BROWN & ROBERTS, INC.

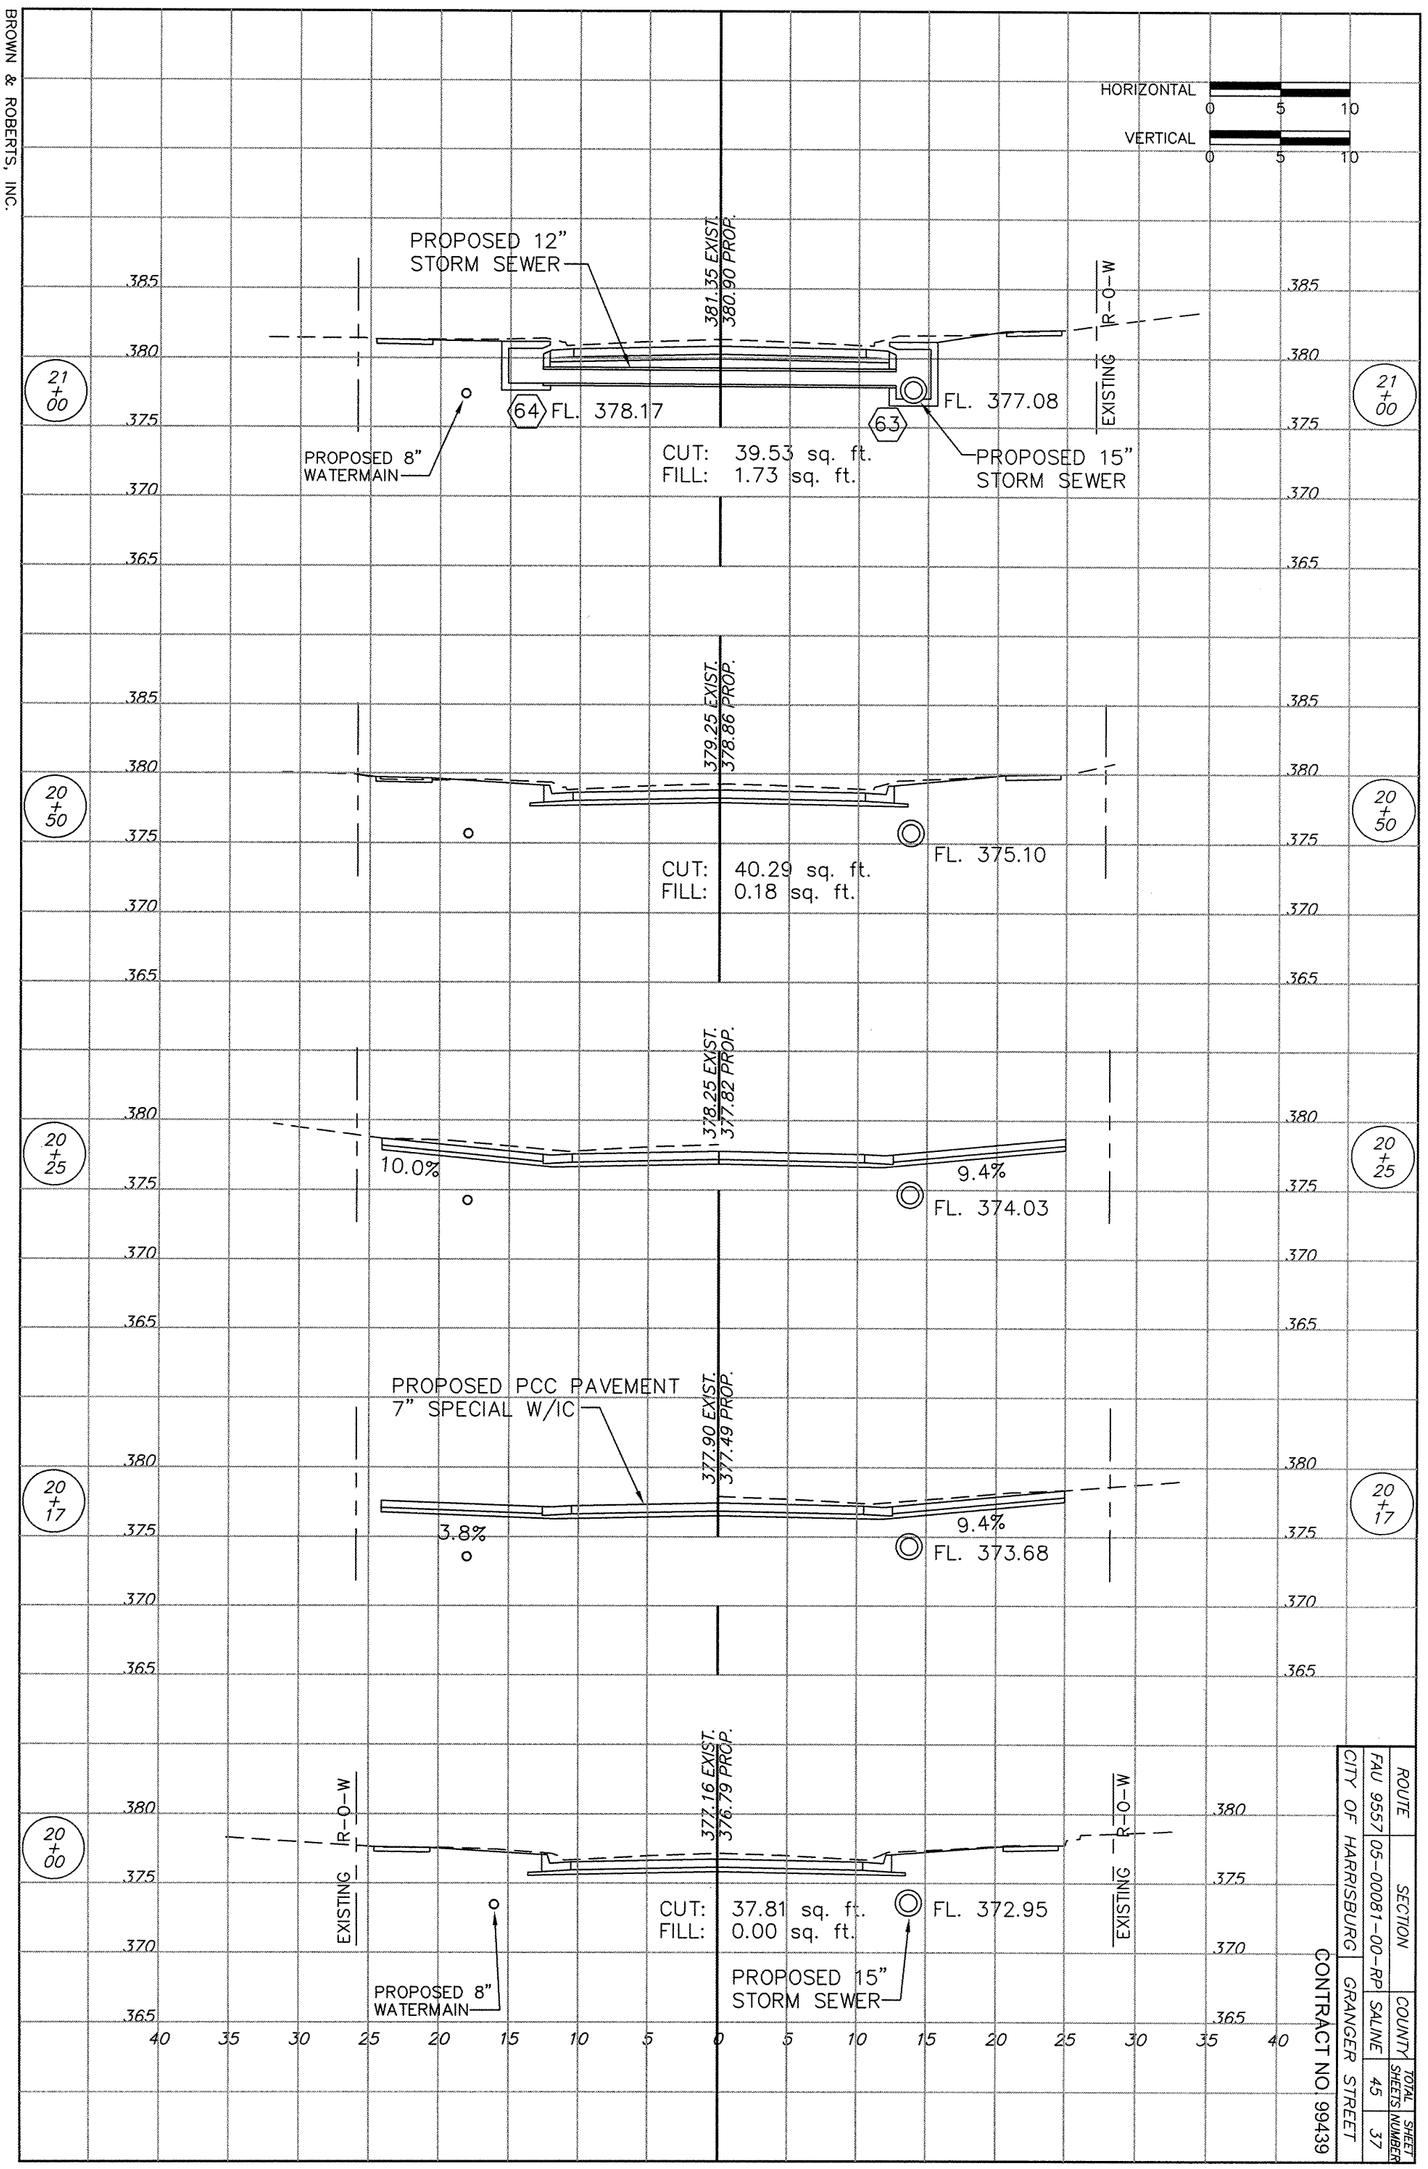

CITY OF HARRISBURG	ROUTE	SECTION	COUNTY	TOTAL SHEETS	SHEET NUMBER
	FAU 9557	05-00081-00-RP	SALINE	45	37
CONTRACT NO. 99439		GRANGER STREET			