BROWN & ROBERTS, INC.

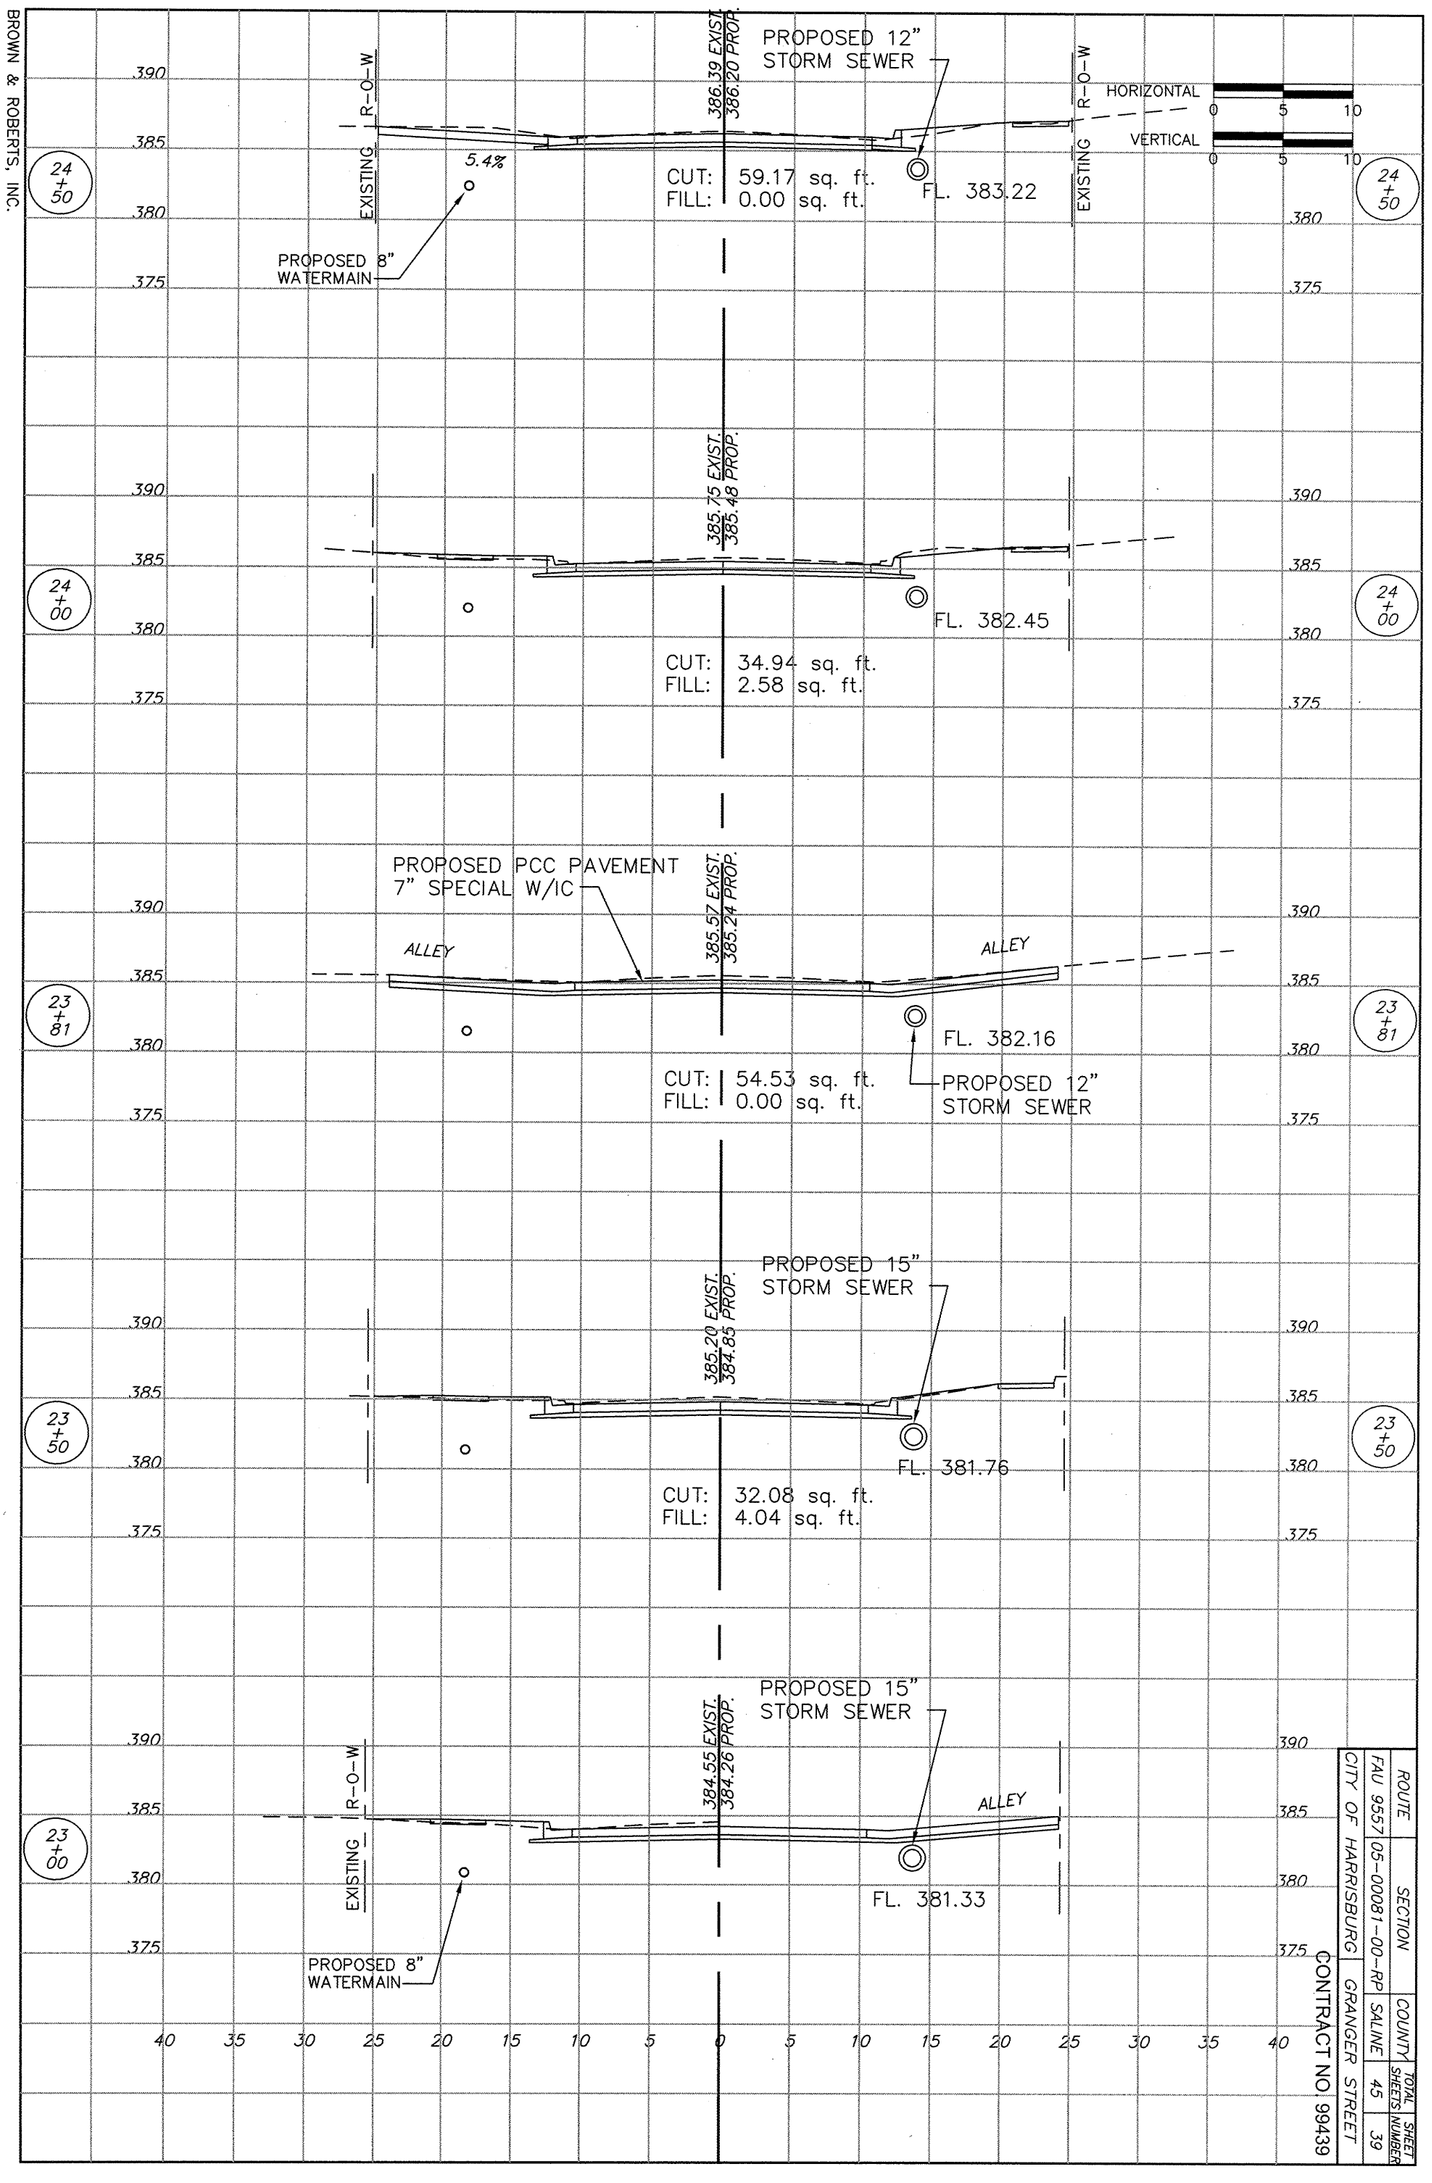

ROUTE	SECTION	COUNTY	TOTAL SHEETS	SHEET NUMBER
FAU 9557	05-00081-00-RP	SALINE	45	39
CITY OF HARRISBURG		GRANGER STREET		

CONTRACT NO. 99439