PART OF THE NE 1/4 OF SECTION 33 AND PART OF THE NW 1/4 OF SECTION 34, T3N, R8W, OF THE 3RD PM, MADISON COUNTY, ILLINOIS

SEE BASIS OF COORDINATES AND BEARINGS STATEMENT ON SHEET 2

COORDINATE TABLE			
STATION	OFFSET	NORTH	EAST

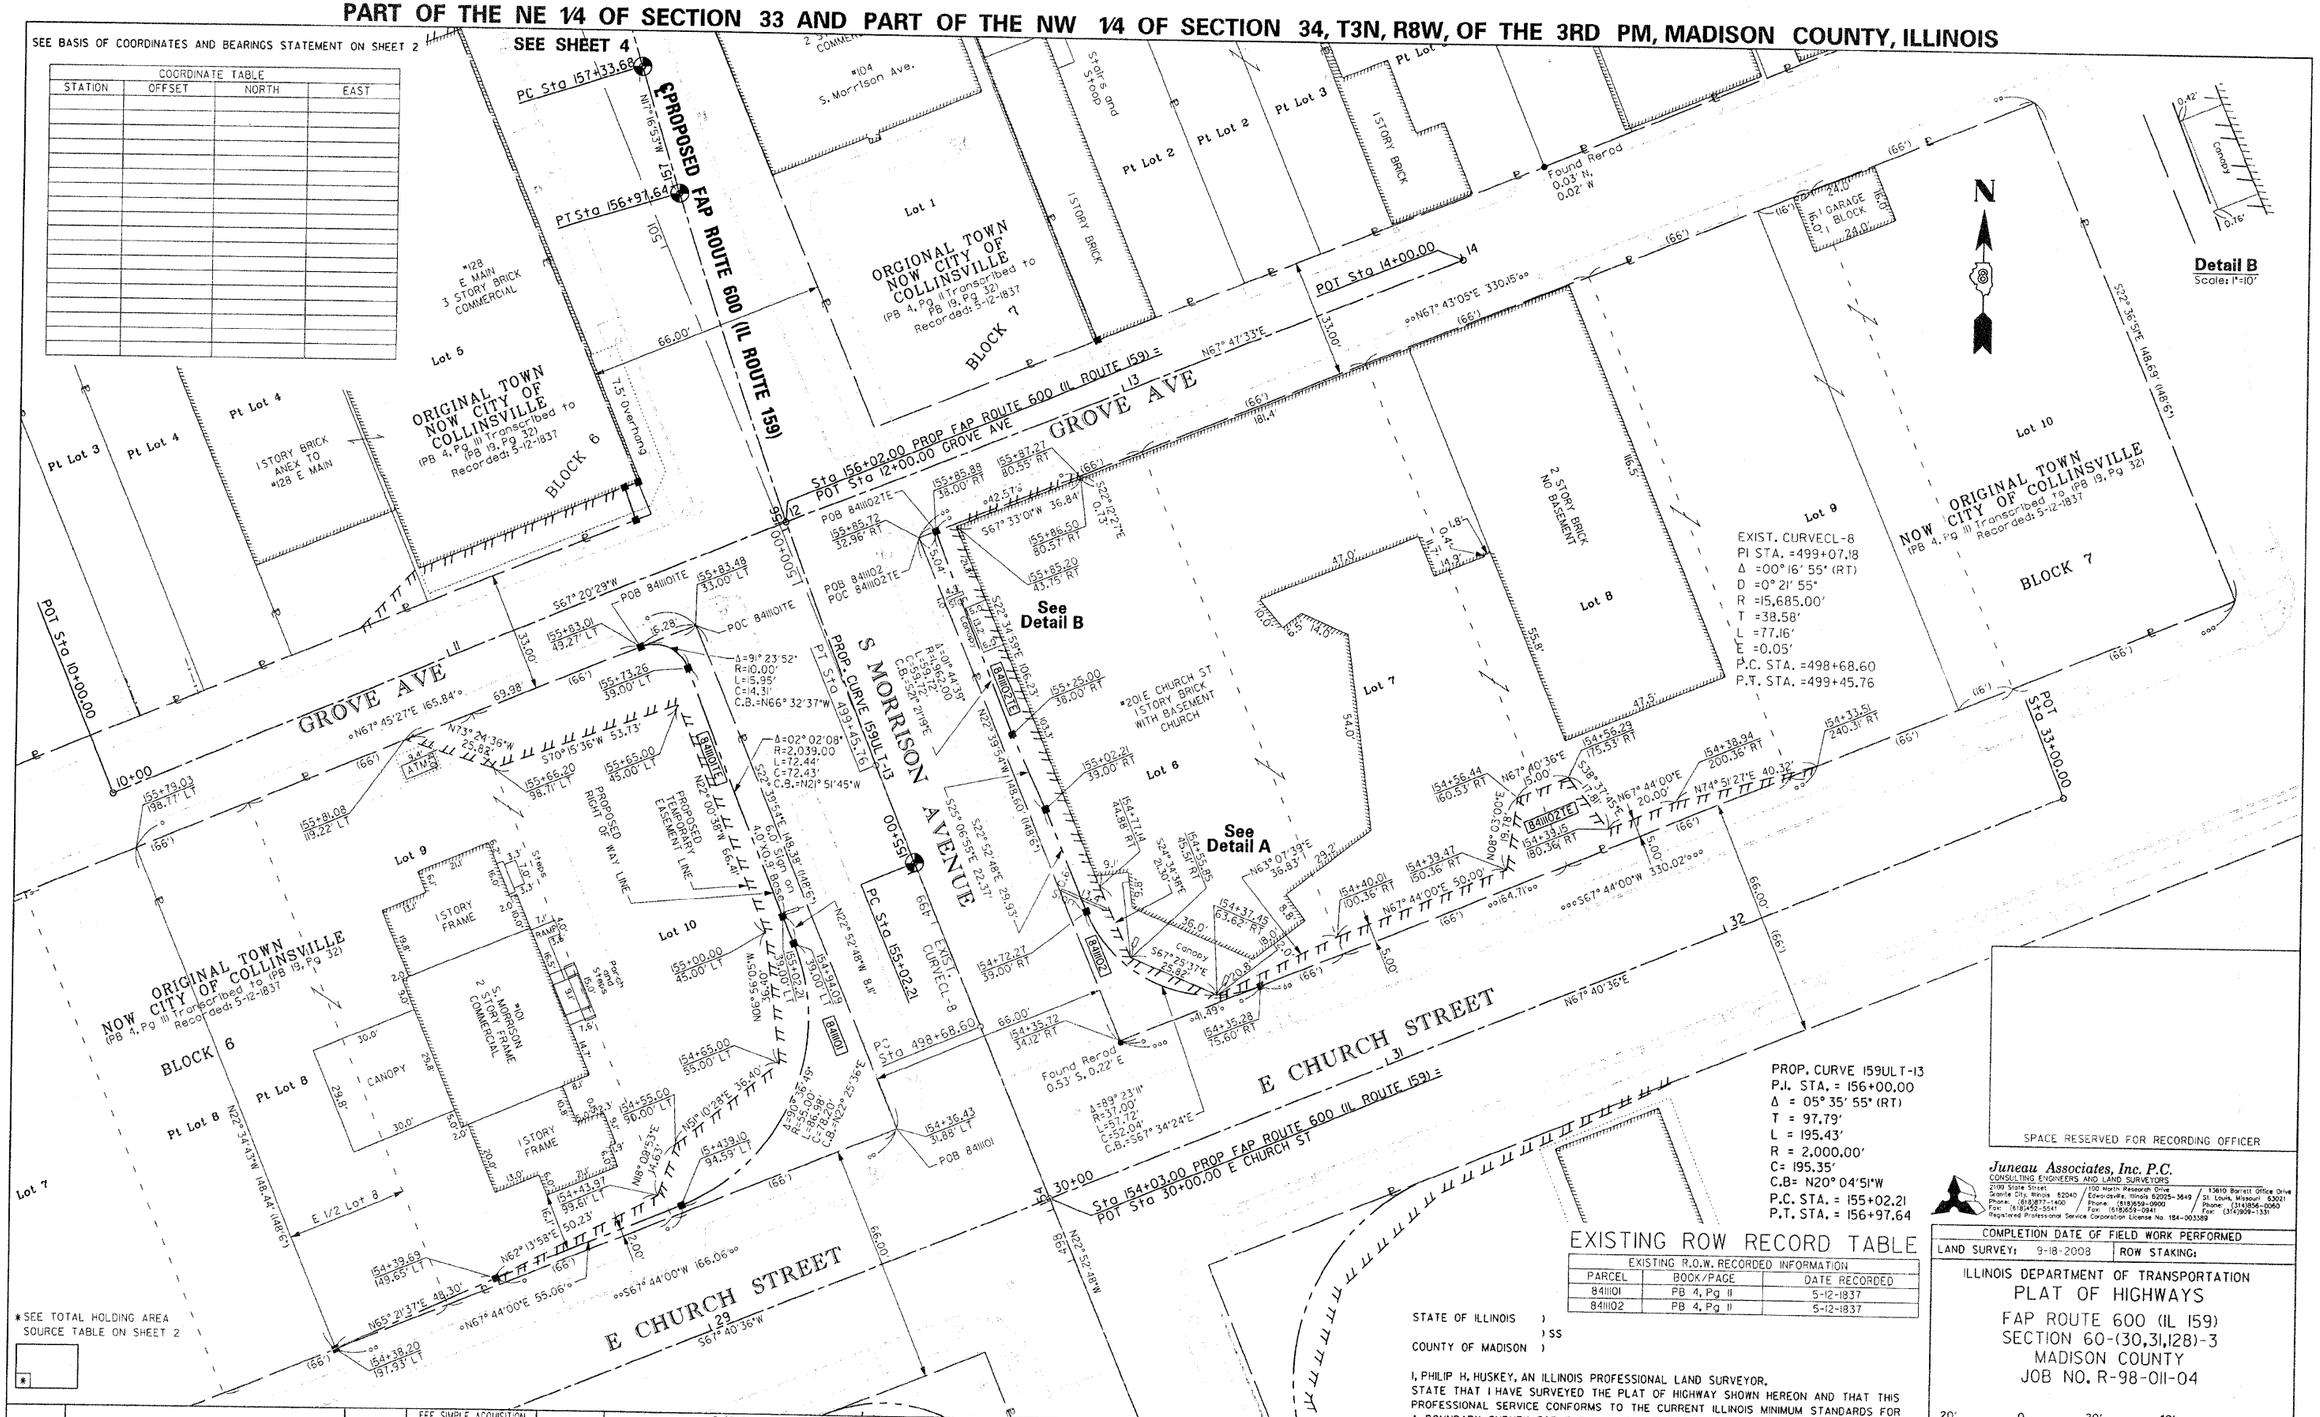

PROP. CURVE 159ULT-13
P.I. STA. = 156+00.00
Δ = 05° 35' 55" (RT)
T = 97.79'
L = 195.43'
R = 2,000.00'
C= 195.35'
C.B= N20° 04'51"W
P.C. STA. = 155+02.21
P.T. STA. = 156+97.64

SPACE RESERVED FOR RECORDING OFFICER

EXISTING ROW RECORD TABLE

EXISTING R.O.W. RECORDED INFORMATION		
PARCEL	BOOK/PAGE	DATE RECORDED
84III01	PB 4, Pg II	5-12-1837
84III02	PB 4, Pg II	5-12-1837

STATE OF ILLINOIS)
) SS
COUNTY OF MADISON)

I, PHILIP H. HUSKEY, AN ILLINOIS PROFESSIONAL LAND SURVEYOR, STATE THAT I HAVE SURVEYED THE PLAT OF HIGHWAY SHOWN HEREON AND THAT THIS PROFESSIONAL SERVICE CONFORMS TO THE CURRENT ILLINOIS MINIMUM STANDARDS FOR A BOUNDARY SURVEY FOR THE PROPOSED PARCELS TO BE ACQUIRED BY THE STATE OF ILLINOIS, DEPARTMENT OF TRANSPORTATION, SHOWN HEREON.

DATED _____

PRINTED

PHILIP H. HUSKEY, PLS NO. 2659
LICENSE EXPIRATION DATE: 11/30/2010

PHILIP H. HUSKEY 35-2659 PROFESSIONAL LAND SURVEYOR STATE OF ILLINOIS GRANITE CITY, IL

Juneau Associates, Inc. P.C.
CONSULTING ENGINEERS AND LAND SURVEYORS
2109 State Street, Granite City, Illinois 62040 Phone: (618)877-1400 Fax: (618)452-5561
1100 North Pleasant Drive, Edwardsville, Illinois 62025-3649 Phone: (618)656-0900 Fax: (618)659-0941
13619 Barrett Office Drive, St. Louis, Missouri 63021 Phone: (314)984-0060 Fax: (314)909-1331
Registered Professional Service Corporation License No. 184-003389

COMPLETION DATE OF FIELD WORK PERFORMED	
LAND SURVEY: 9-18-2008	ROW STAKING:

ILLINOIS DEPARTMENT OF TRANSPORTATION
PLAT OF HIGHWAYS
FAP ROUTE 600 (IL 159)
SECTION 60-(30,31,128)-3
MADISON COUNTY
JOB NO. R-98-011-04

20' 0 20' 40'
SCALE: 1" = 20'
SHEET 3 OF

ILLINOIS DEPARTMENT OF TRANSPORTATION
DIVISION OF HIGHWAYS/REGION 5/DISTRICT 8
1102 EASTPORT PLAZA DRIVE
COLLINSVILLE, ILLINOIS 62234-6198

F.A. RTE.	SECTION	COUNTY	TOTAL SHEETS	SHEET NO.
600	60-(30,31,128)-3	MADISON	152	100
		CONTRACT NO. 76B86		
FED. ROAD DIST. NO.	ILLINOIS	FED. AID PROJECT		

PARCEL NO.	OWNER	TOTAL HOLDING	FEE SIMPLE ACQUISITION GROSS		REMAINDER	EASEMENTS PE = PERMANENT TE = TEMPORARY		EASEMENT PURPOSE	PERMANENT TAX NUMBER	PROPERTY ACQUIRED BY
		ACRES	ACRES	SQ. FT.	ACRES	ACRES	SQ. FT.			
84III01	The Bank of Edwardsville, Edwardsville, Illinois, an Illinois Banking Corporation MA-3611.0 Bk 3595, Pg 1629	0.5654 T	0.0461	2,010	0.5193	TE=0.0614	TE=2,676	Entrance Construction and Grading	13-2-21-33-08-204-026	
84III02	First United Presbyterian Church of Collinsville, a Religious Corp. MA-3593.0 Bk 2996, Pg 919	1.1263 T	0.0217	947	1.105	TE=0.0460	TE=2,005	Entrance Construction and Grading	13-2-21-34-05-102-024	

053607 JRD

PLOT DATE: 10-27-2009