Township 24 North, Range 5 East of the 4th Principal Meridian

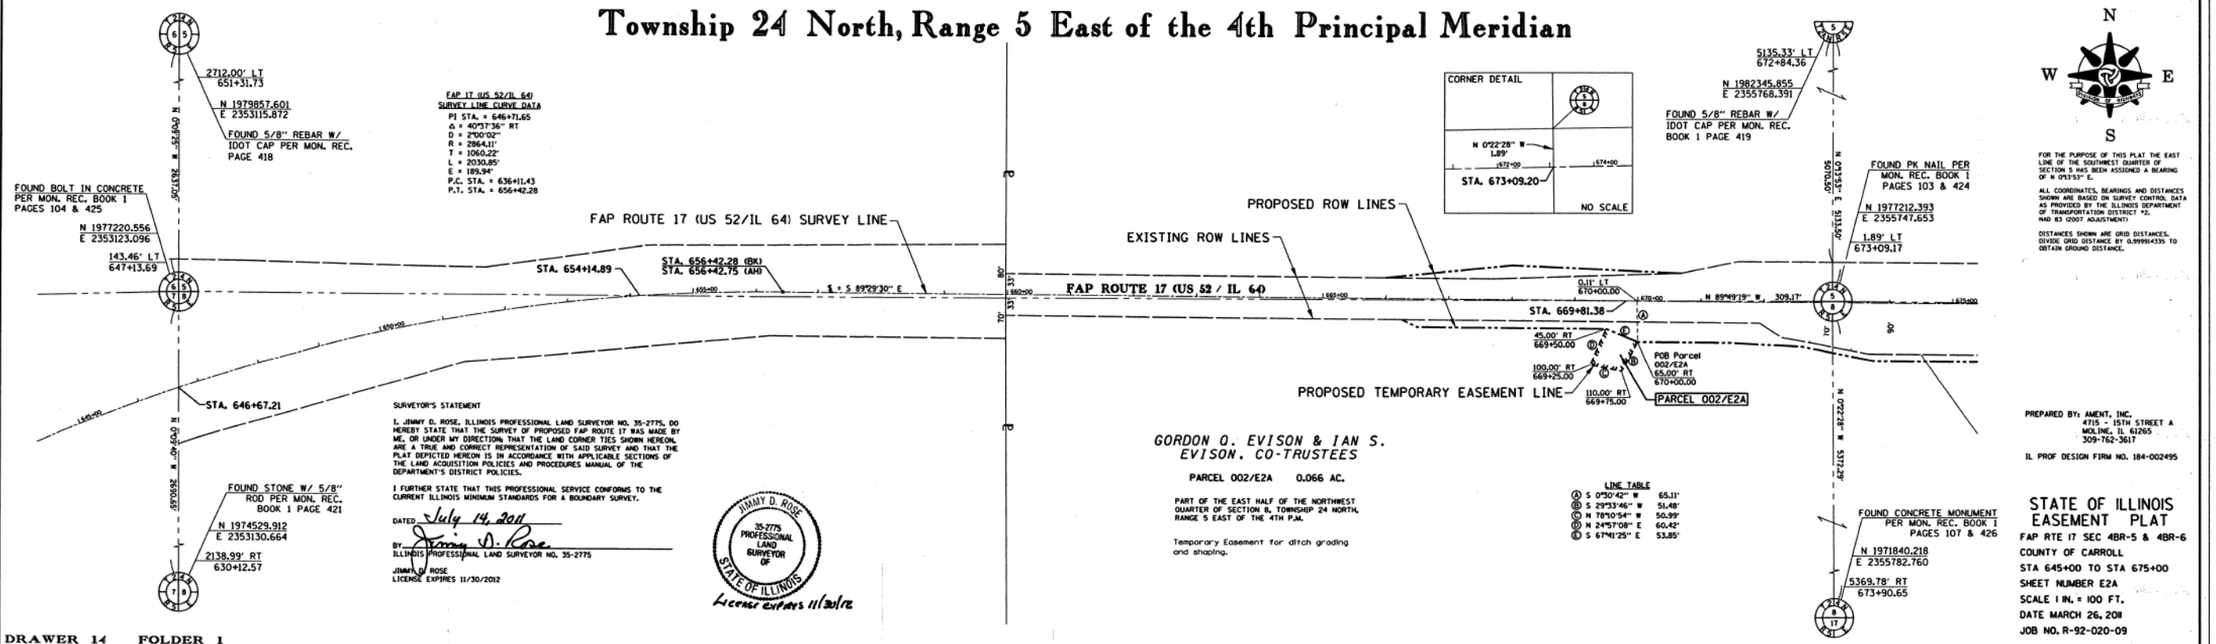

SURVEYOR'S STATEMENT

I, JIMMY D. ROSE, ILLINOIS PROFESSIONAL LAND SURVEYOR NO. 35-2775, DO HEREBY STATE THAT THE SURVEY OF PROPOSED FAP ROUTE 17 WAS MADE BY ME, OR UNDER MY DIRECTION, THAT THE LAND CORNER TIES SHOWN HEREON, ARE A TRUE AND CORRECT REPRESENTATION OF SAID SURVEY AND THAT THE PLAT DEPICTED HEREON IS IN ACCORDANCE WITH APPLICABLE SECTIONS OF THE LAND ACQUISITION POLICIES AND PROCEDURES MANUAL OF THE DEPARTMENT'S DISTRICT POLICIES.

I FURTHER STATE THAT THIS PROFESSIONAL SERVICE CONFORMS TO THE CURRENT ILLINOIS MINIMUM STANDARDS FOR A BOUNDARY SURVEY.

DATED July 14, 2011

BY Jimmy D. Rose
ILLINOIS PROFESSIONAL LAND SURVEYOR NO. 35-2775

JIMMY D ROSE
LICENSE EXPIRES 11/30/2012

JIMMY D. ROSE
35-2775
PROFESSIONAL
LAND
SURVEYOR
OF
STATE OF ILLINOIS

License Expires 11/30/12

GORDON O. EVISON & IAN S.
EVISON, CO-TRUSTEES

PARCEL 002/E2A 0.066 AC.

PART OF THE EAST HALF OF THE NORTHWEST QUARTER OF SECTION 8, TOWNSHIP 24 NORTH, RANGE 5 EAST OF THE 4TH P.M.

Temporary Easement for ditch grading and shaping.

LINE TABLE

Ⓐ	S 0°30'42" W	65.11'
Ⓑ	S 29°53'46" W	51.48'
Ⓒ	N 78°10'54" W	50.99'
Ⓓ	N 24°57'08" E	60.42'
Ⓔ	S 67°41'25" E	53.85'

FOR THE PURPOSE OF THIS PLAT THE EAST LINE OF THE SOUTHWEST QUARTER OF SECTION 5 HAS BEEN ASSIGNED A BEARING OF N 0°13'57" E.

ALL COORDINATES, BEARINGS AND DISTANCES SHOWN ARE BASED ON SURVEY CONTROL DATA AS PROVIDED BY THE ILLINOIS DEPARTMENT OF TRANSPORTATION DISTRICT #2, NAD 83 (2007 ADJUSTMENT)

DISTANCES SHOWN ARE GRID DISTANCES. DIVIDE GRID DISTANCE BY 0.9999143335 TO OBTAIN GROUND DISTANCE.

PREPARED BY: AMENT, INC.
4715 - 15TH STREET A
MOLINE, IL 61265
309-762-3617
IL PROF DESIGN FIRM NO. 184-002495

STATE OF ILLINOIS
EASEMENT PLAT

FAP RTE 17 SEC 4BR-5 & 4BR-6
COUNTY OF CARROLL
STA 645+00 TO STA 675+00
SHEET NUMBER E2A
SCALE 1 IN. = 100 FT.
DATE MARCH 26, 2011
JOB NO. R-92-020-09

DRAWER 14 FOLDER 1

FILE NAME = $FILE$	USER NAME = $USER$	DESIGNED - RAC	REVISED -	STATE OF ILLINOIS DEPARTMENT OF TRANSPORTATION	ZROKA engineering	Zroka Engineering, P.C. 4216 North Hermitage Chicago, IL 60613	RIGHT-OF-WAY PLANS
		DRAWN - LCR	REVISED -				
	PLOT SCALE = $SCALE$	CHECKED - DAZ	REVISED -				
	PLOT DATE = $DATE$	DATE - 06-28-13	REVISED -		SCALE:	SHEET 2 OF 3 SHEETS	STA. TO STA.

F.A.P. RTE.	SECTION	COUNTY	TOTAL SHEETS	SHEET NO.
17	4BR-5 & 4BR-6	CARROLL	150	36
		CONTRACT NO. 64D83		
	ILLINOIS FED. AID PROJECT			