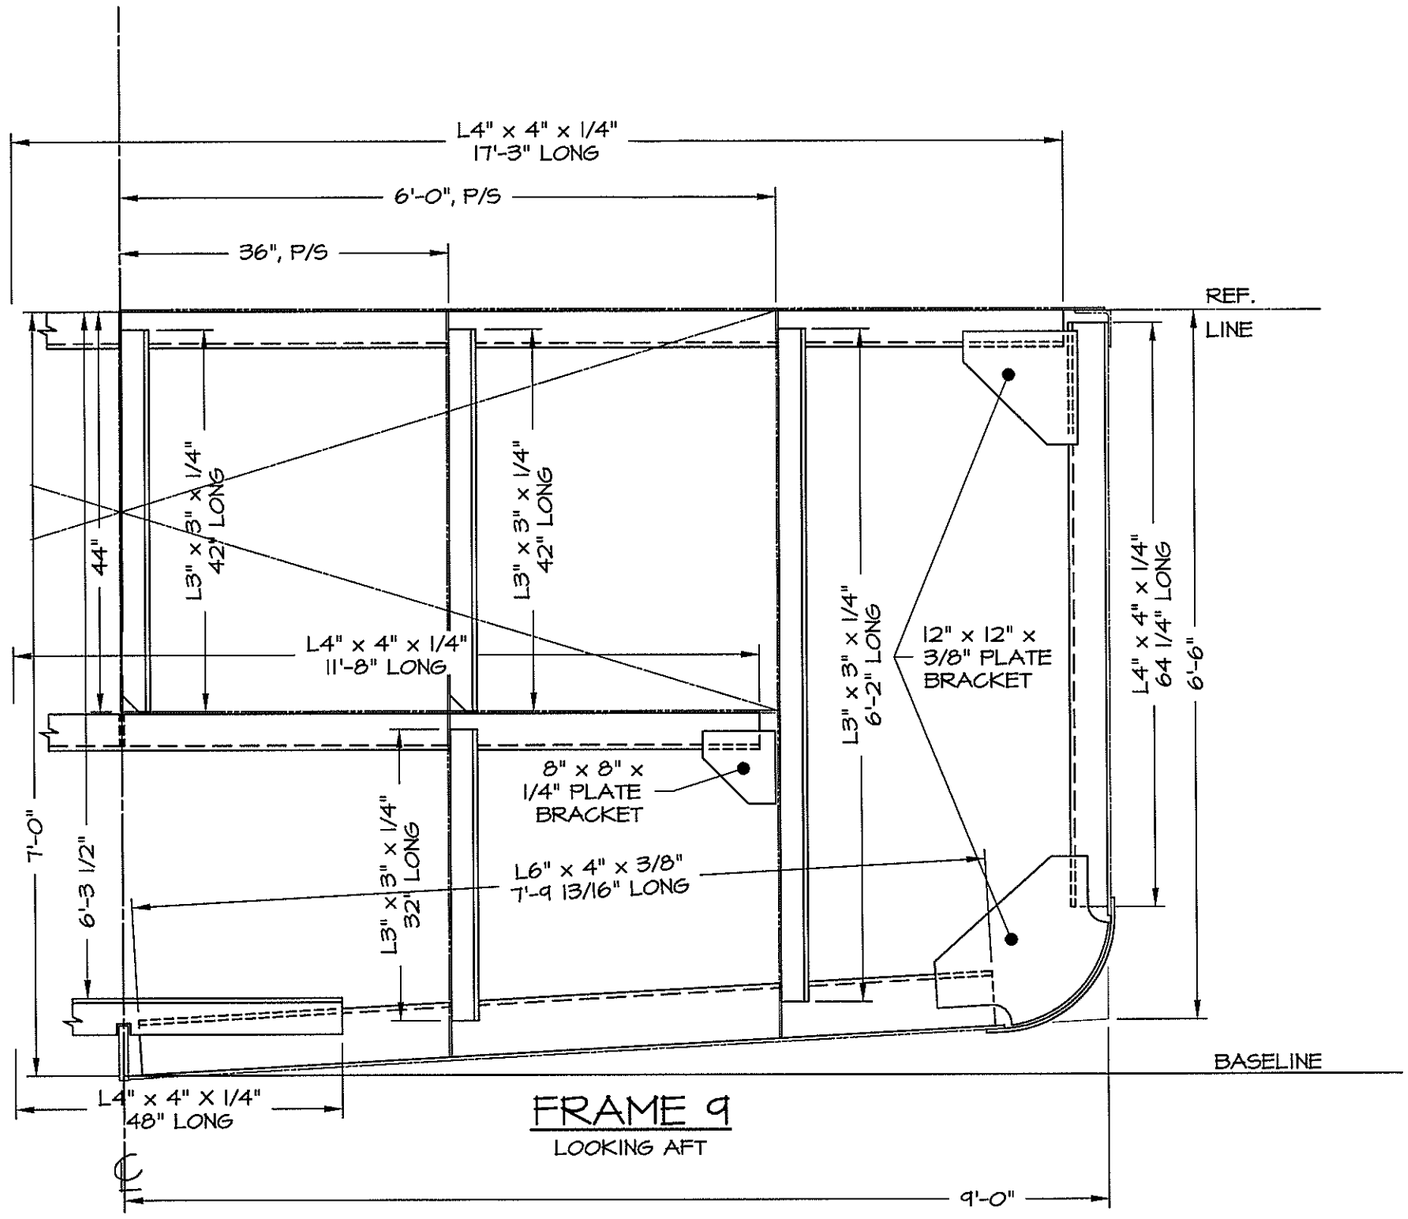

FRAME 9

LOOKING AFT

DWN. T.HODGES	TGMD, Inc. / Timothy Graul marine design naval architects marine engineers Sturgeon Bay, WI 54235	
APPD.		
DATE 4/25/00	PROJECT BRUSSELS FERRY PUSHBOAT	Project No. 99005
	CLIENT ILLINOIS DEPARTMENT OF TRANSPORTATION	Scale: AS NOTED
	IDOT JOB D-98-078-99	REV. A Date: 4/25/00
	TITLE TRANSVERSE FRAMING BOOKLET	Drawing No. 117-101-F9