ORIGINAL SURVEY NOTE BOOK NO.		BY	DATE
	SURVEYED		
	PLOTTED		
	TEMPLATE		
	AREAS		
	AREAS CHECKED		

FINAL SURVEY NOTE BOOK NO.		BY	DATE
	SURVEYED		
	PLOTTED		
	TEMPLATE		
	AREAS		
	AREAS CHECKED		

CADD FILE: /4812/xs_Galletinf.dgn
PLOTTED: 01/23/2007

HENRY, MEISENHEIMER & GENDE, INC. 1075 LAKE ROAD CARLYLE, ILLINOIS 62231 (618) 594-3711 WWW.HMGENGINEERS.COM

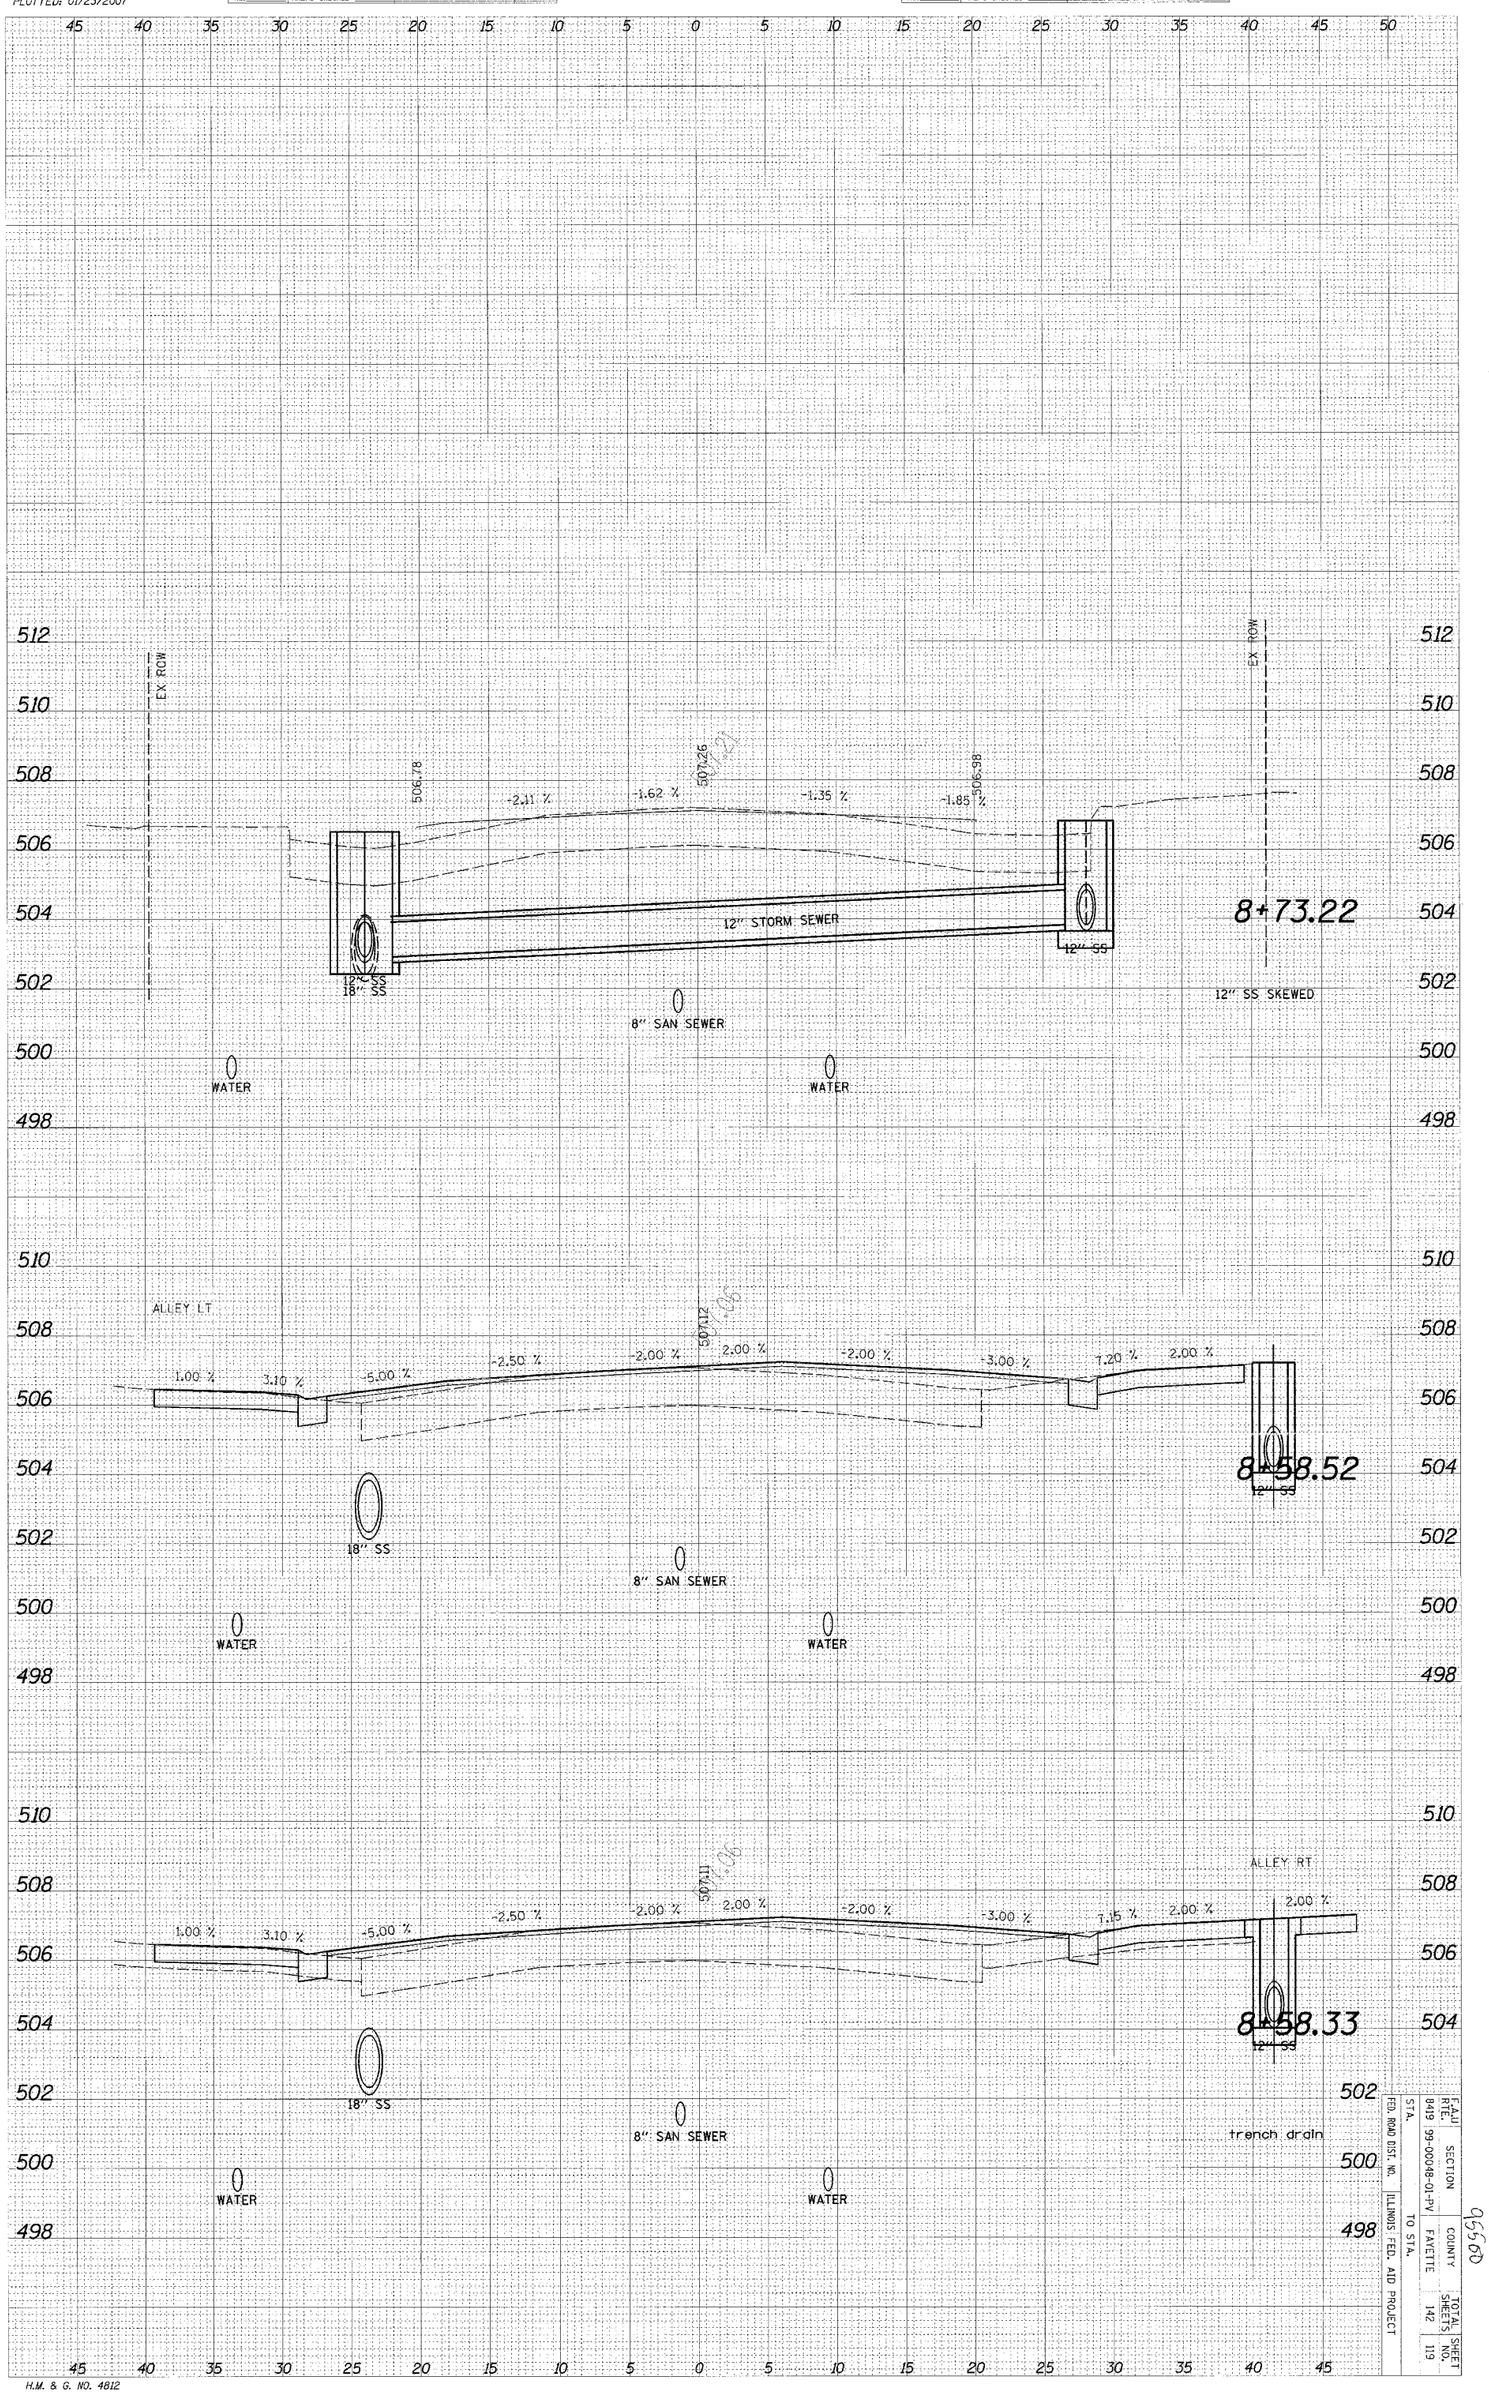

F.A.U. RTE.	SECTION	TOTAL SHEETS	SHEET NO.
8419	99-00048-01-PV	142	119
FED. ROAD DIST. NO.	COUNTY		
	FAYETTE		
ILLINOIS FED. AID PROJECT	TO STA.		

95560

H.M. & G. NO. 4812