PART OF THE NW 1/4 OF SECTION 2, TWP. 44 N., R. 8 E. OF THE 3RD. P.M., IN McHENRY COUNTY, ILLINOIS.

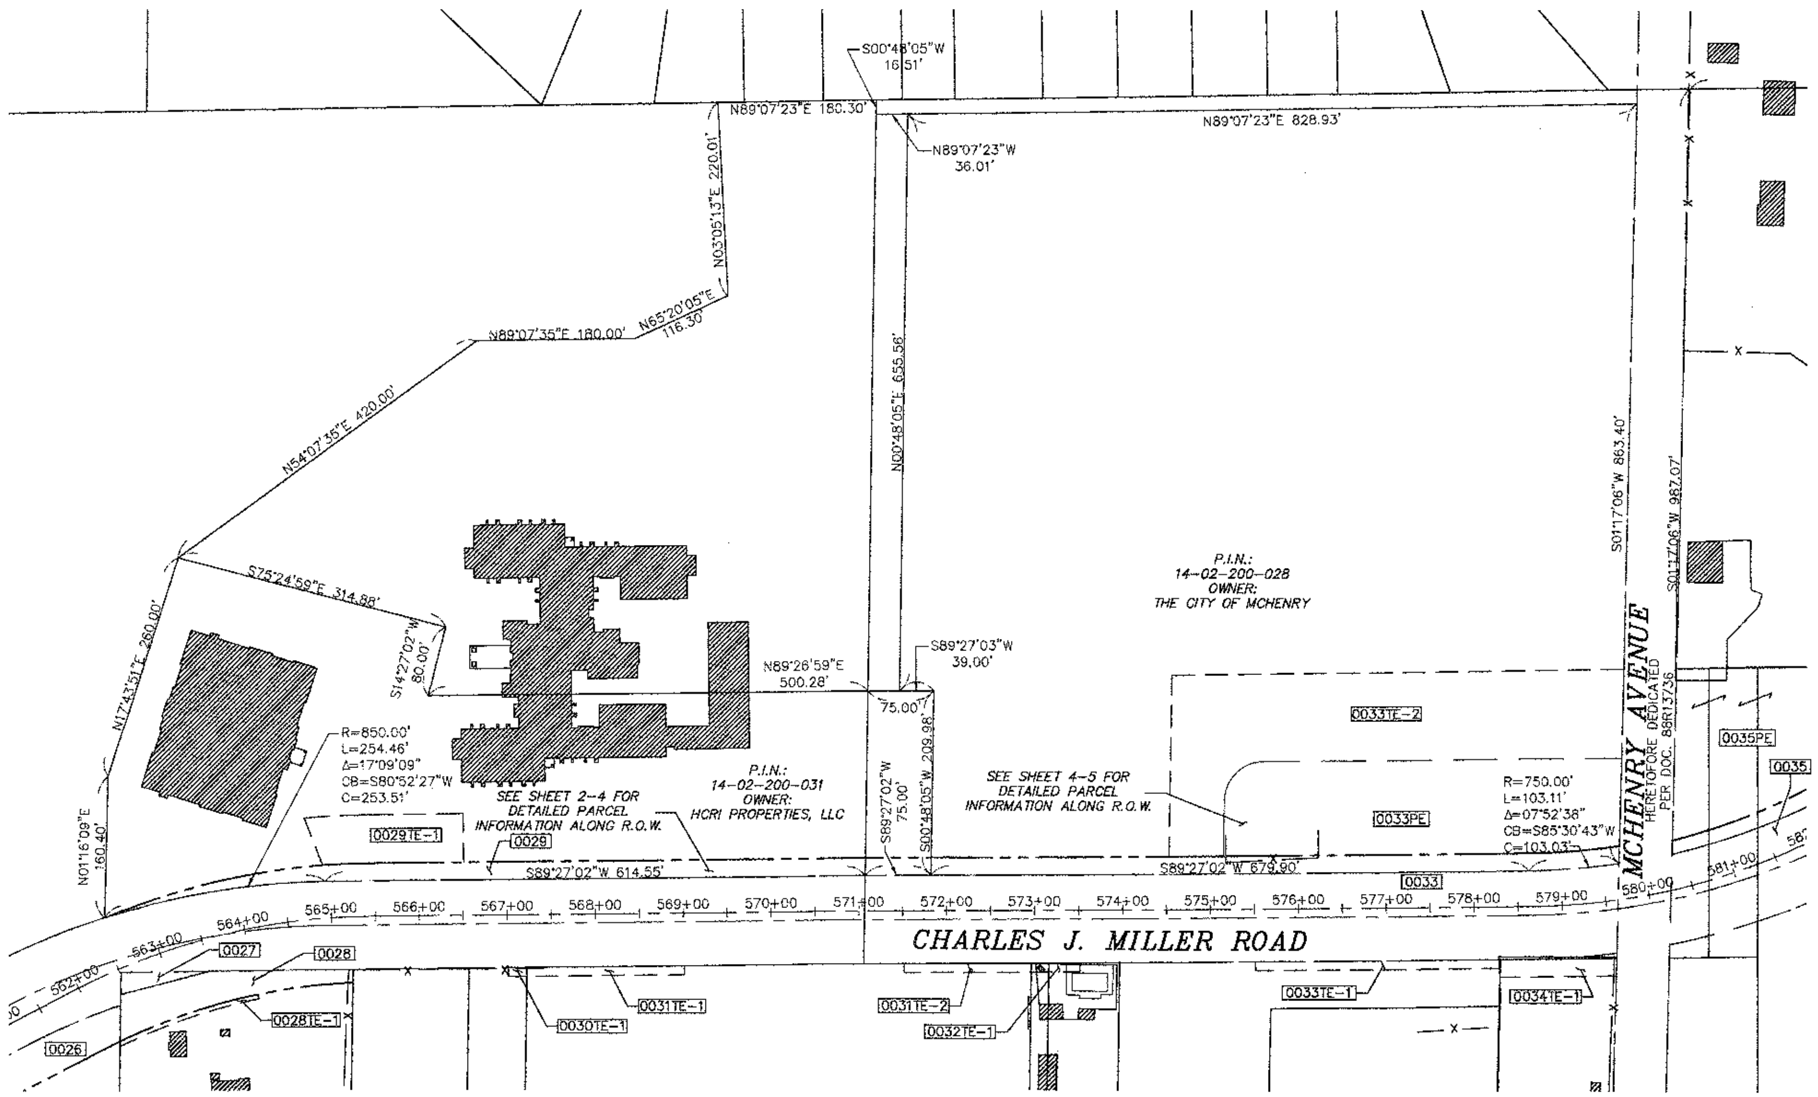

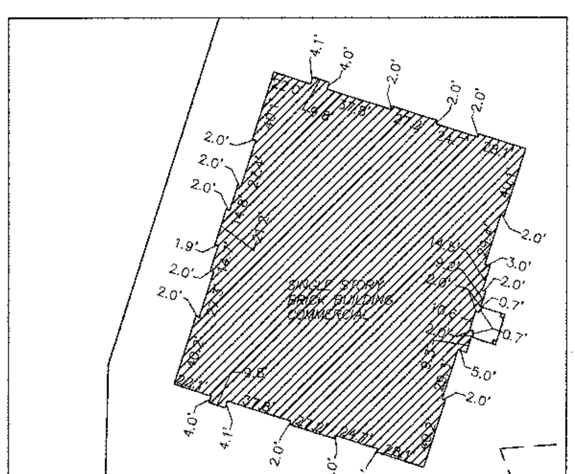

BUILDING DETAIL

SCALE :1"=50'

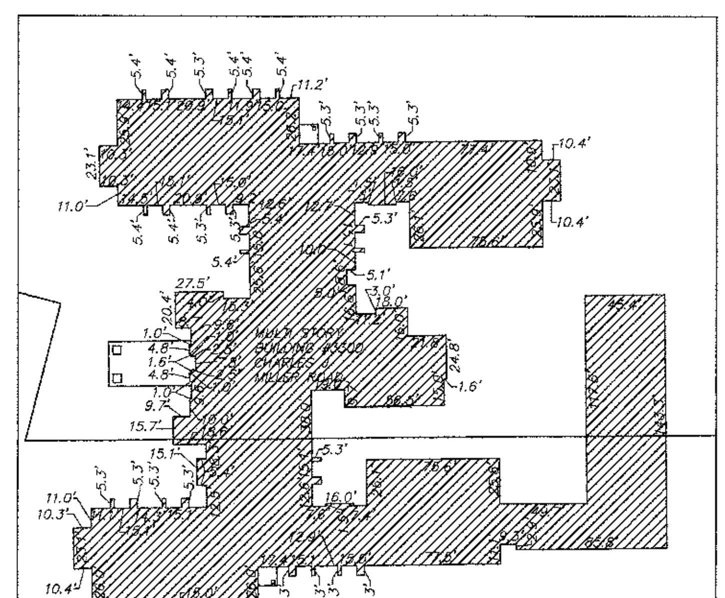

BUILDING DETAIL

SCALE :1"=50'

LEGEND

Symbol	Description
	SECTION CORNER
	QUARTER SECTION CORNER
	SECTION LINE
	QUARTER SECTION LINE
	QUARTER, QUARTER SECTION LINE
	PLATTED LOT LINES
P	PROPERTY (DEED) LINE
APL	APPARENT PROPERTY LINE
	CENTERLINE
	EXISTING RIGHT OF WAY LINE
	PROPOSED RIGHT OF WAY LINE
	PROPOSED EASEMENT
129.32'	MEASURED DIMENSION
129.32' (COMP)	COMPUTED DIMENSION
(129.32')	RECORDED DIMENSION
	EXISTING BUILDING

N

GRAPHIC SCALE FEET

SCALE: 1" = 100'

Bearings are referenced to the Illinois Coordinate System, NAD83, East Zone, as provided by the Illinois Department of Transportation.

Symbol	Description	Symbol	Description
○	IRON PIPE OR ROD FOUND	⊕	"MAG" NAIL SET
+	CUT CROSS FOUND OR SET	●	5 / 8" REBAR SET

Symbol	Description
• T1 T2 T3	THESE STAKES REFERENCE FOUND OR SET MONUMENTATION. SET 5/8 INCH IRON ROD FLUSH WITH GROUND TO TIE FOUND IRON STAKE IDENTIFIED BY COLORED PLASTIC CAP BEARING SURVEYORS REGISTRATION NUMBER.
• BT1 BT2 BT3	THESE STAKES, IN CULTIVATED AREAS, REFERENCE FOUND OR SET MONUMENTATION. BURIED 5/8 INCH IRON ROD 20 INCHES BELOW GROUND TO TIE FOUND IRON STAKE. IDENTIFIED BY COLORED PLASTIC CAP BEARING SURVEYORS REGISTRATION NUMBER.
■	STAKING OF PROPOSED RIGHT OF WAY. SET DIVISION OF HIGHWAYS SURVEY MARKER TO MONUMENT THE POSITION SHOWN. IDENTIFIED BY INSCRIPTION DATA AND SURVEYORS REGISTRATION NUMBER.
■ M	STAKING OF PROPOSED RIGHT OF WAY IN CULTIVATED AREAS. BURIED 5/8 INCH METAL ROD 20 INCHES BELOW GROUND TO MARK FUTURE SURVEY MARKER POSITION IDENTIFIED BY COLORED PLASTIC CAP BEARING SURVEYORS REGISTRATION NUMBER.
	PERMANENT SURVEY MARKER, I.D.O.T. STANDARD 2135 (TO BE SET BY OTHERS)
□	RIGHT OF WAY STAKING PROPOSED TO BE SET

STATE OF ILLINOIS)
)SS
COUNTY OF)

THIS IS TO CERTIFY THAT I, ______________, AN ILLINOIS PROFESSIONAL LAND SURVEYOR, (WE, ______________ AN ILLINOIS PROFESSIONAL DESIGN FIRM LAND SURVEYING CORPORATION, NUMBER ______) HAVE SURVEYED THE PLAT OF HIGHWAYS SHOWN HEREON IN SECTION ___, TOWNSHIP ___ NORTH, RANGE ___ EAST OF THE THIRD PRINCIPAL MERIDIAN, ______COUNTY, THAT THE SURVEY IS TRUE AND COMPLETE AS SHOWN TO THE BEST OF MY KNOWLEDGE AND BELIEF, THAT THE PLAT CORRECTLY REPRESENTS SAID SURVEY, THAT ALL MONUMENTS FOUND AND ESTABLISHED ARE OF PERMANENT QUALITY AND OCCUPY THE POSITIONS SHOWN THEREON AND THAT THE MONUMENTS ARE SUFFICIENT TO ENABLE THE SURVEY TO BE RETRACED, MADE FOR THE DEPARTMENT OF TRANSPORTATION, STATE OF ILLINOIS.

DATED AT______________, ILLINOIS THIS______DAY OF __________20___A.D.

ILLINOIS PROFESSIONAL LAND SURVEYOR NO. __________
LICENSE EXPIRATION DATE: __________

THIS PROFESSIONAL SERVICE CONFORMS TO THE CURRENT ILLINOIS MINIMUM STANDARDS FOR A BOUNDARY SURVEY.

HRGreen
420 N. Front Street, McHenry, IL 60050-2136
t. 815.385.1778 f. 815.385.1781
www.hrgreen.com
Illinois Professional Design Firm # 184-001322

NOTE: SHEET 1 IS A COVER SHEET AND IS NOT RECORDED

PLAT OF HIGHWAYS

STATE OF ILLINOIS
DEPARTMENT OF TRANSPORTATION
CHARLES J. MILLER ROAD

SECTION: 09-00372-00-PW	COUNTY: MCHENRY
PROJECT: TCSP-CMM-9003	JOB NO.: R-91-020-06
STATION: 561+00	TO STATION: 582+00
SCALE: 1=100'	SHEET 15 OF 16

BUREAU OF LAND ACQUISITION
201 WEST CENTER COURT
SCHAUMBURG, ILLINOIS 60196

SECTION:

REVISION DATE: 3/16/2012 REVISION:

MADE BY: MRJ

Plotted By: bebbre, Plotted: Jul 11, 2012 - 7:34am, Xrefs: 090071-ROW.dwg; 090071-ROW-FINAL 080711.dwg, Images: Photo.dd.rt 3T EV int aerial.tif, Comp. File: (Z:\090071.01\surveying\dwg\090071-PGH-OV.dwg), Layout Tab: Overall (4).