ORIGINAL SURVEY		BY	DATE
NOTE BOOK	SURVEYED		
	PLOTTED		
NO.	TEMPLATE		
	AREAS		
	AREAS CHECKED		

CHRISTOPHER B. BURKE ENGINEERING LTD.
9575 West Higgins Road, Suite 600
Rosemont, Illinois 60018
(847) 823-0500

FINAL SURVEY		BY	DATE
NOTE BOOK	SURVEYED		
	PLOTTED		
NO.	TEMPLATE		
	AREAS		
	AREAS CHECKED		

10/27/2005 11:01
N:\LIBRARY\ALL SHEETS\ALL SHEETS.DGN

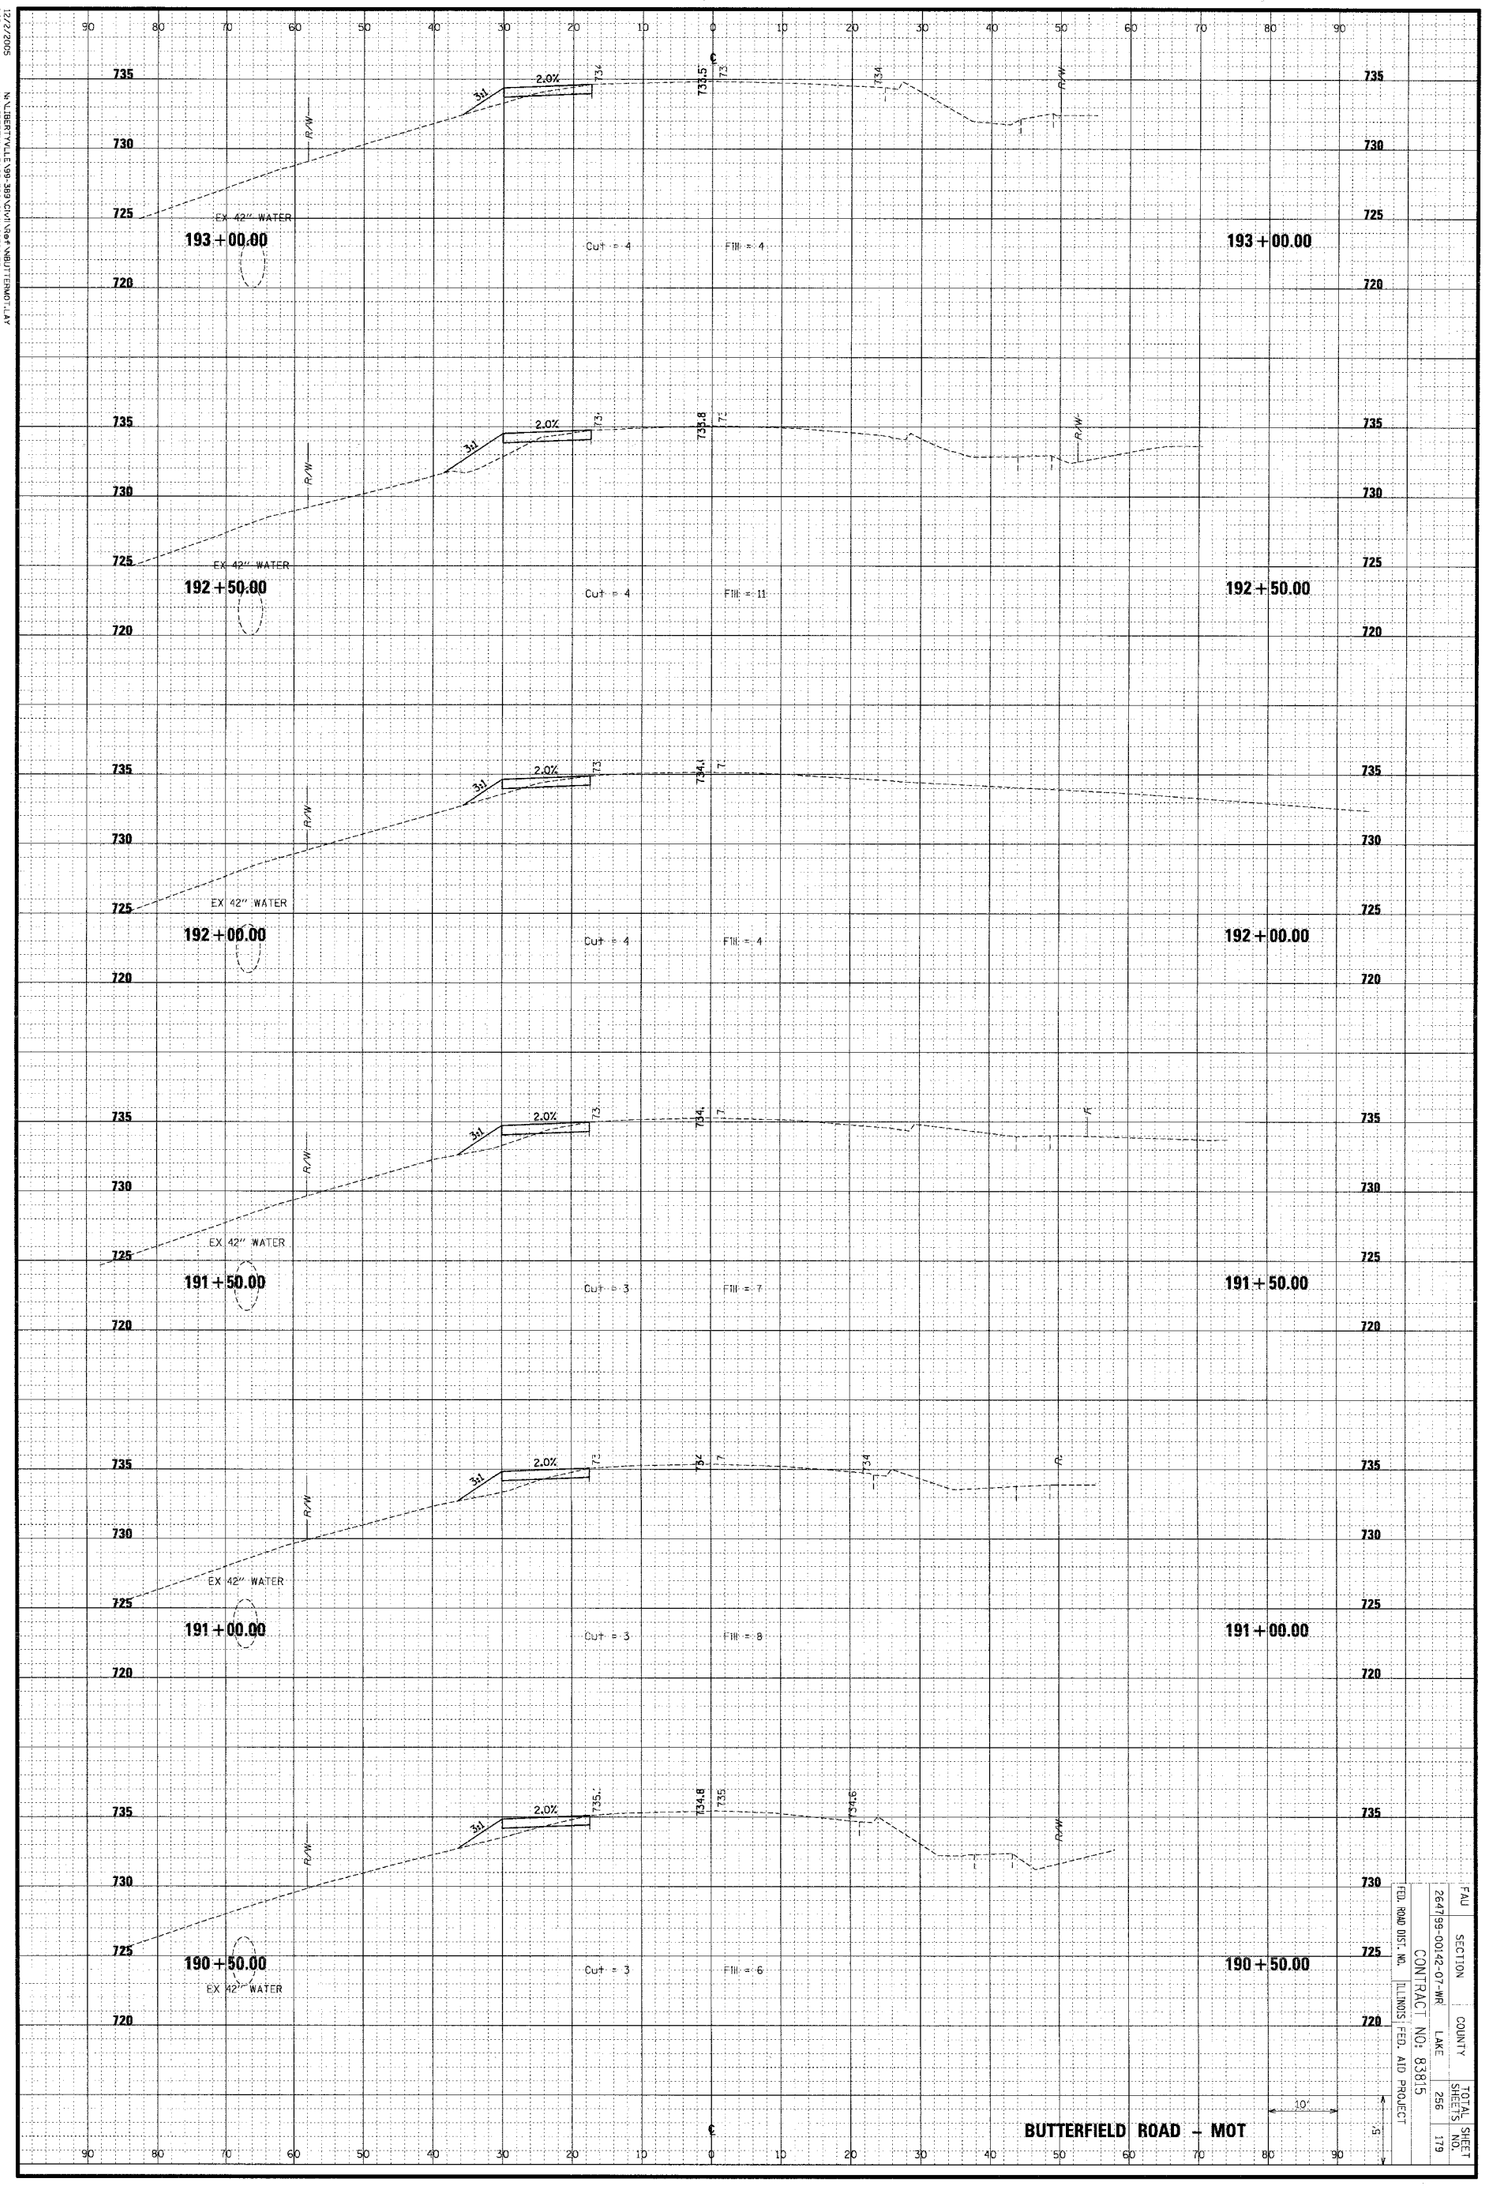

FAU	
SECTION	264799-00142-07-MR
COUNTY	LAKE
TOTAL SHEETS	256
SHEET NO.	179
FED. ROAD DIST. NO.	
ILLINOIS FED. AID PROJECT	
CONTRACT NO: 83815	