ORIGINAL SURVEY		BY	DATE
	SURVEYED		
	PLOTTED		
NOTE BOOK	TEMPLATE		
	AREAS		
NO.	AREAS CHECKED		

CHRISTOPHER B. BURKE ENGINEERING LTD.
9575 West Higgins Road, Suite 600
Rosemont, Illinois 60018
(847) 823-0500

FINAL SURVEY		BY	DATE
	SURVEYED		
	PLOTTED		
NOTE BOOK	TEMPLATE		
	AREAS		
NO.	AREAS CHECKED		

12/7/2005
11:10
N:\LIBRARY\TYLE\09-889\DWG\09-889TEMPLATE.DWG

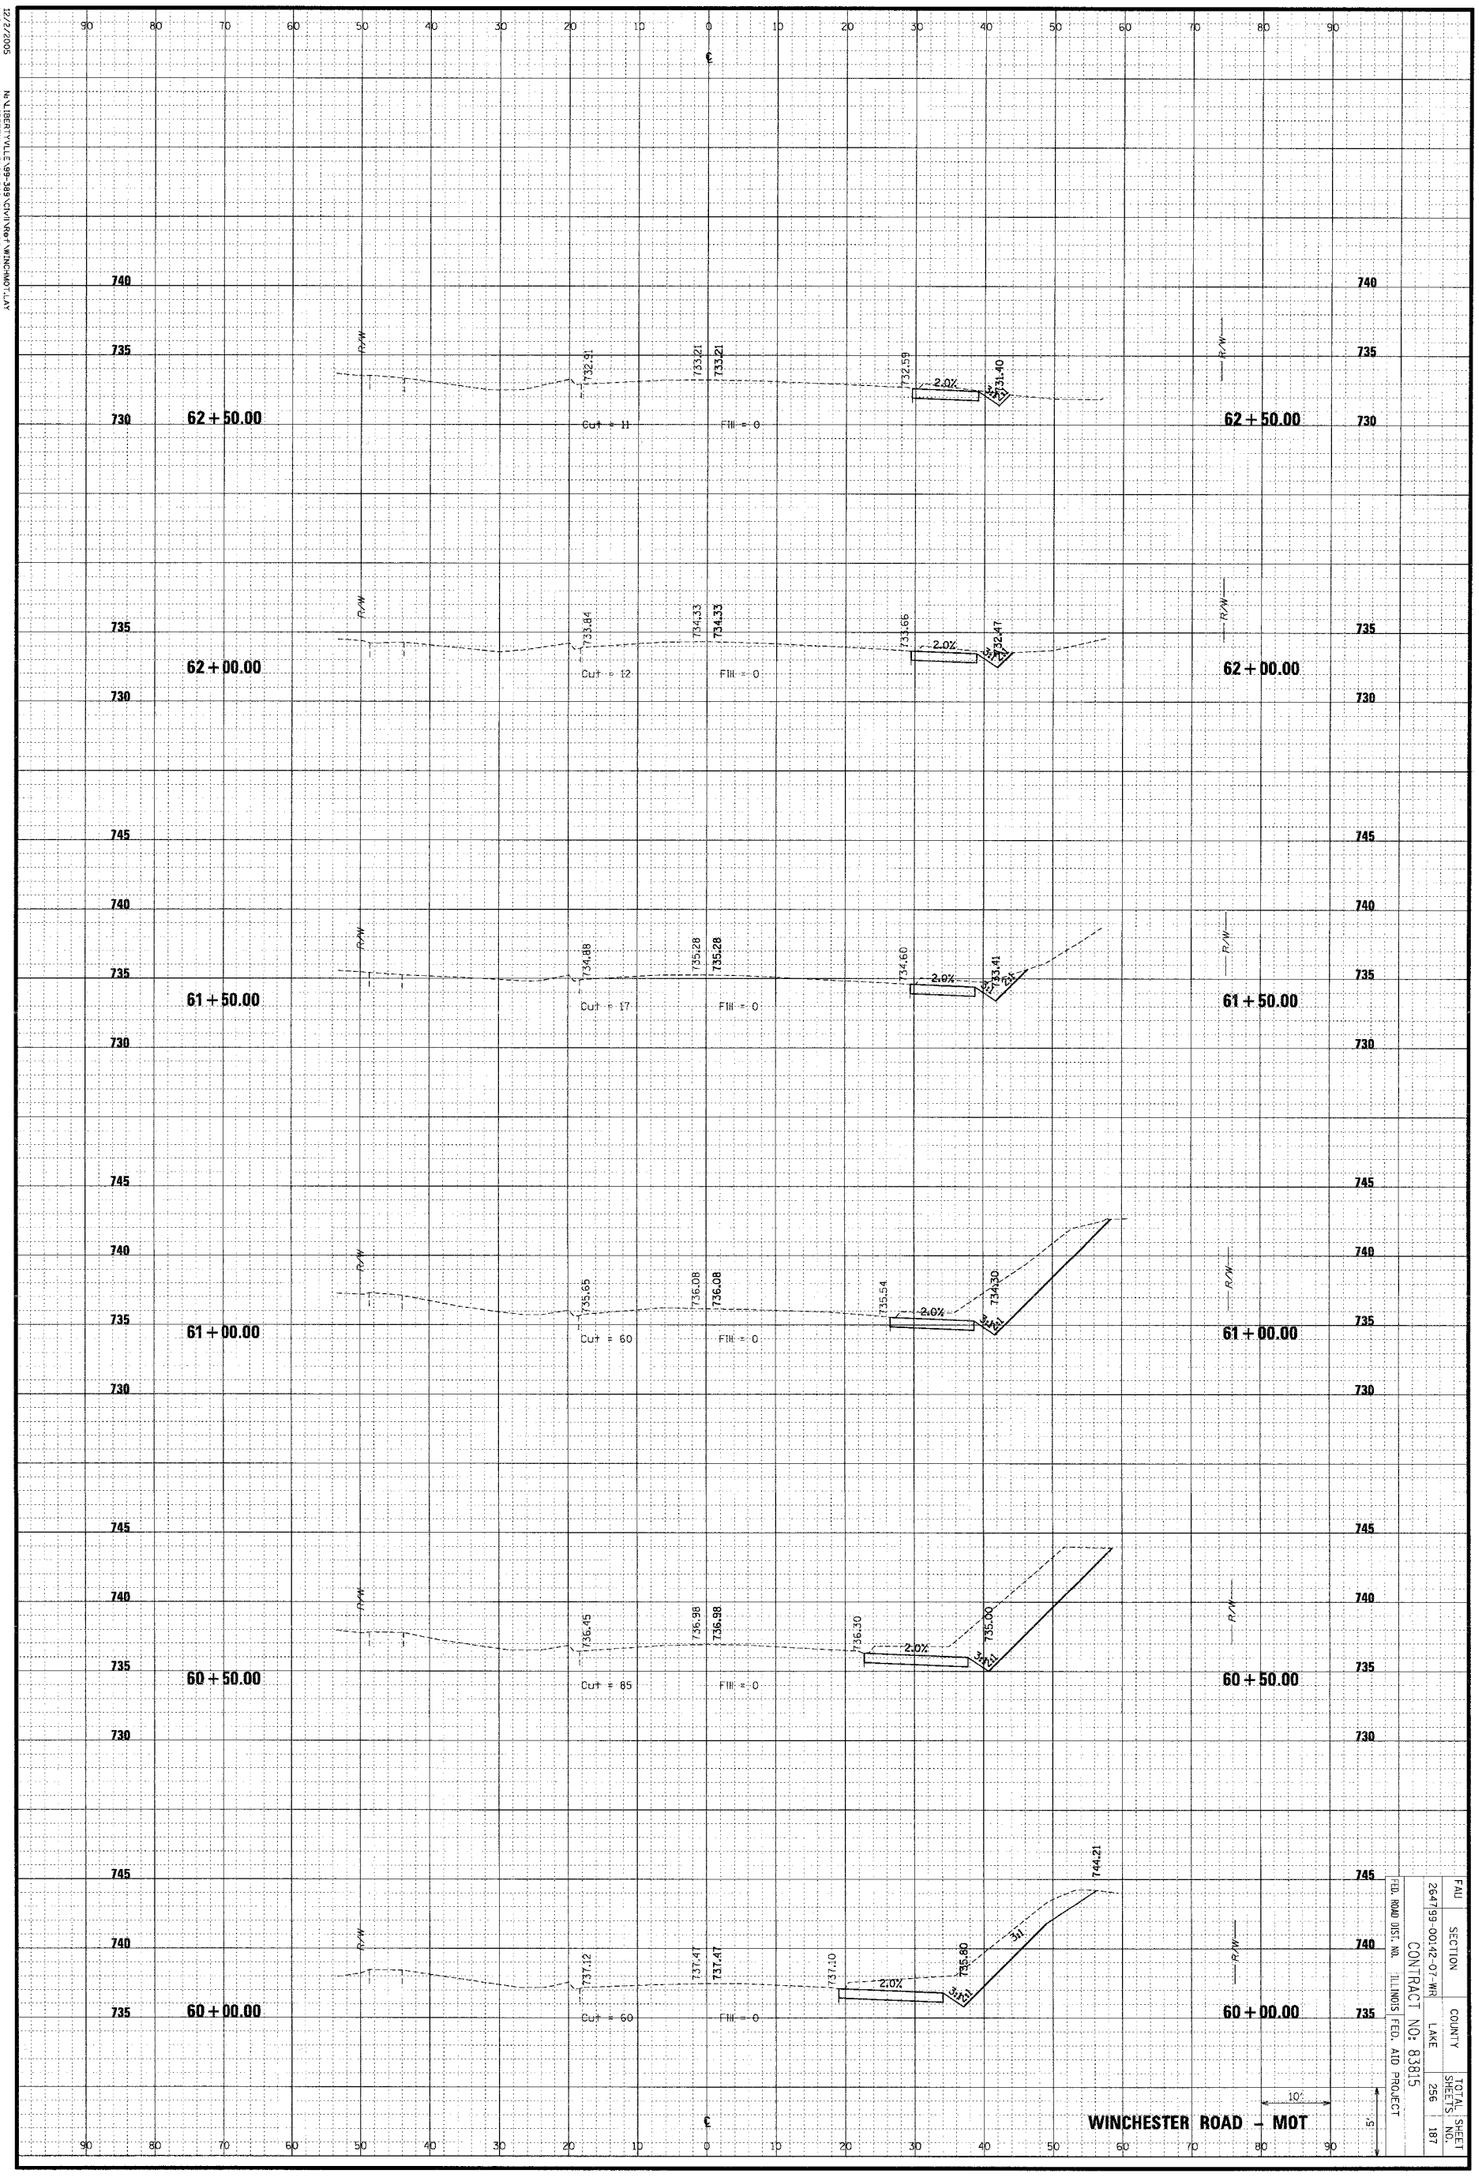

FAU	SECTION	COUNTY	TOTAL SHEETS	SHEET NO.
2649	09-00142-07-WR	LAKE	256	187

CONTRACT NO: 83615
ILLINOIS FED. AID PROJECT
FED. ROAD DIST. NO.