PROFILE	SURVEYED	BY	DATE
NOTE BOOK	PLOTTED		
	GRADES CHECKED		
NO.	R.M. NOTED		
	STRUCTURE NOTATIONS CHKD		

Edwards AND Kelcey
ONE NORTH FRANKLIN
CHICAGO, IL 60606
PHONE: (312) 251-3000
FAX: (312) 251-3015
WEB: WWW.EKCORP.COM

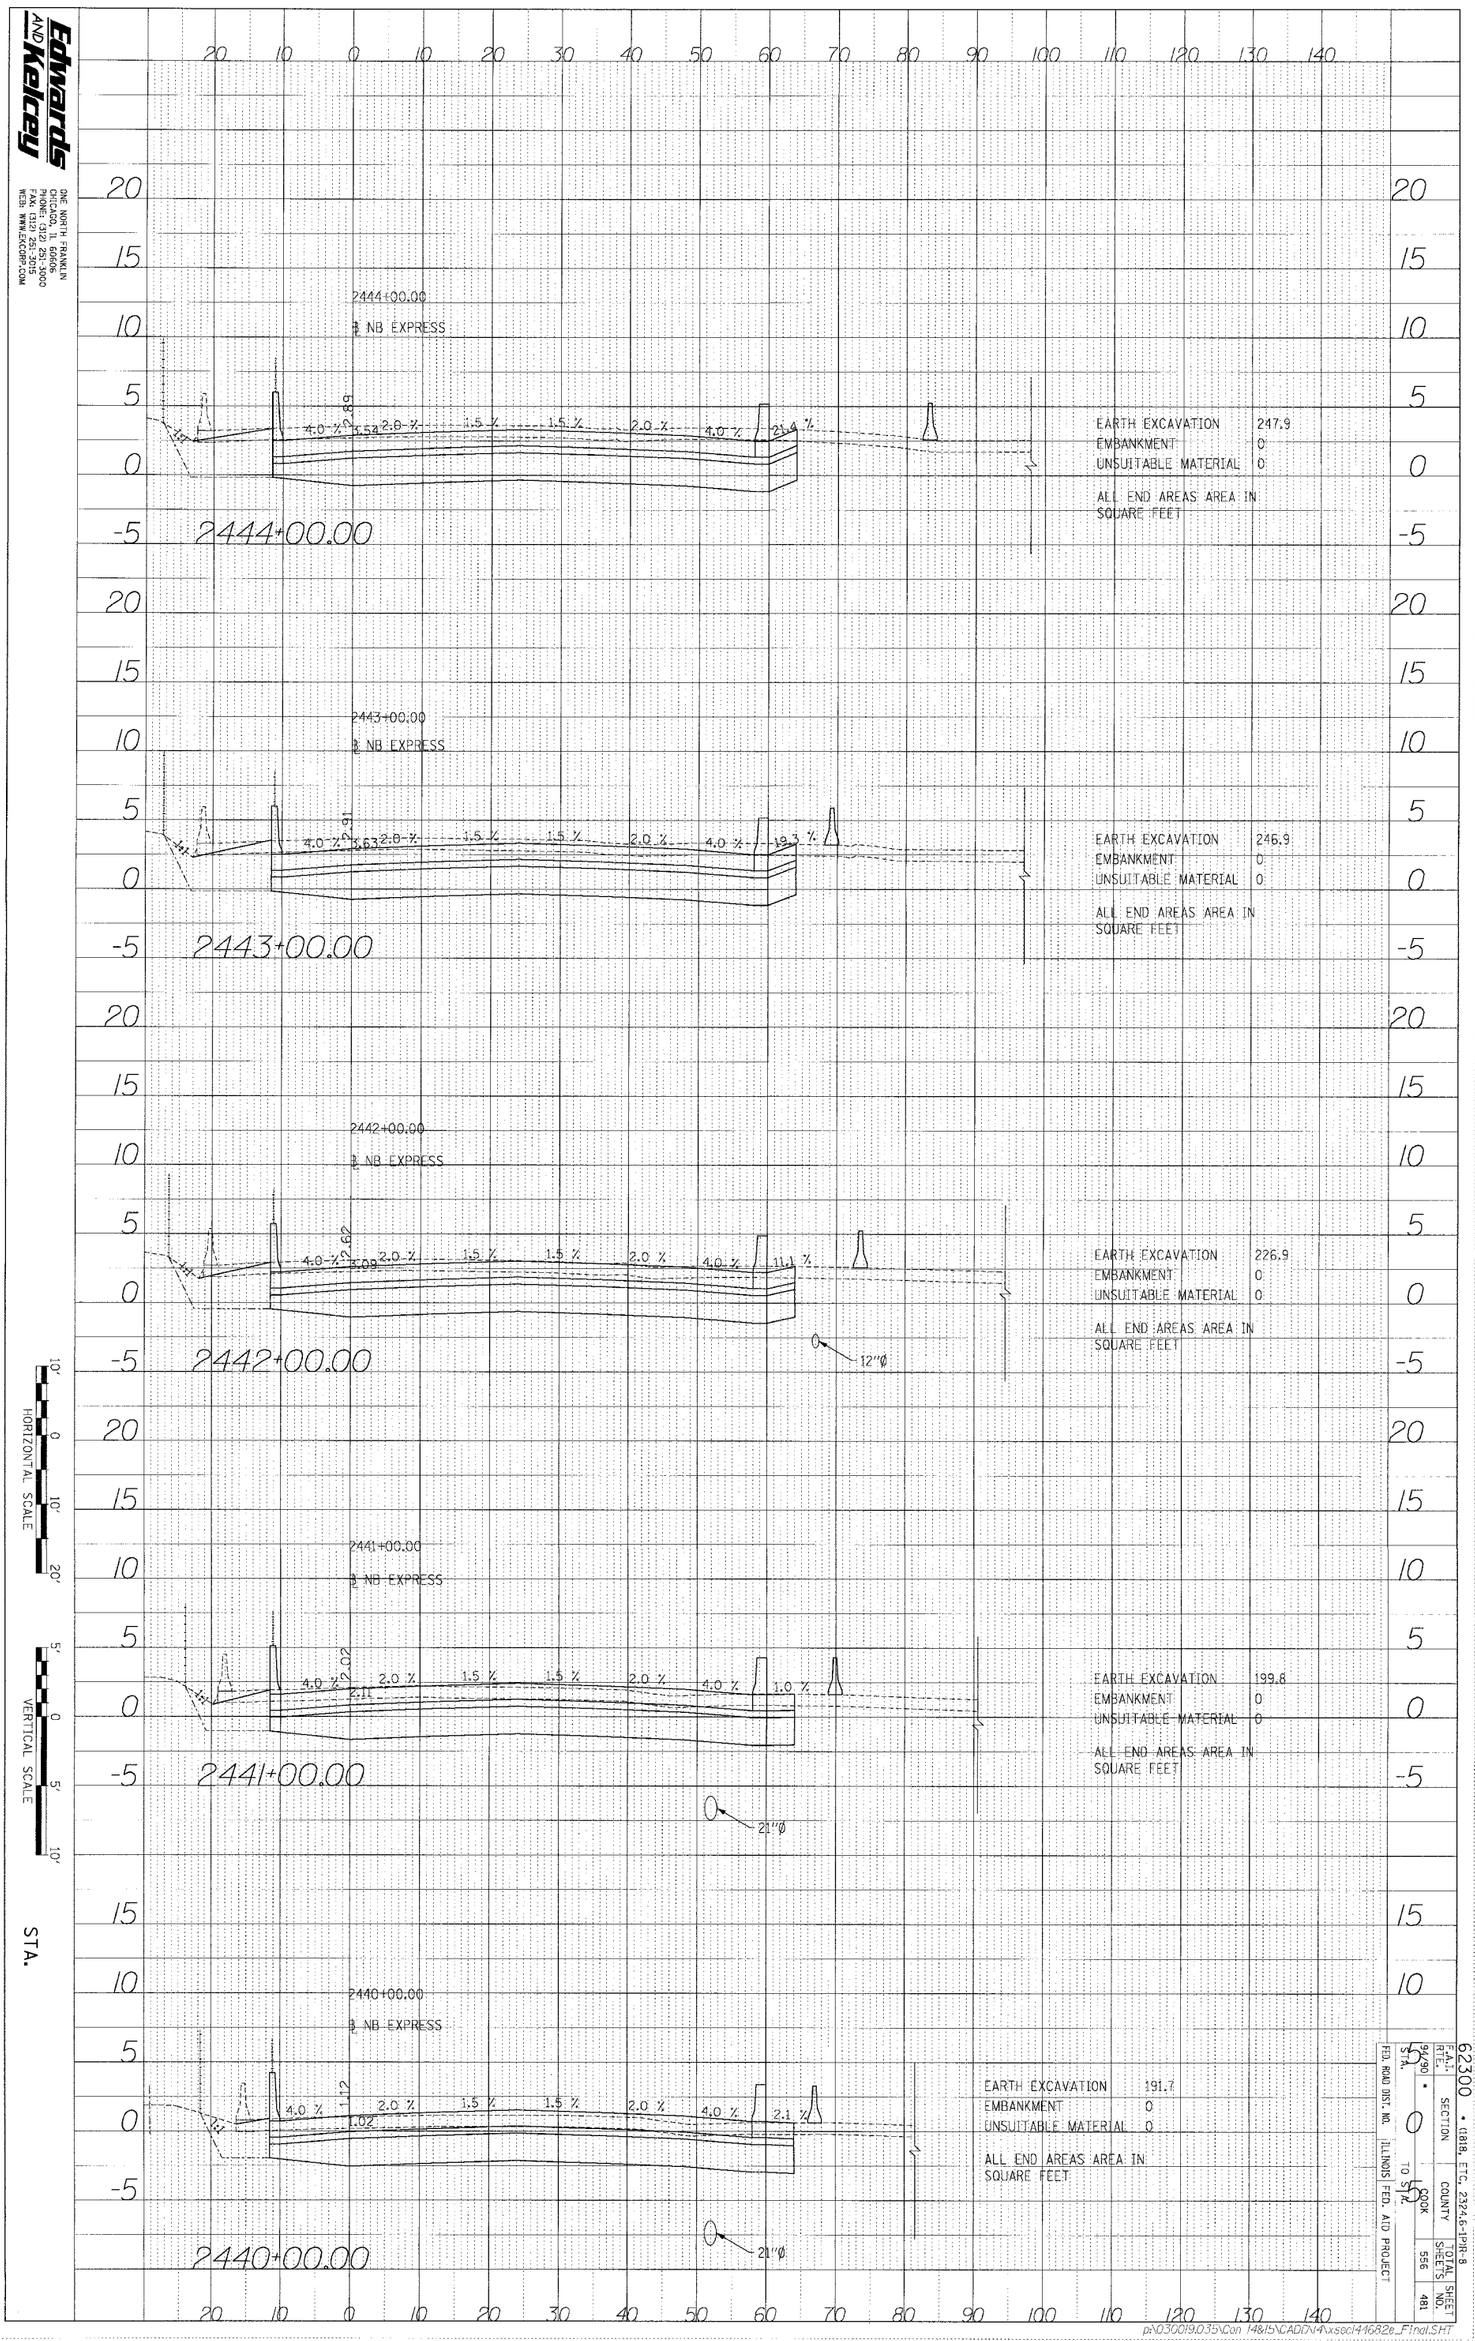

62300 • (1818, ETC, 2324.6-1PIR-8

F.A.I. RTE.	SECTION	COUNTY	TOTAL SHEETS	SHEET NO.
94/90 •		COOK	556	481
STA.	TO STA.			

FED. ROAD DIST. NO. ILLINOIS FED. AID PROJECT

p:\030019.035\Con 14&15\CADD\14\xsec144682e_Final.SHT