ORIGINAL SURVEY		BY	DATE
NOTE BOOK	SURVEYED		
	PLOTTED		
	TEMPLATE		
	AREAS		
NO.	AREAS CHECKED		

FINAL SURVEY		BY	DATE
NOTE BOOK	SURVEYED		
	PLOTTED		
	TEMPLATE		
	AREAS		
NO.	AREAS CHECKED		

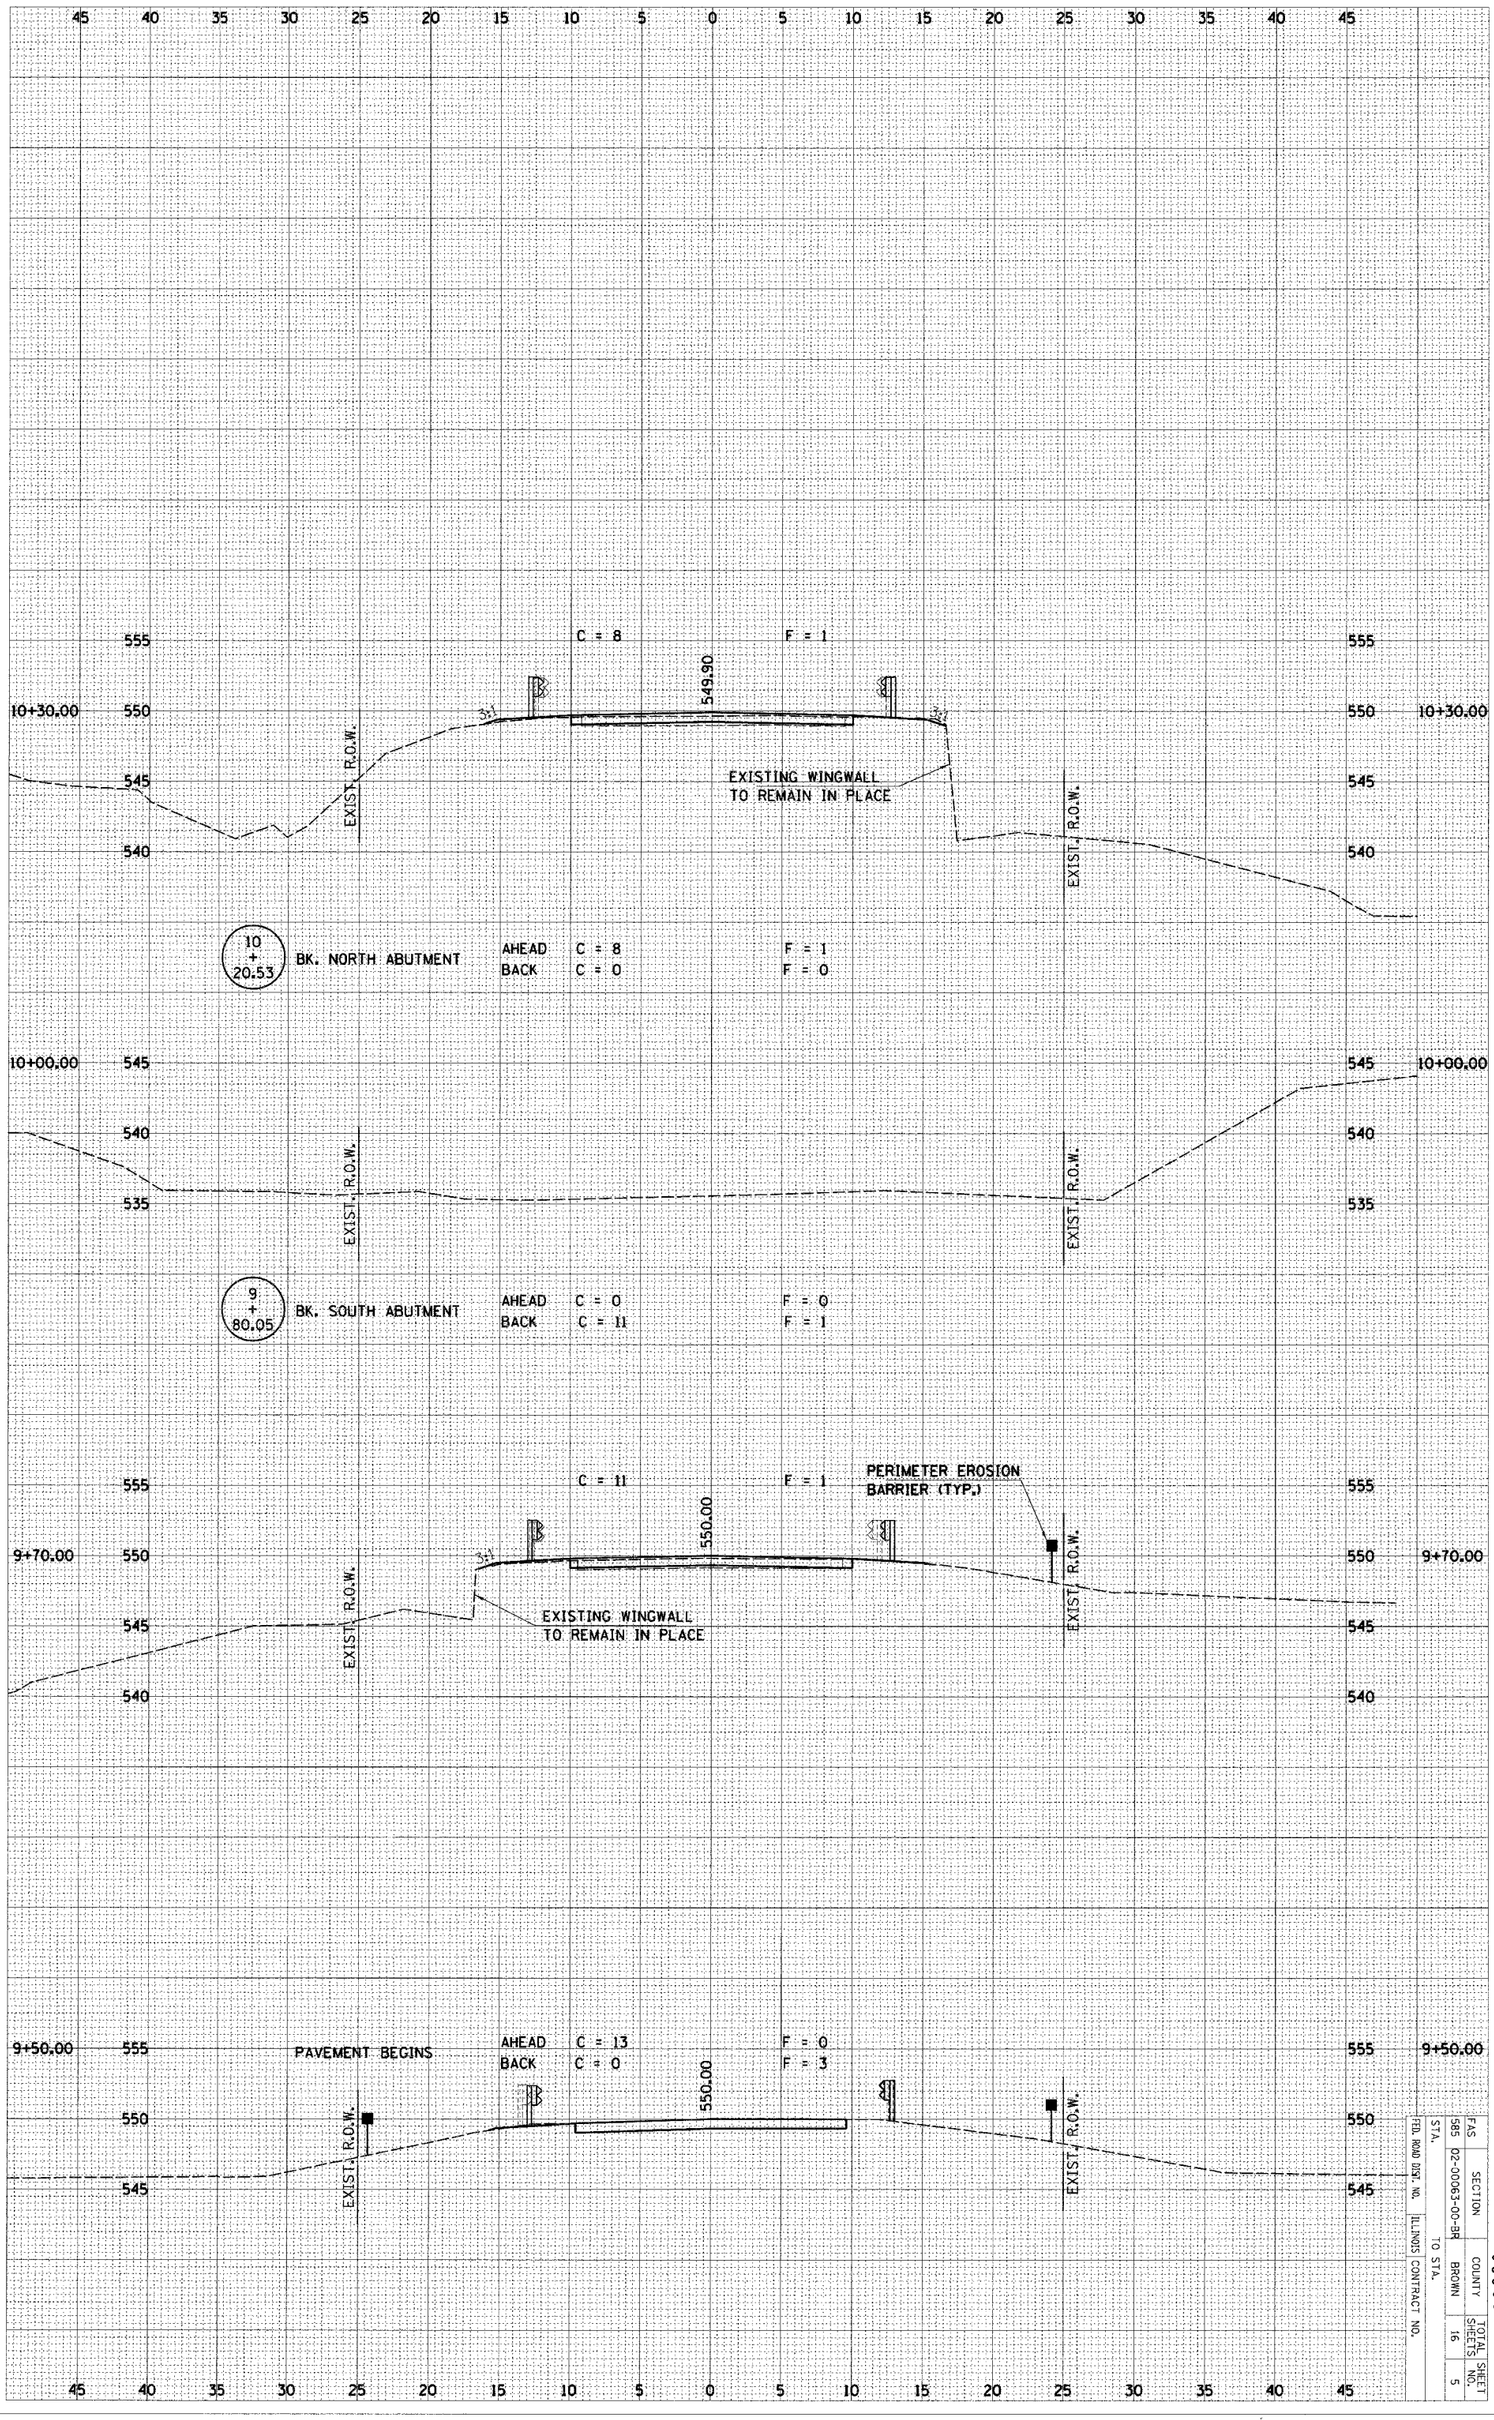

FAS	SECTION	COUNTY	TOTAL SHEETS	SHEET NO.
585	02-00063-00-BR	BROWN	16	5
STA.	TO STA.			
TOL ROM DISK NO.	ILLINOIS CONTRACT NO.			

93399