FINAL SURVEY		BY	DATE
NOTE BOOK	SURVEYED		
NO.	PLOTTED		
	TOPOGRAPHY		
	AREAS		
	AREAS CHECKED		

ORIGINAL SURVEY		BY	DATE
NOTE BOOK	SURVEYED		
NO.	PLOTTED		
	TOPOGRAPHY		
	AREAS		
	AREAS CHECKED		

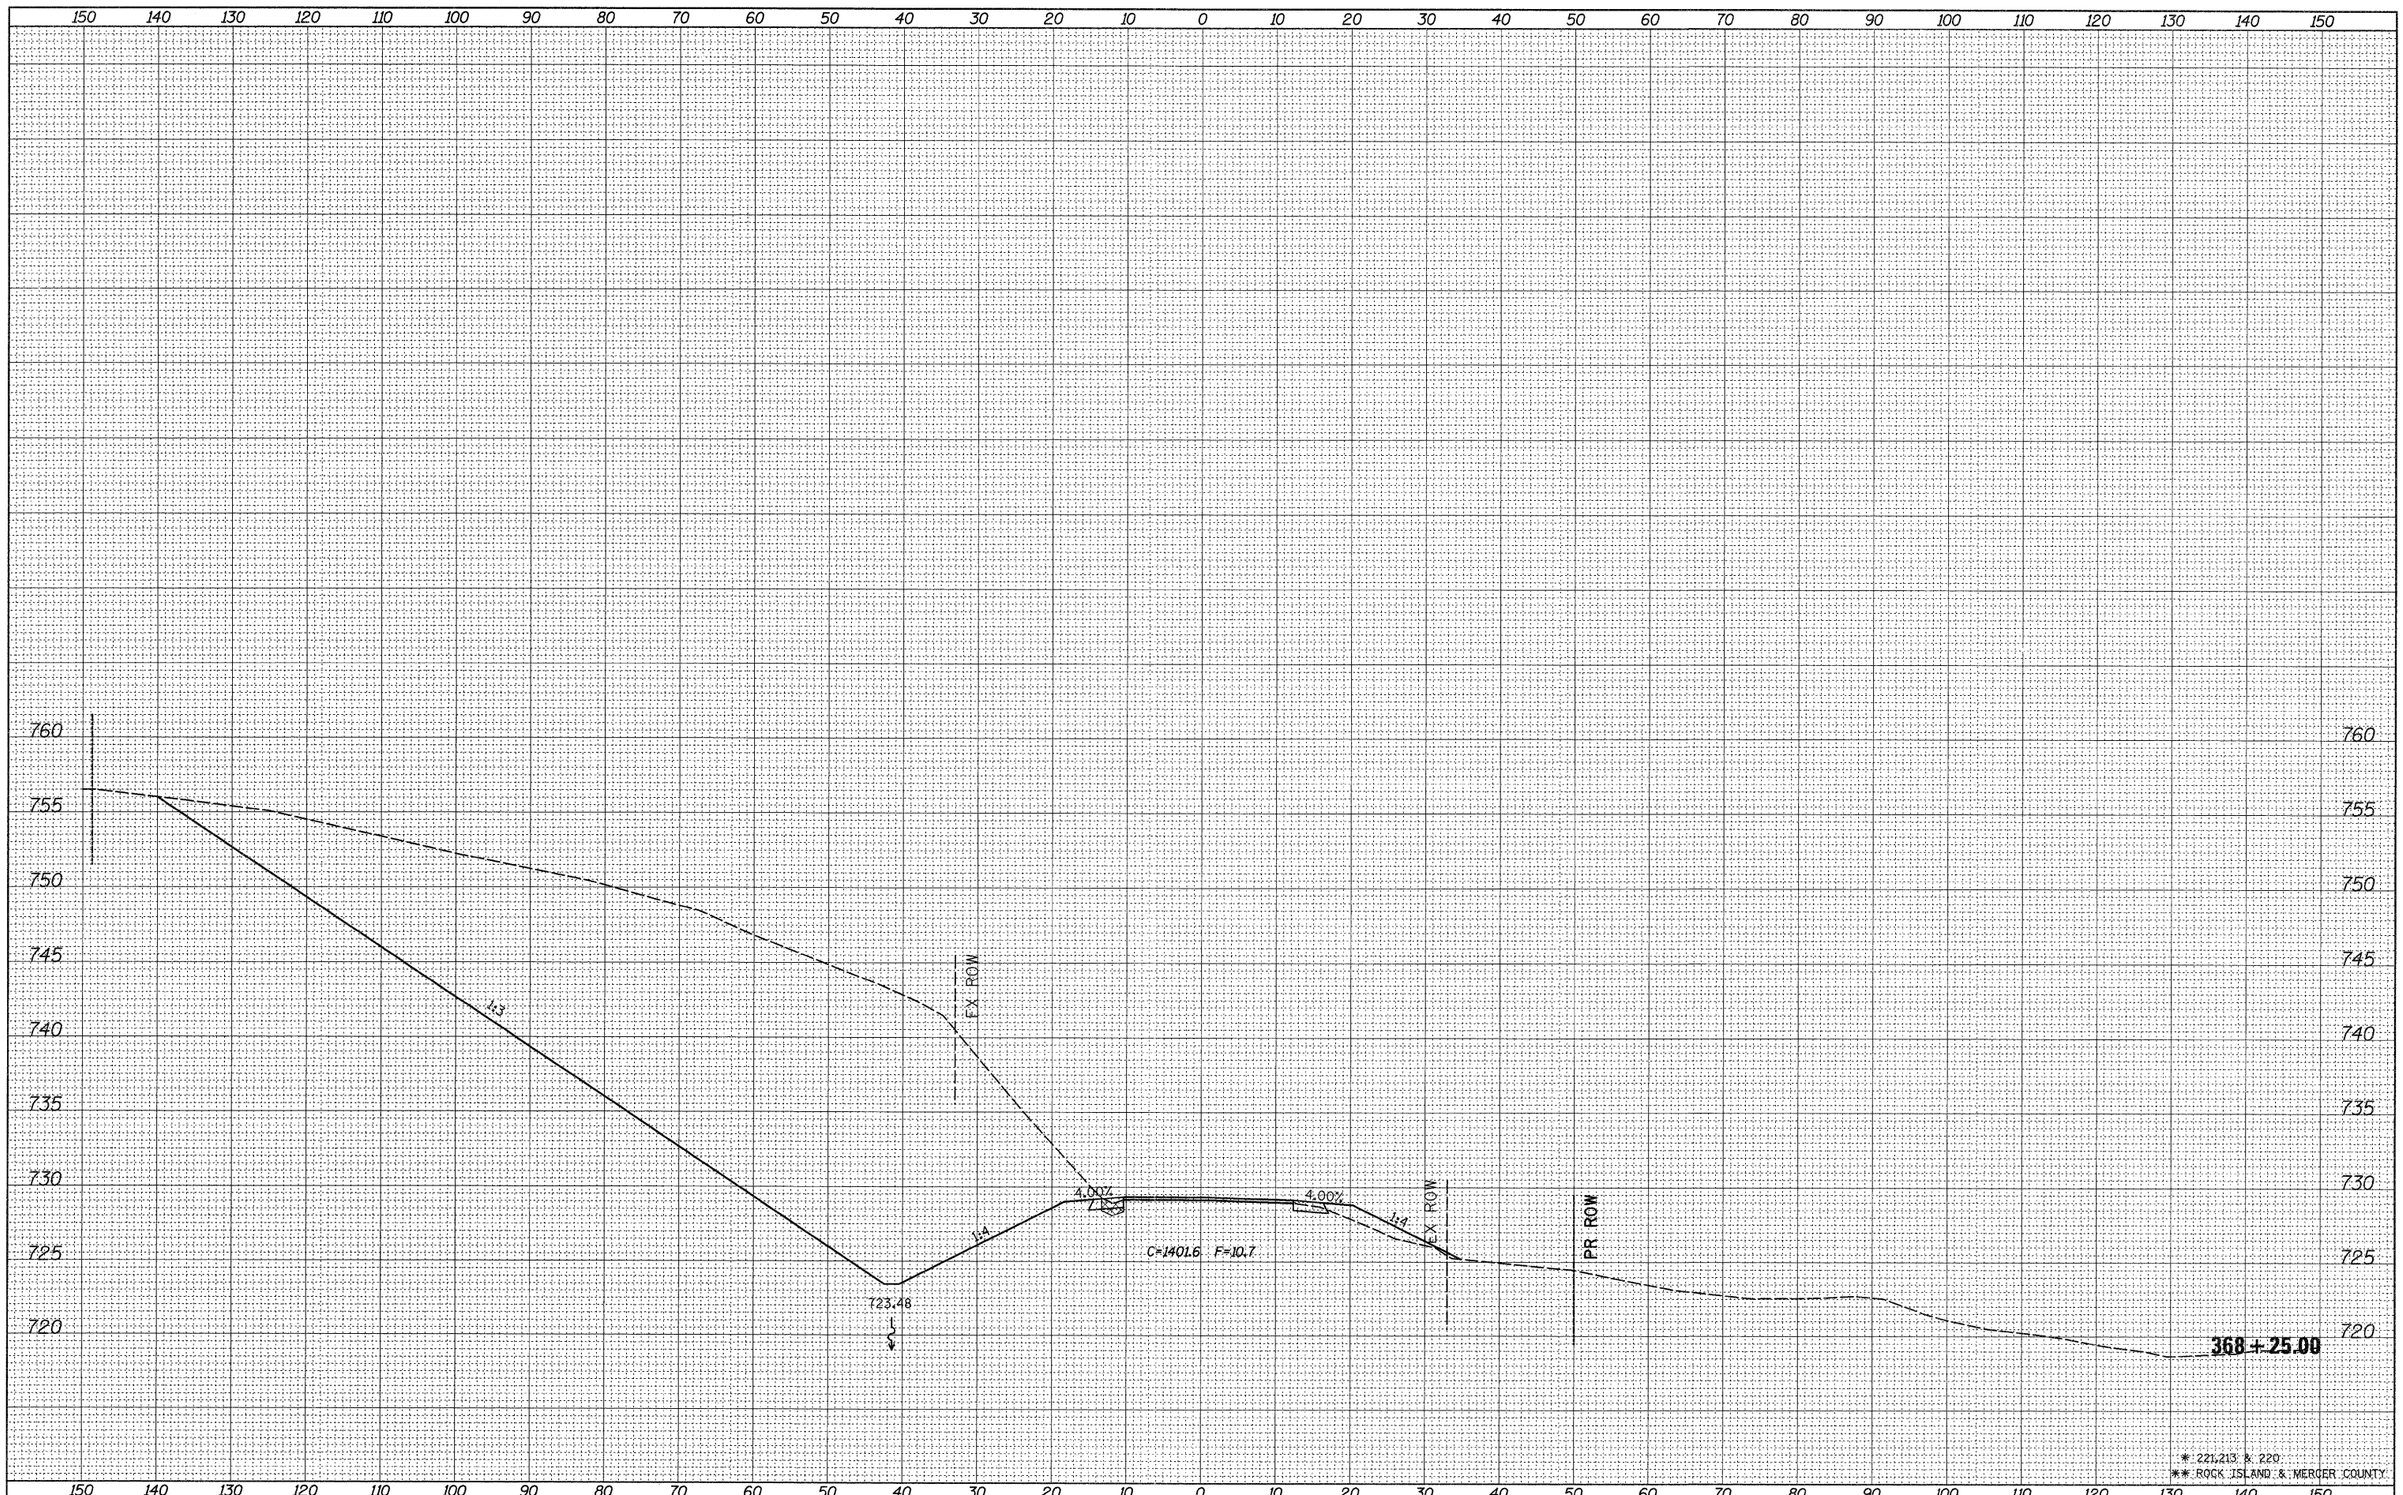

* 221,213 & 220
** ROCK ISLAND & MERCER COUNTY

FILE NAME = c:\pw_work\pwidot\grantpm\d0184077\D212307-sht-xsml.dgn	USER NAME = grantpm	DESIGNED -	REVISED -
		DRAWN -	REVISED -
	PLOT SCALE = 10.0000 ' / in.	CHECKED -	REVISED -
	PLOT DATE = Thu Jun 23 07:47:40 2011	DATE	REVISED -

STATE OF ILLINOIS
DEPARTMENT OF TRANSPORTATION

IL 94 CROSS SECTIONS

SCALE: | SHEET NO. OF SHEETS | STA. 368+25.00 TO STA. 368+25.00

F.A.S. RTE.	SECTION	COUNTY	TOTAL SHEETS	SHEET NO.
*	(19,20)RS-2	**	231	214
		CONTRACT NO. 64D72		
	ILLINOIS	FED. AID PROJECT		