PROFILE	SURVEYED	BY	DATE
NOTE BOOK	PLOTTED		
NO.	GRADES CHECKED		
	B.M. NOTED		
	STRUCTURE NOTATIONS CHKD		

Edwards AND Kelcey
ONE NORTH FRANKLIN
CHICAGO, ILLINOIS
PHONE: (312) 251-3000
FAX: (312) 251-3015
REG. #184.001001-0004

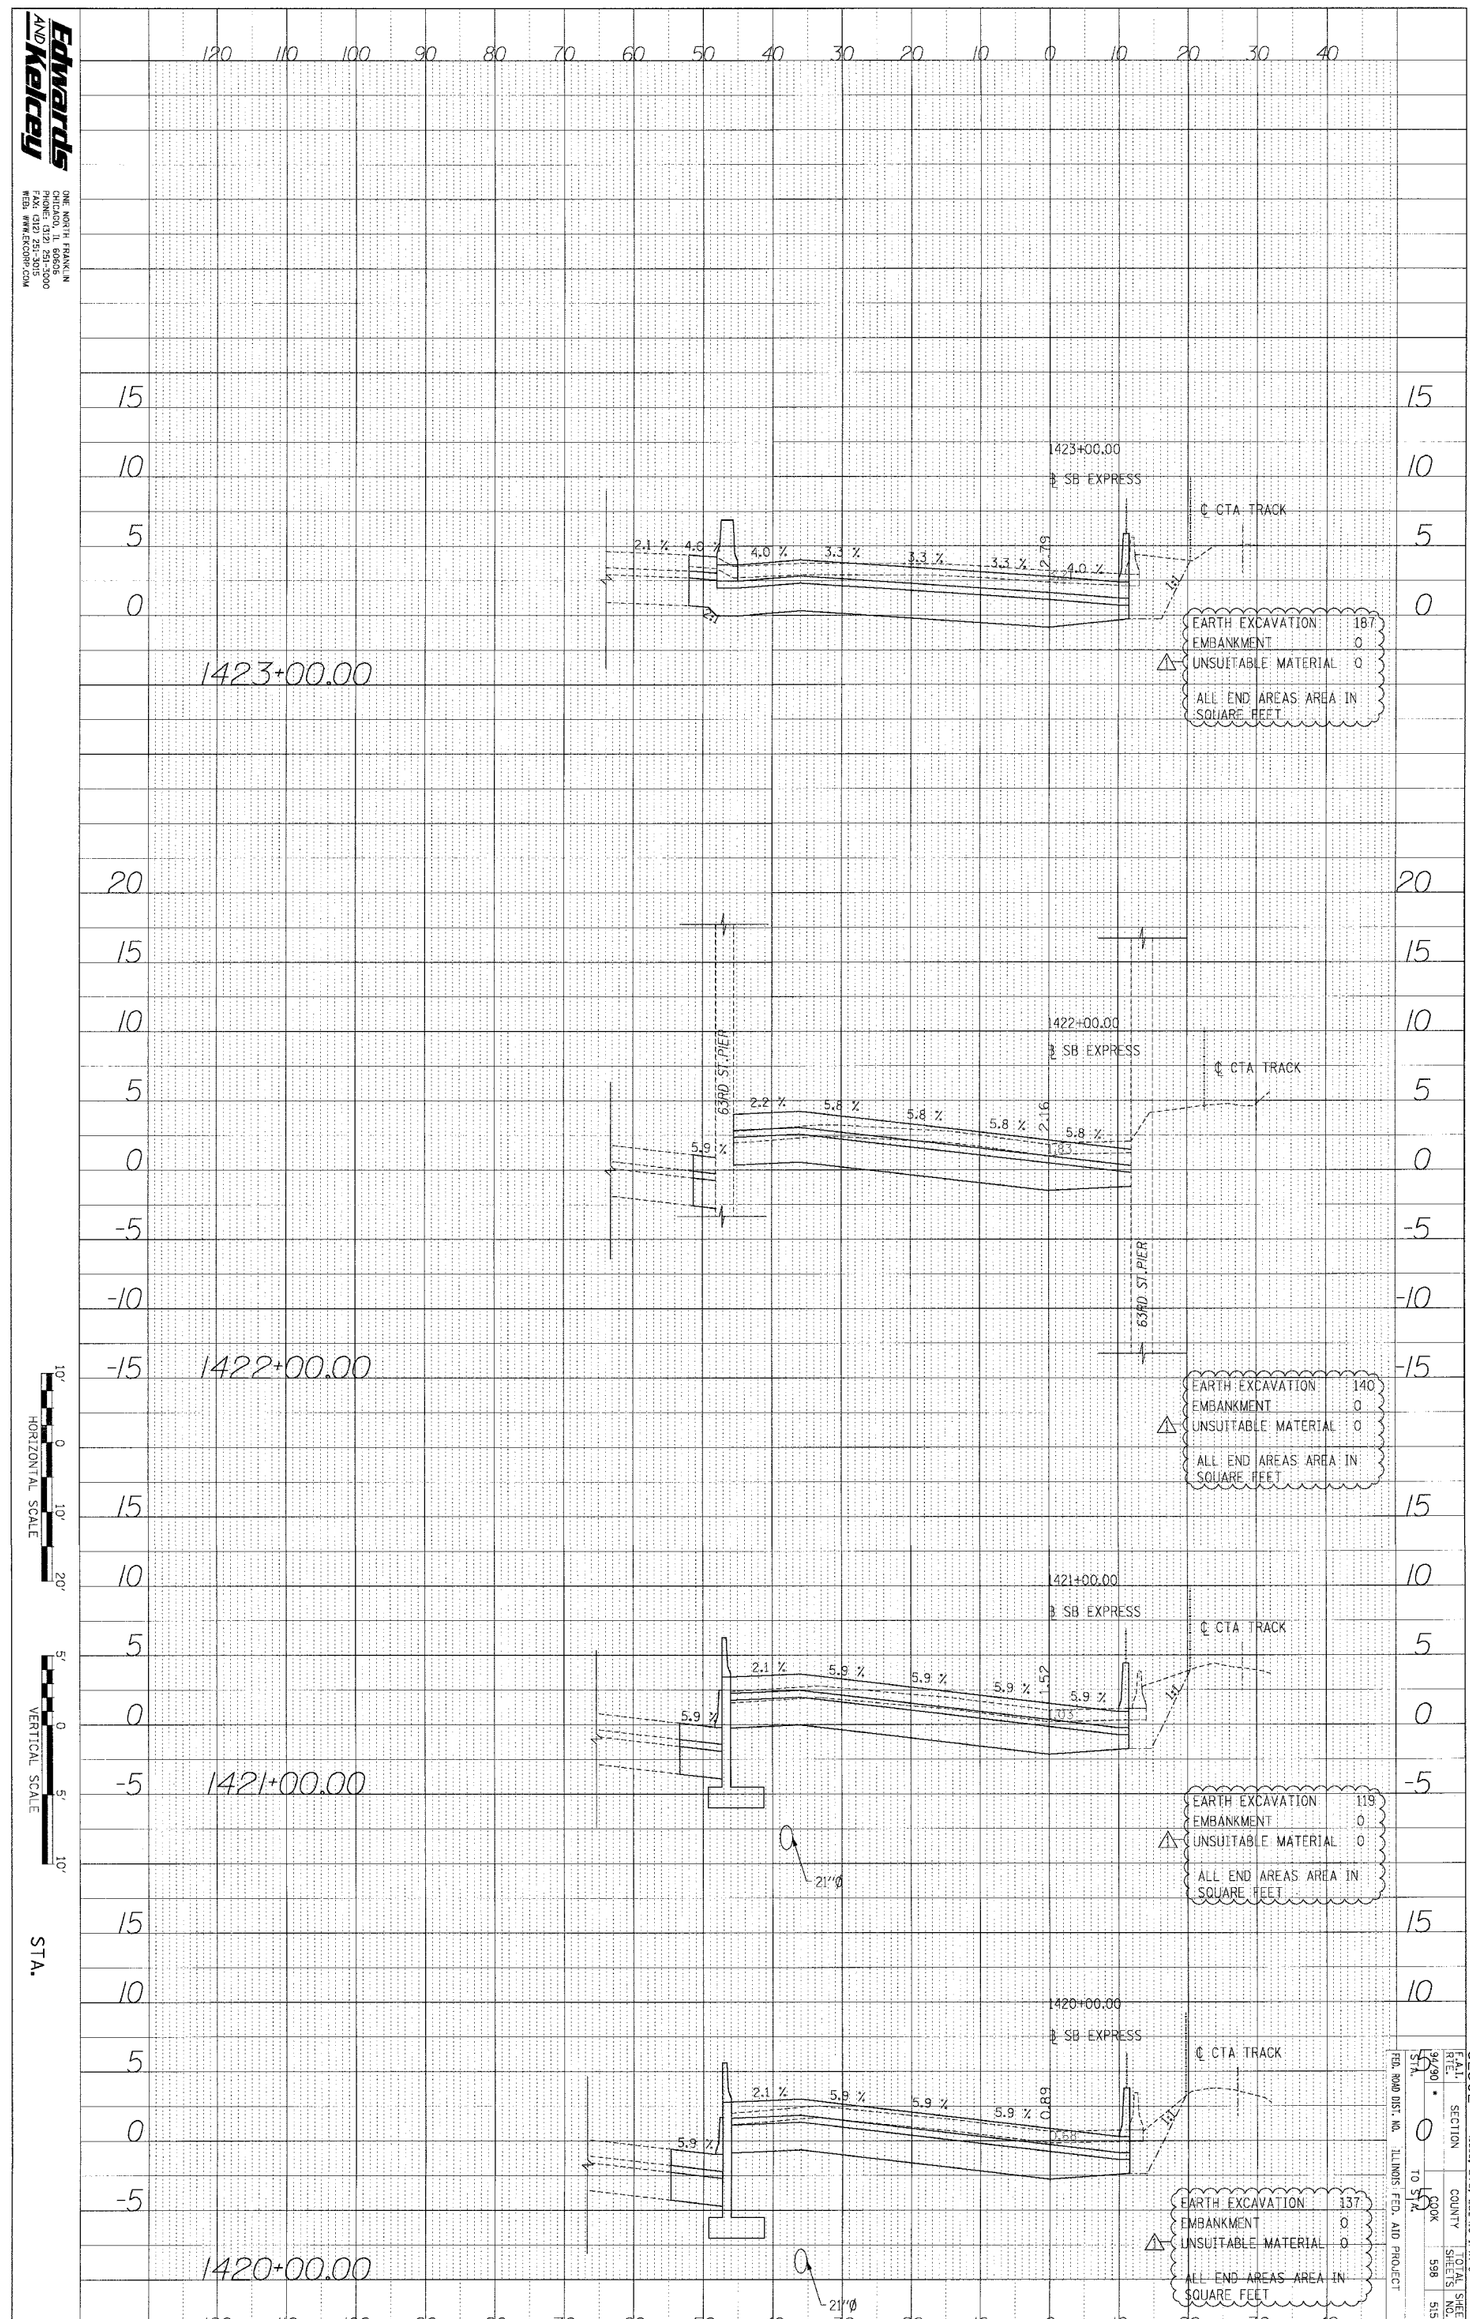

F.A.I. RTE.	SECTION	COUNTY	TOTAL SHEETS	SHEET NO.
90/90	STA. 0 TO STA.	COOK	598	515

FED. ROAD DIST. NO. ILLINOIS FED. AID PROJECT

62302 • (IBB, ETC. 2324.6-1)PB-9

p:\030019.0.35\con 14&15\cadd\15\xsec15468ze_Final.SHT