CONTRACT NO. 87366

F.A. RTE.	SECTION	COUNTY	TOTAL SHEETS	SHEET NO.
C.H. 11	06-00002-01-BR	DEKALB	20	18
STA. 43+00.00		TO STA. 43+25.00		
		ILLINOIS		

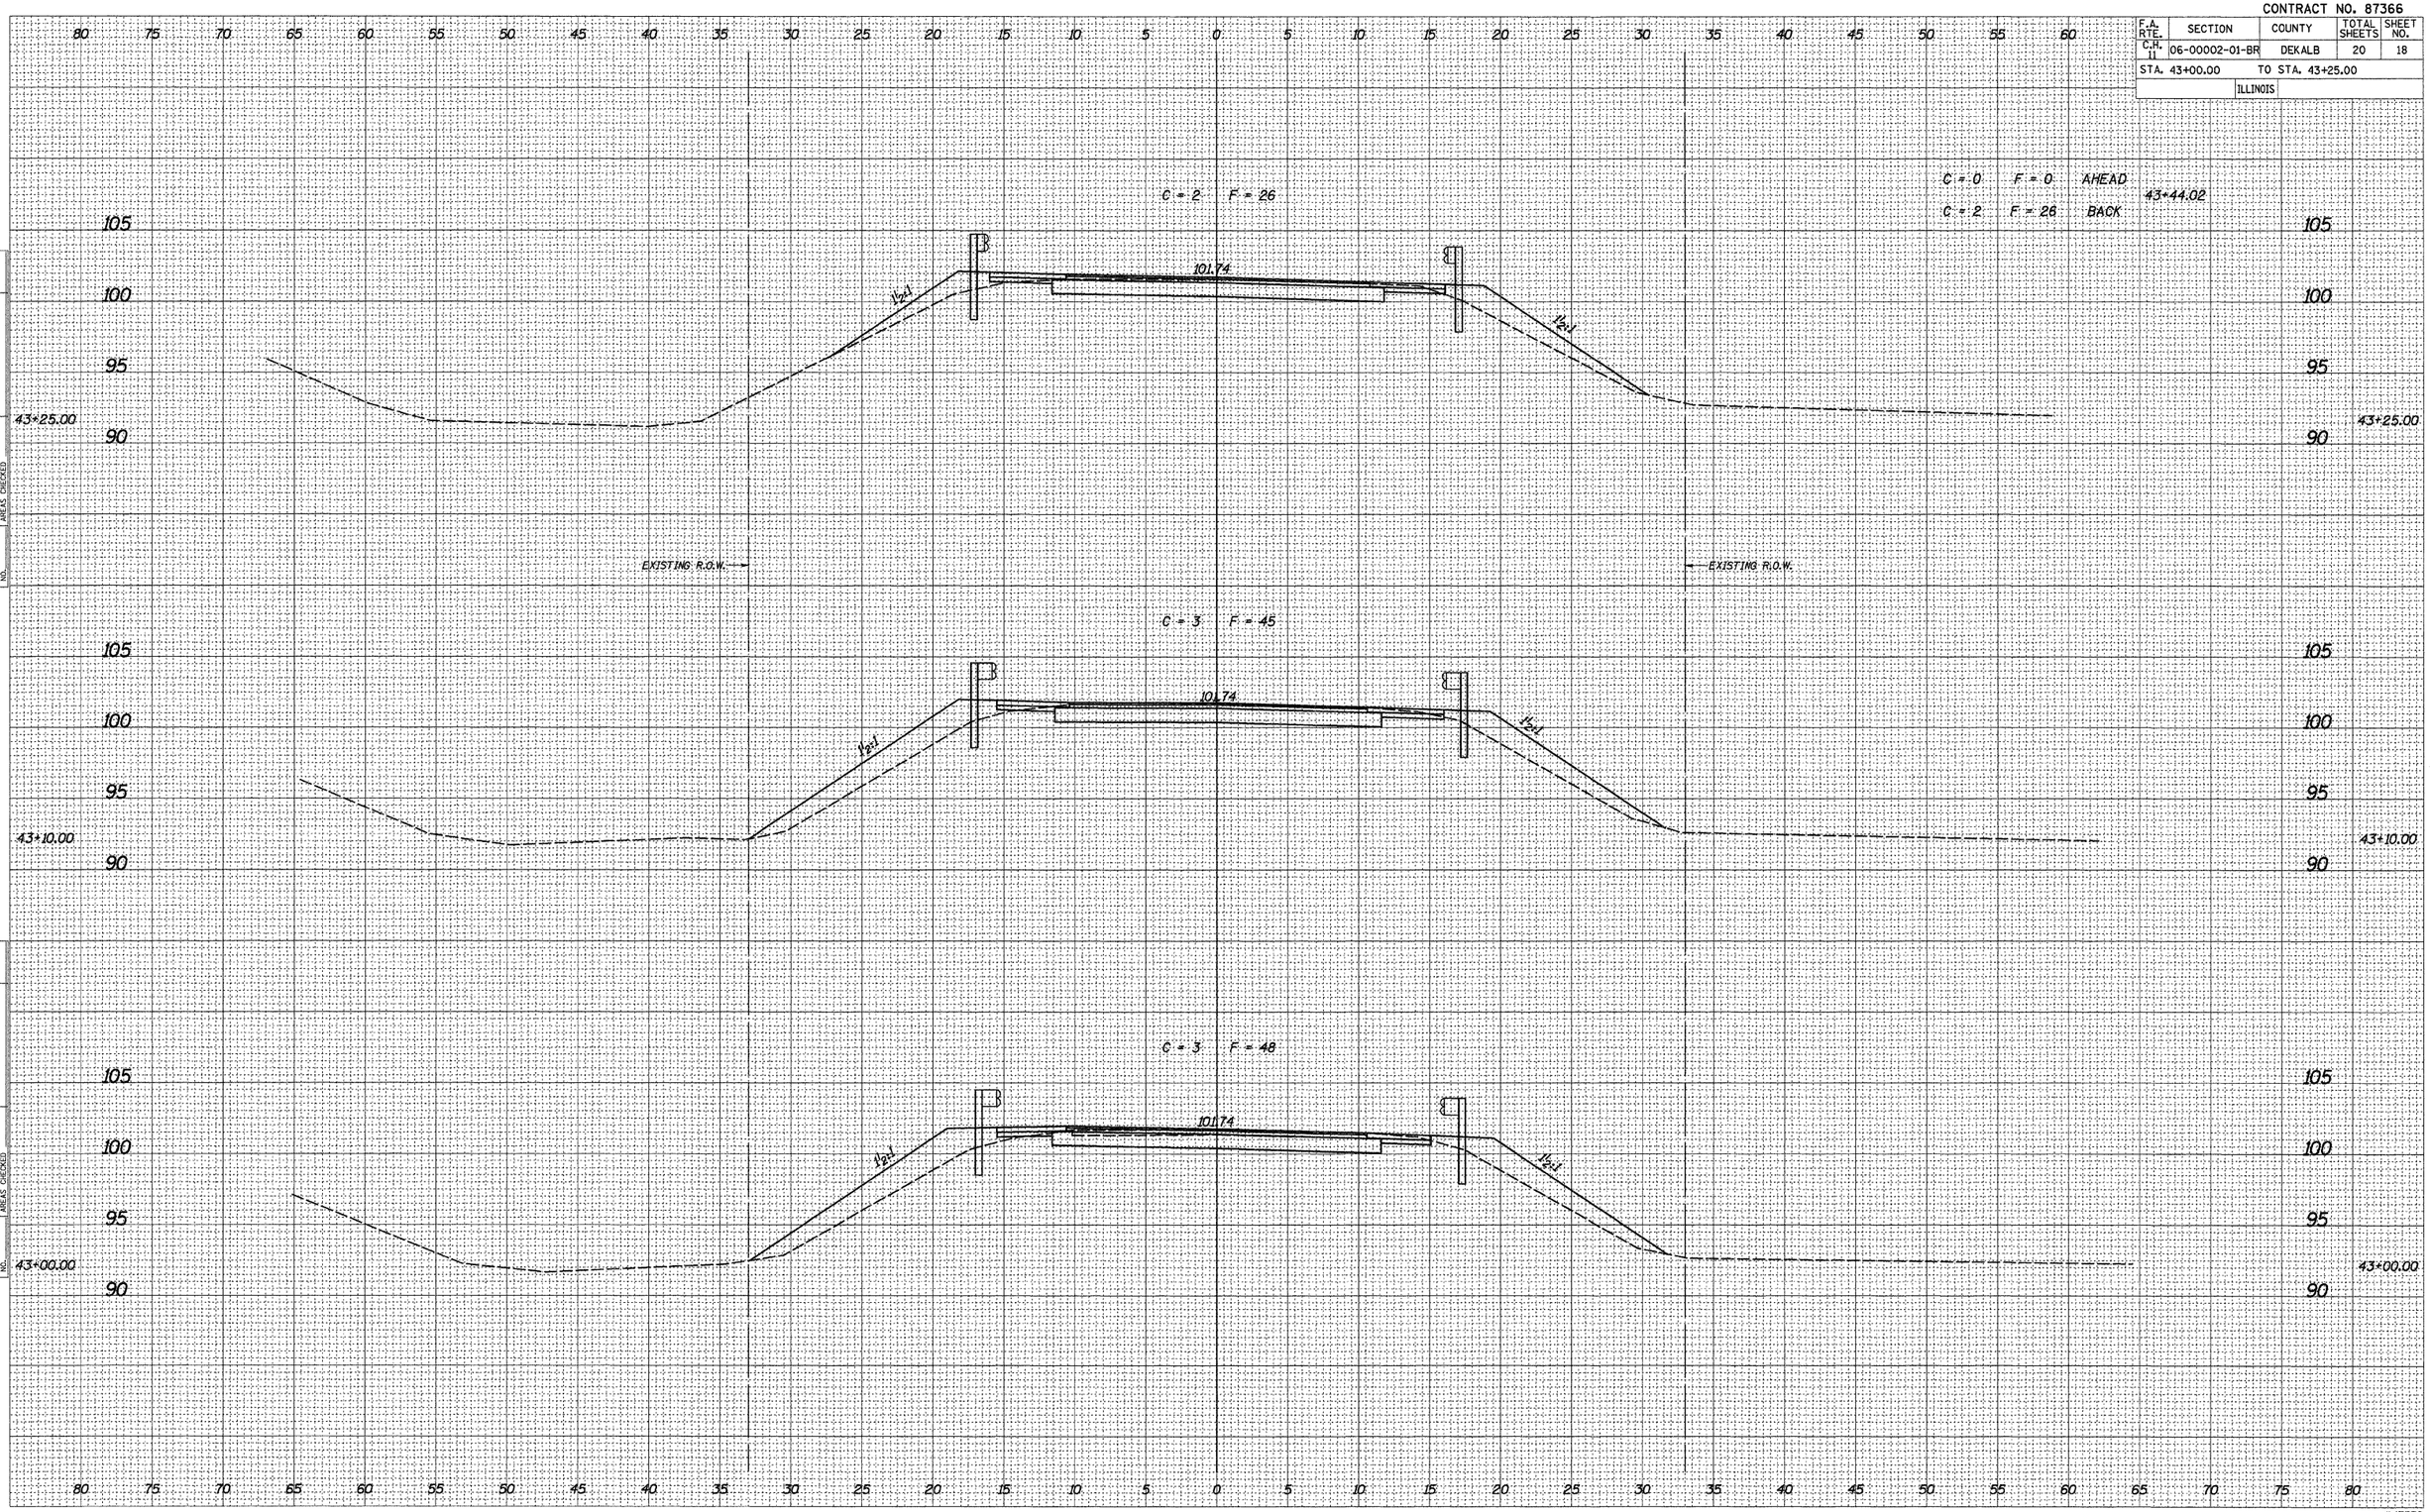

FINAL SURVEY — NOTE BOOK NO. — SURVEYED — PLOTTED — TEMPLATE — AREAS — AREAS CHECKED — BY — DATE

ORIGINAL SURVEY — NOTE BOOK NO. — SURVEYED — PLOTTED — TEMPLATE — AREAS — AREAS CHECKED — BY — DATE

PLOT DATE = 01/11/08
FILE NAME = 47538XSECSHEETS.DGN
PLOT SCALE = 5
USER NAME = S. PRICE

#47538