CONTRACT NO. 87366

F.A. RTE.	SECTION	COUNTY	TOTAL SHEETS	SHEET NO.
C.H. 11	06-00002-01-BR	DEKALB	20	20
STA. 45+50.00	TO STA. 46+50.00			
	ILLINOIS			

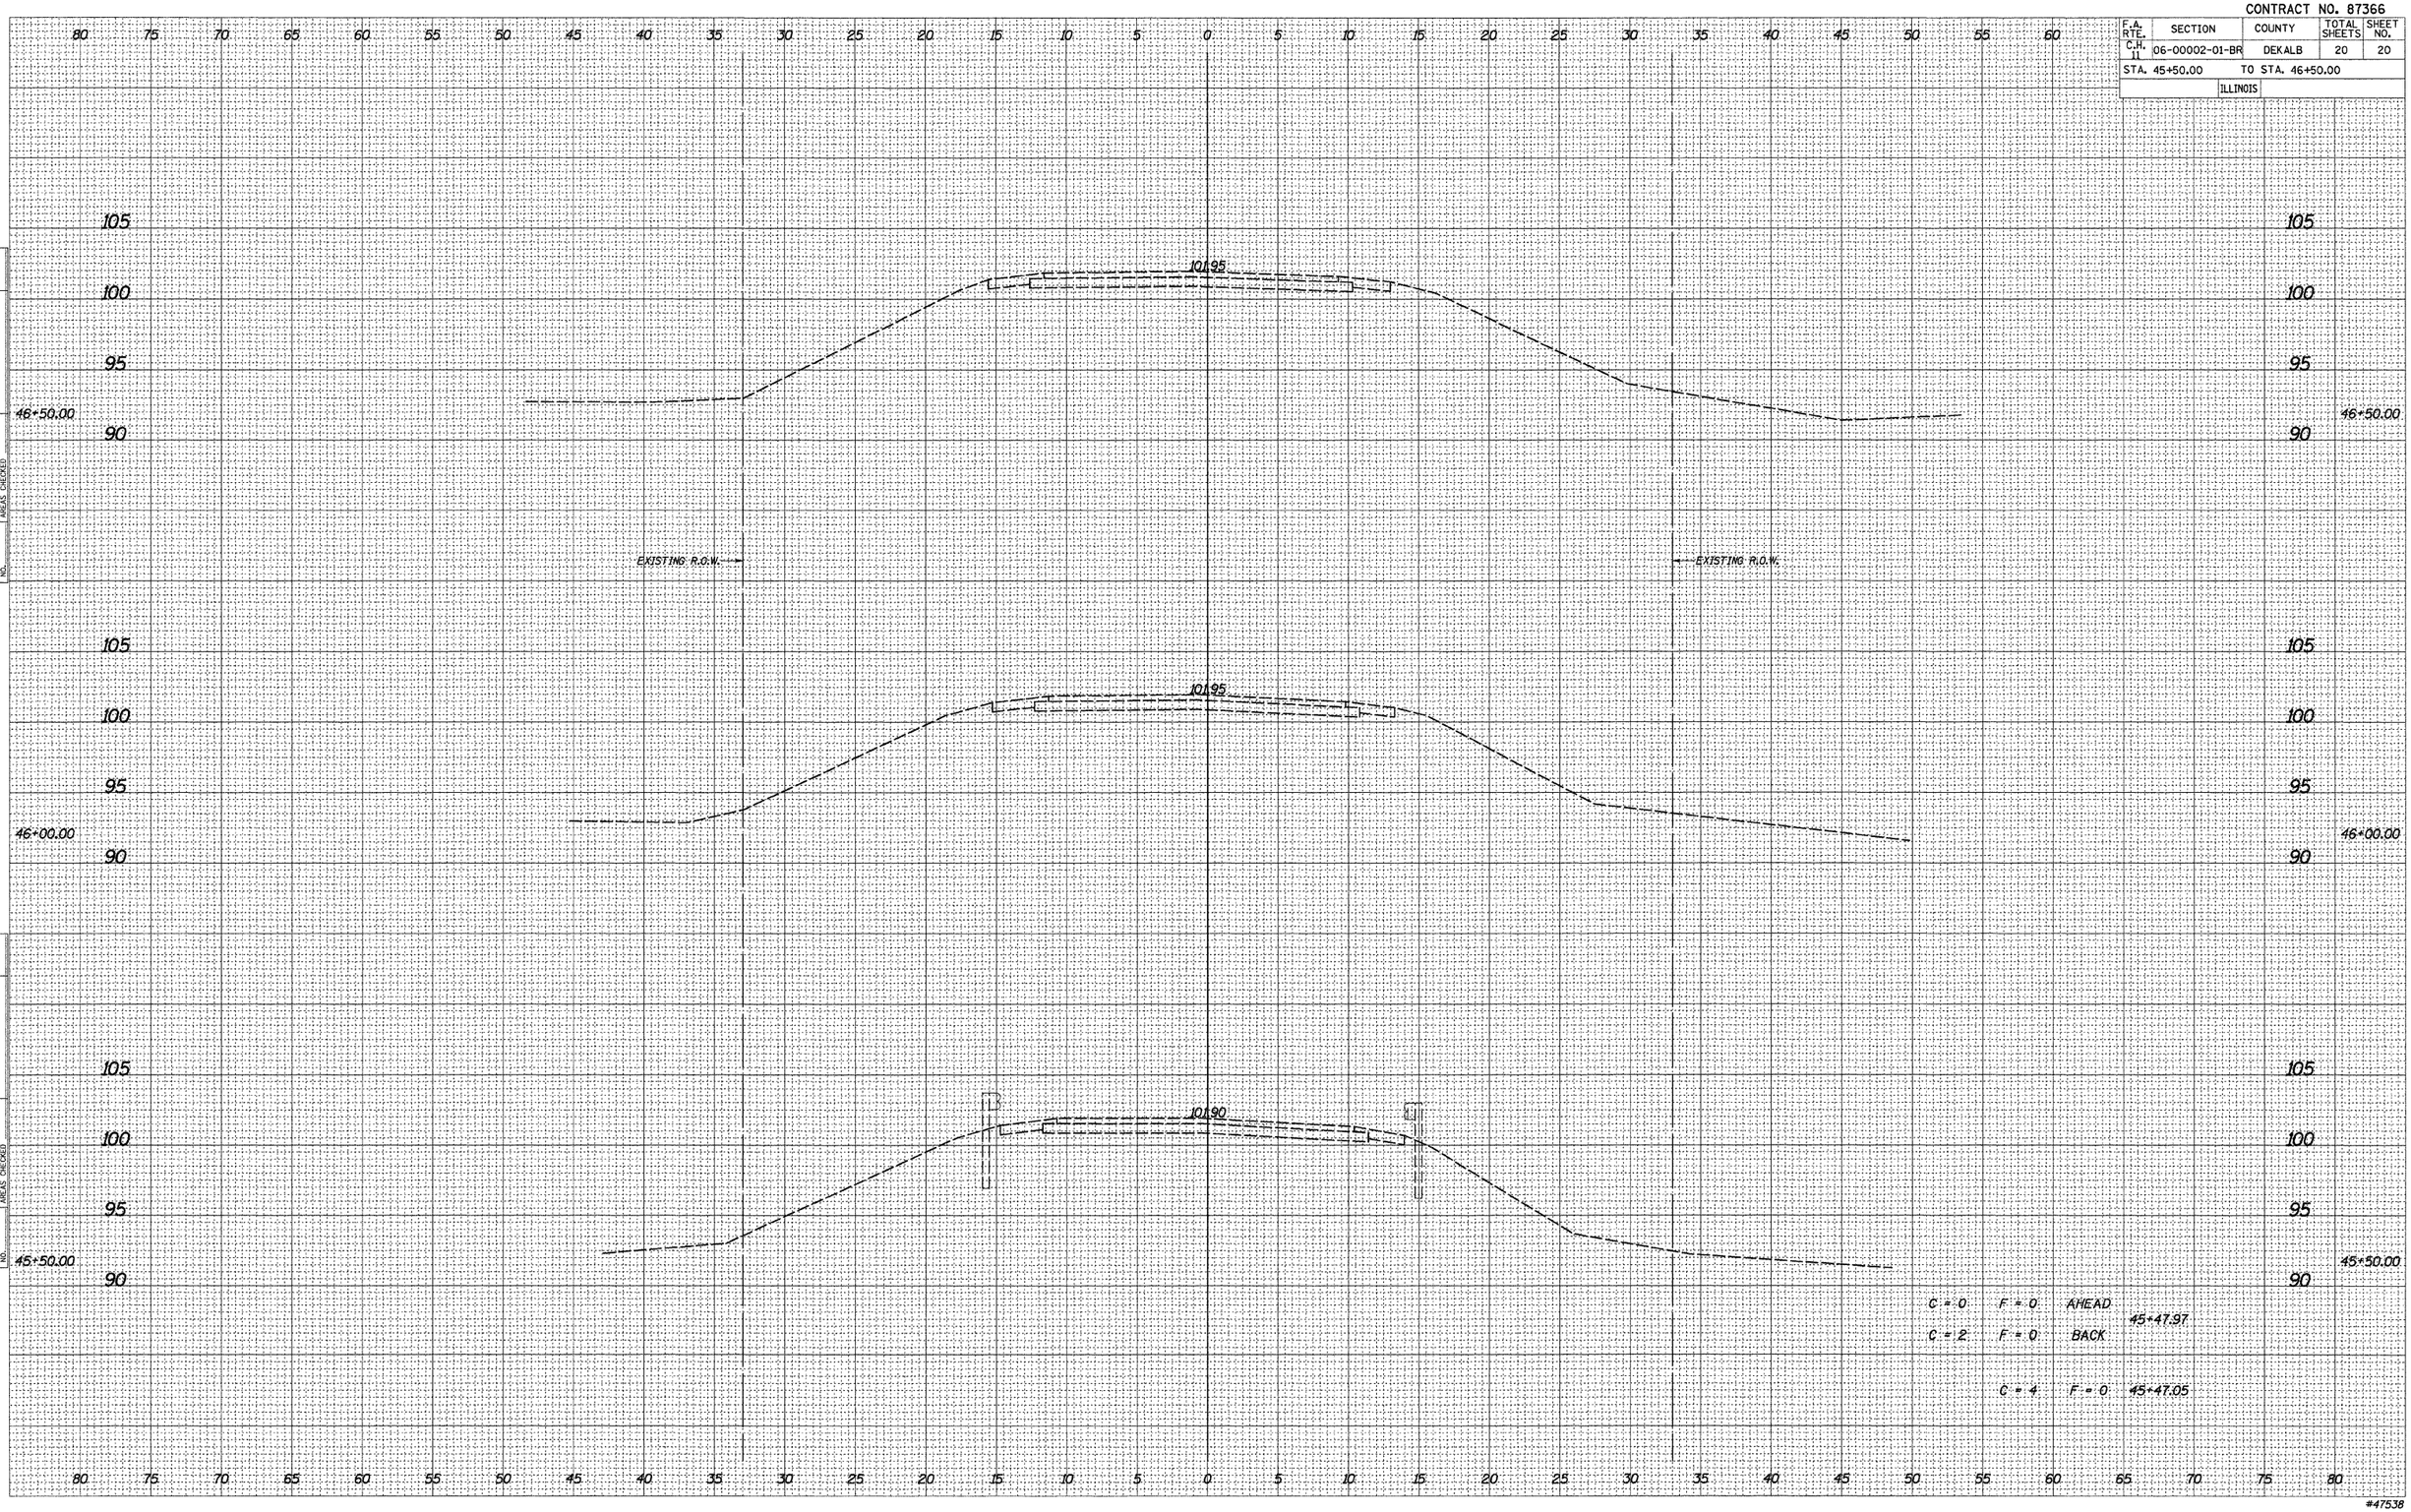

FINAL SURVEY	BY	DATE
NOTE BOOK	SURVEYED	
NO.	PLOTTED	
	TEMPLATE	
	AREAS	
	AREAS CHECKED	

ORIGINAL SURVEY	BY	DATE
NOTE BOOK	SURVEYED	
NO.	PLOTTED	
	TEMPLATE	
	AREAS	
	AREAS CHECKED	

PLOT DATE = 01/11/08
FILE NAME = c:\PTSDATA\SCDSHEETS.JDN
PLOT SCALE = 5
USER NAME = S. PRICE

#47538