ORIGINAL SURVEY		BY	DATE
NOTE BOOK	SURVEYED		
	PLOTTED		
NO.	TEMPLATE		
	AREAS		
	AREAS CHECKED		

FINAL SURVEY		BY	DATE
NOTE BOOK	SURVEYED		
	PLOTTED		
NO.	TEMPLATE		
	AREAS		
	AREAS CHECKED		

FILE NAME = C:\pw_work\pwidot\mcfaddenka\d0304617\D366C32_sht-cover.dgn

USER NAME = mcfaddenka

PLOT SCALE = 50.0000 ' / in.

PLOT DATE = 8/24/2012

DESIGNED	-	REVISED	-
DRAWN	-	REVISED	-
CHECKED	-	REVISED	-
DATE	-	REVISED	-

STATE OF ILLINOIS
DEPARTMENT OF TRANSPORTATION

CROSS-SECTIONS LARRY POWER RD.

SCALE:

SHEET NO. OF SHEETS STA. 2402+00.00 TO STA. 2404+00.00

ILLINOIS FED. AID PROJECT

F.A.P. RTE.	SECTION	COUNTY	TOTAL SHEETS	SHEET NO.
840	(140N, TS-3	KANKAKEE	29	26
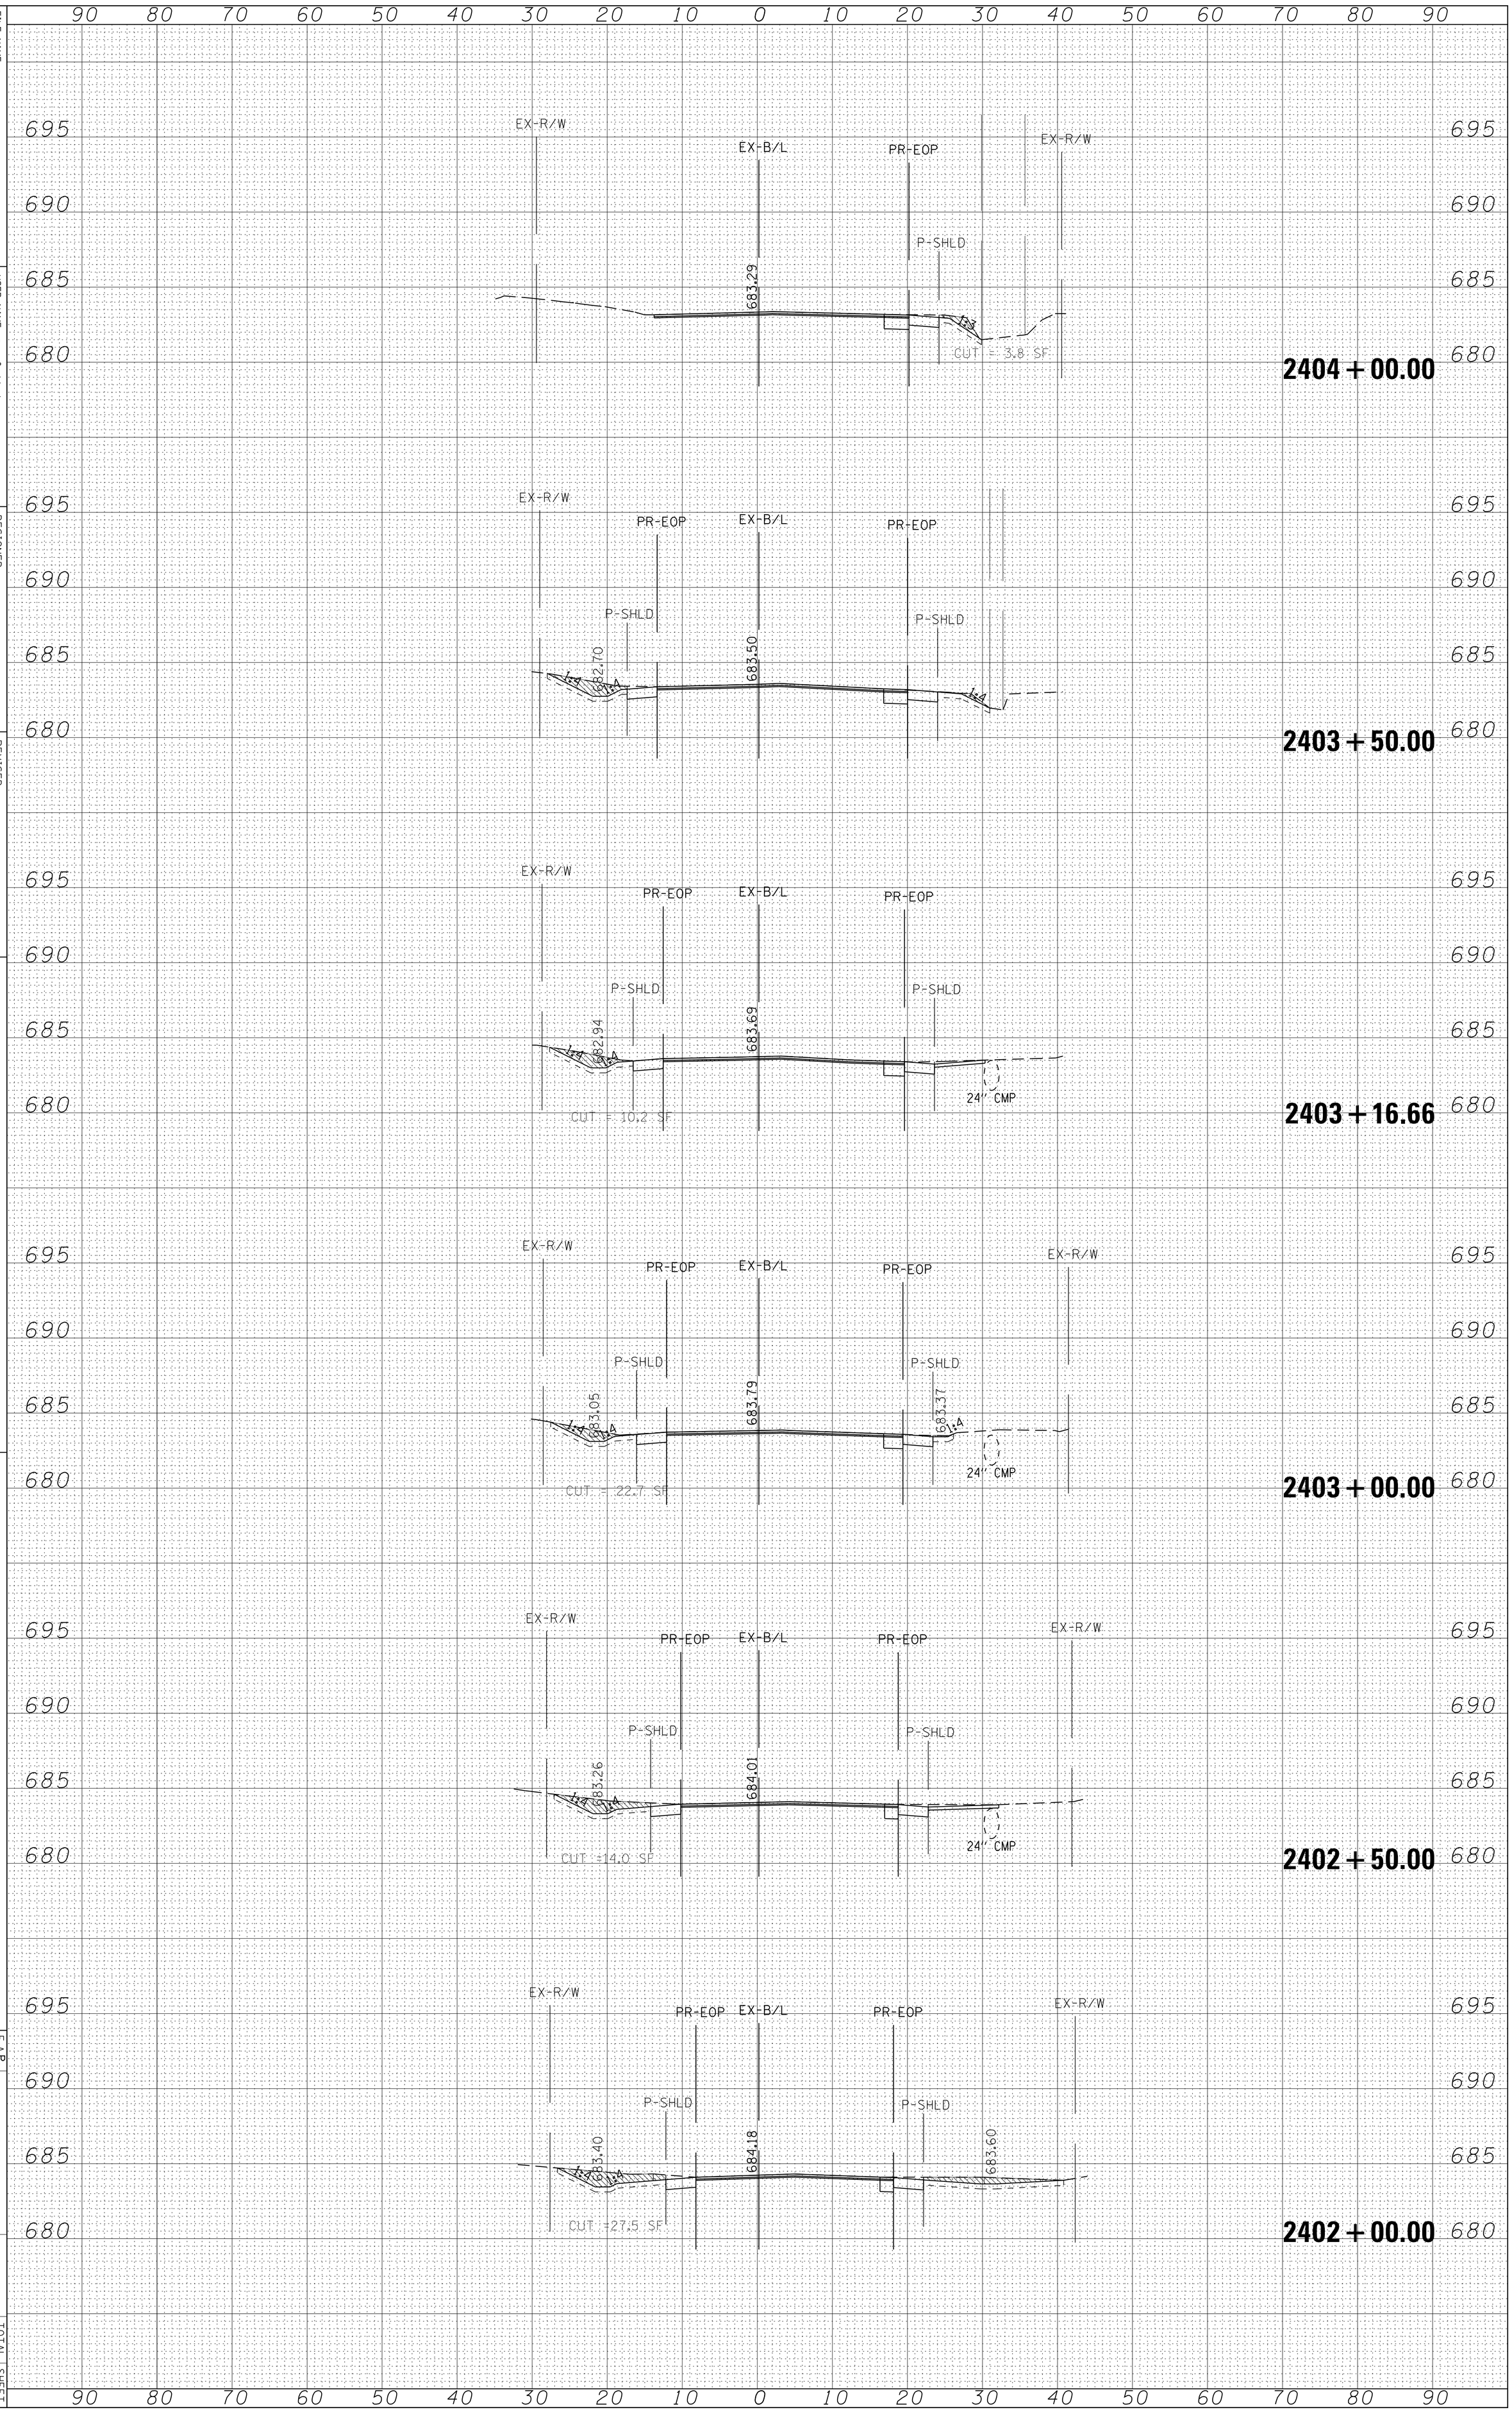
CONTRACT NO. 66C32