FINAL SURVEY
NOTE BOOK
NO.
SURVEYED
PLOTTED
TEMPLATE
AREAS
AREAS CHECKED
BY
DATE

ORIGINAL SURVEY
NOTE BOOK
NO.
SURVEYED
PLOTTED
TEMPLATE
AREAS
AREAS CHECKED
BY
DATE

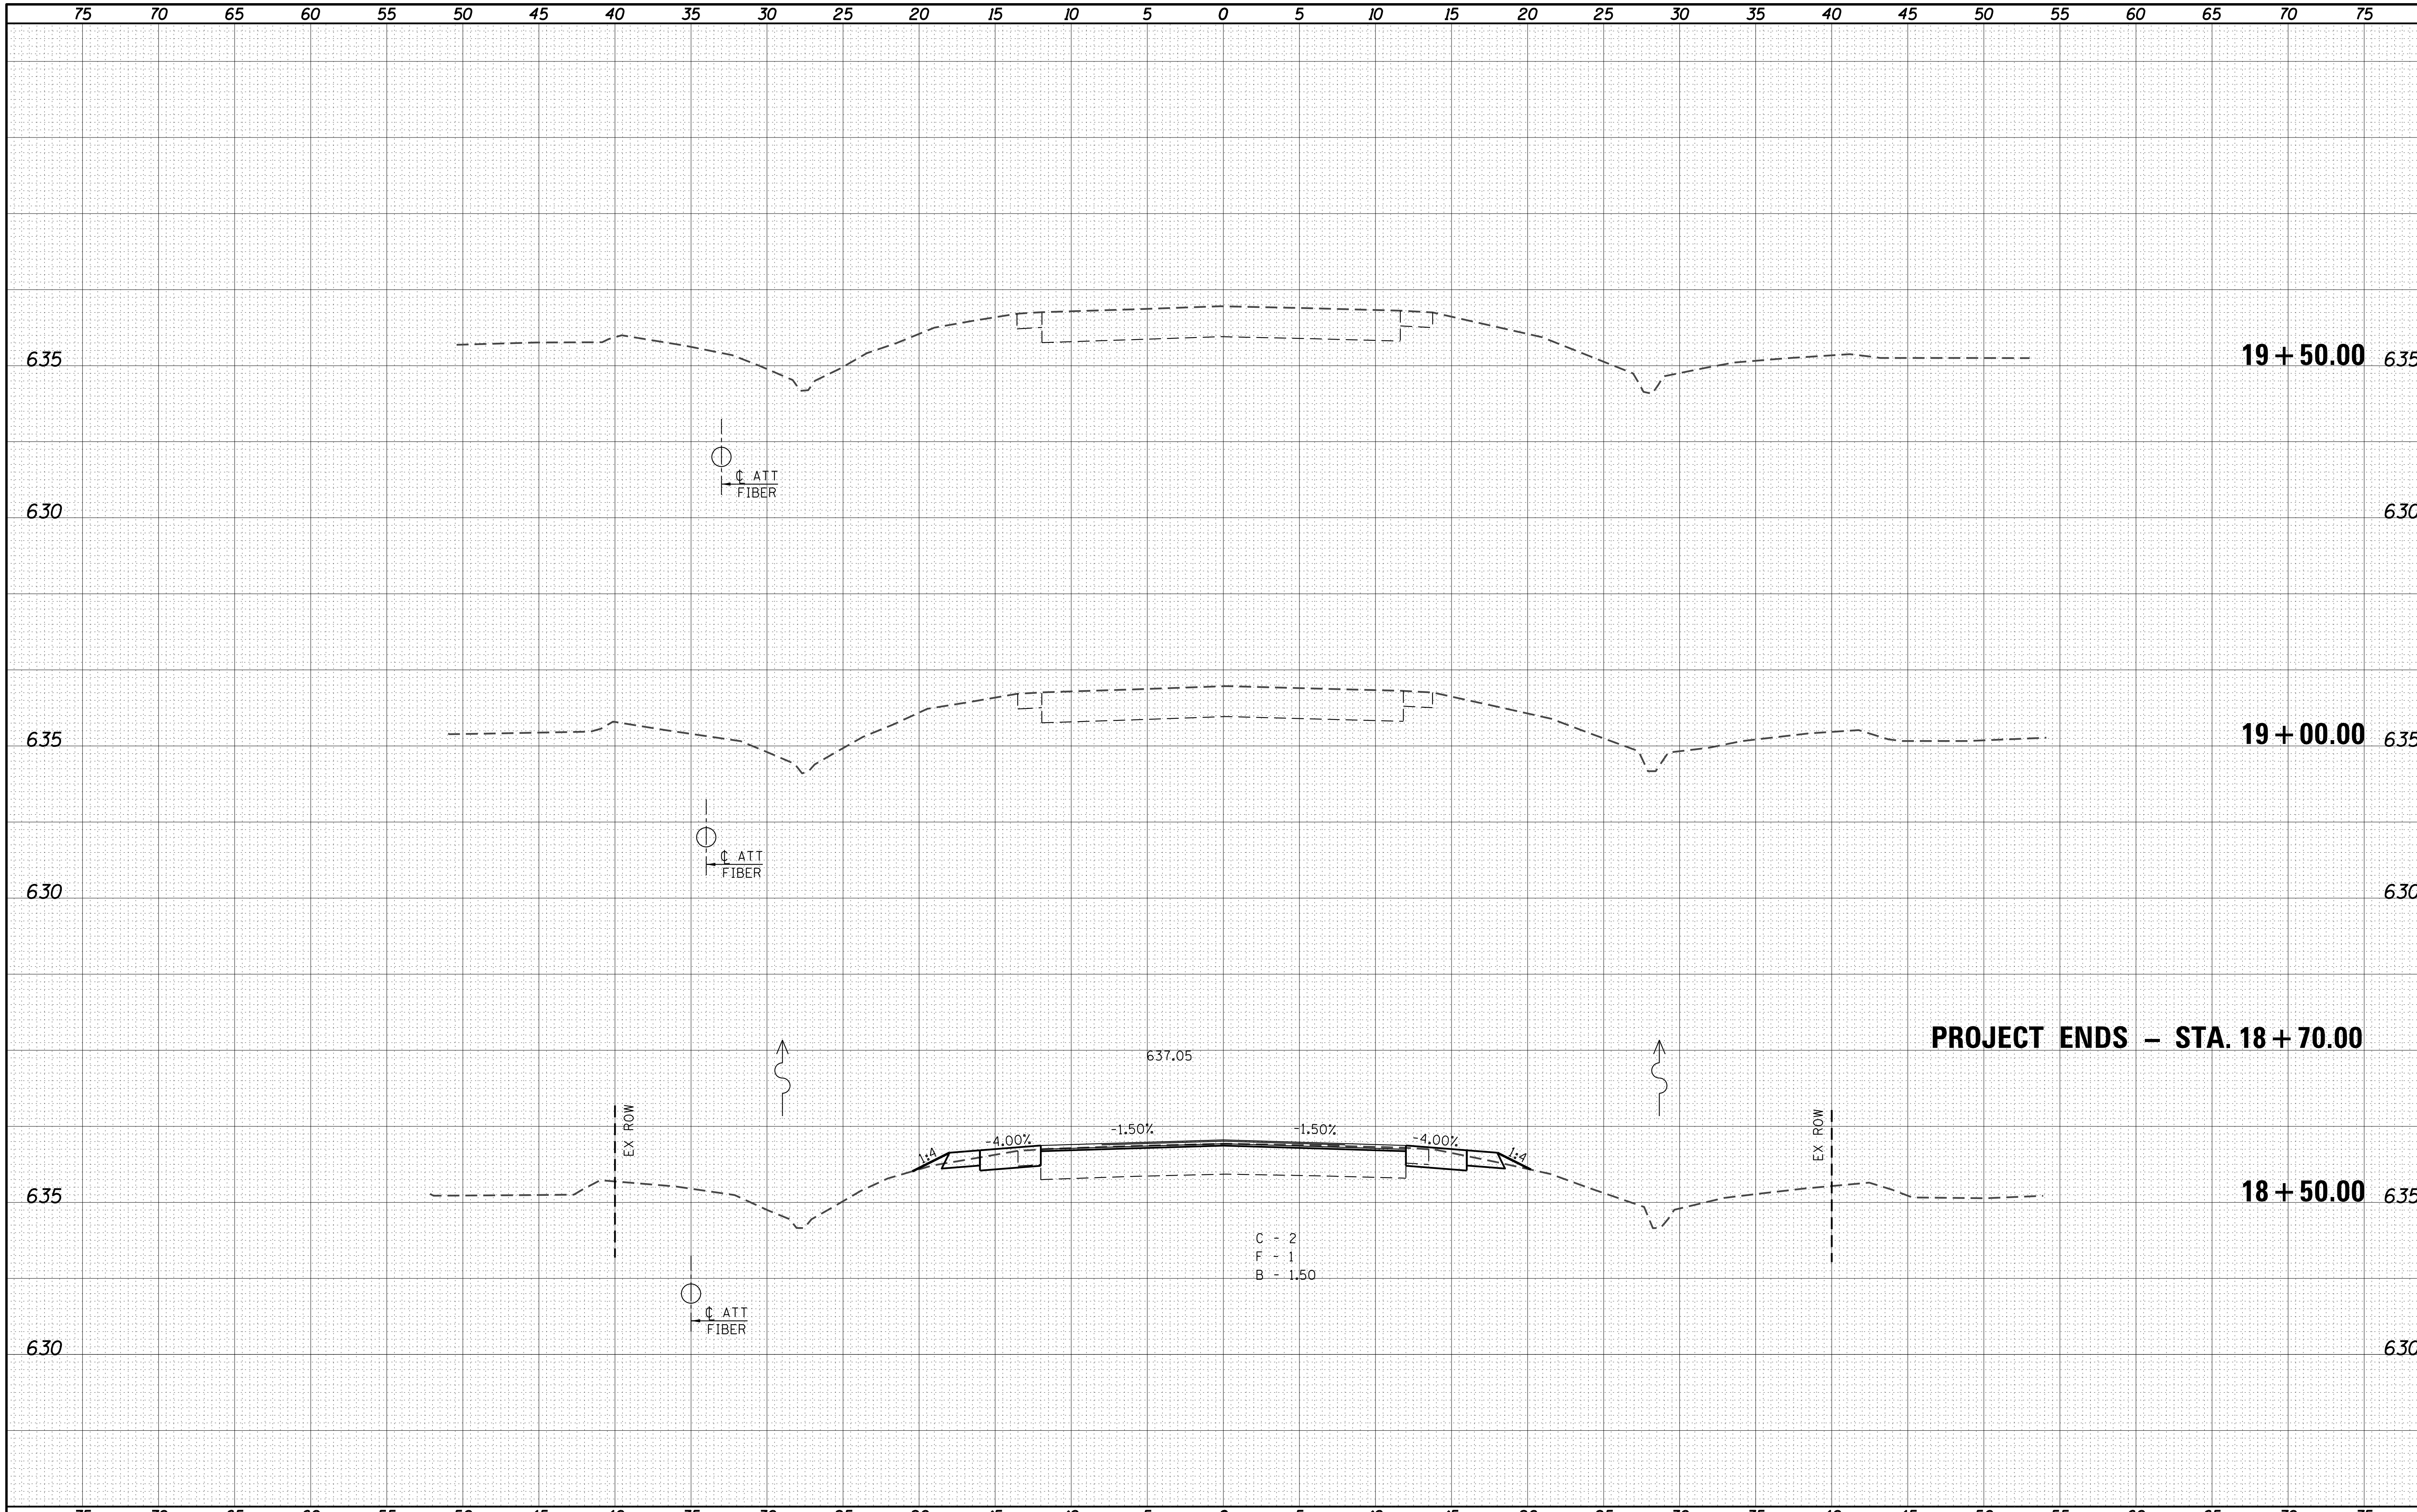

FILE NAME =	USER NAME = $USER$	DESIGNED -	REVISED -
$FILEL$		DRAWN -	REVISED -
	PLOT SCALE = $SCALE$	CHECKED -	REVISED -
	PLOT DATE = $DATE$	DATE -	REVISED -

Allen Henderson & Associates, Inc.
Civil and Structural Engineers Springfield, IL. 62703 Phone: (217)544–8033 IL. Design Firm No. 184–001907

CROSS SECTIONS

SCALE: | SHEET NO. 21 OF 21 SHEETS | STA. 18+50.00 TO STA. 19+50.00

F.A.P. RTE.	SECTION	COUNTY	TOTAL SHEETS	SHEET NO.
67	3 (N), L, RS-3	CASS	64	64

CONTRACT NO. 72D75

FED. ROAD DIST. NO. | ILLINOIS | FED. AID PROJECT