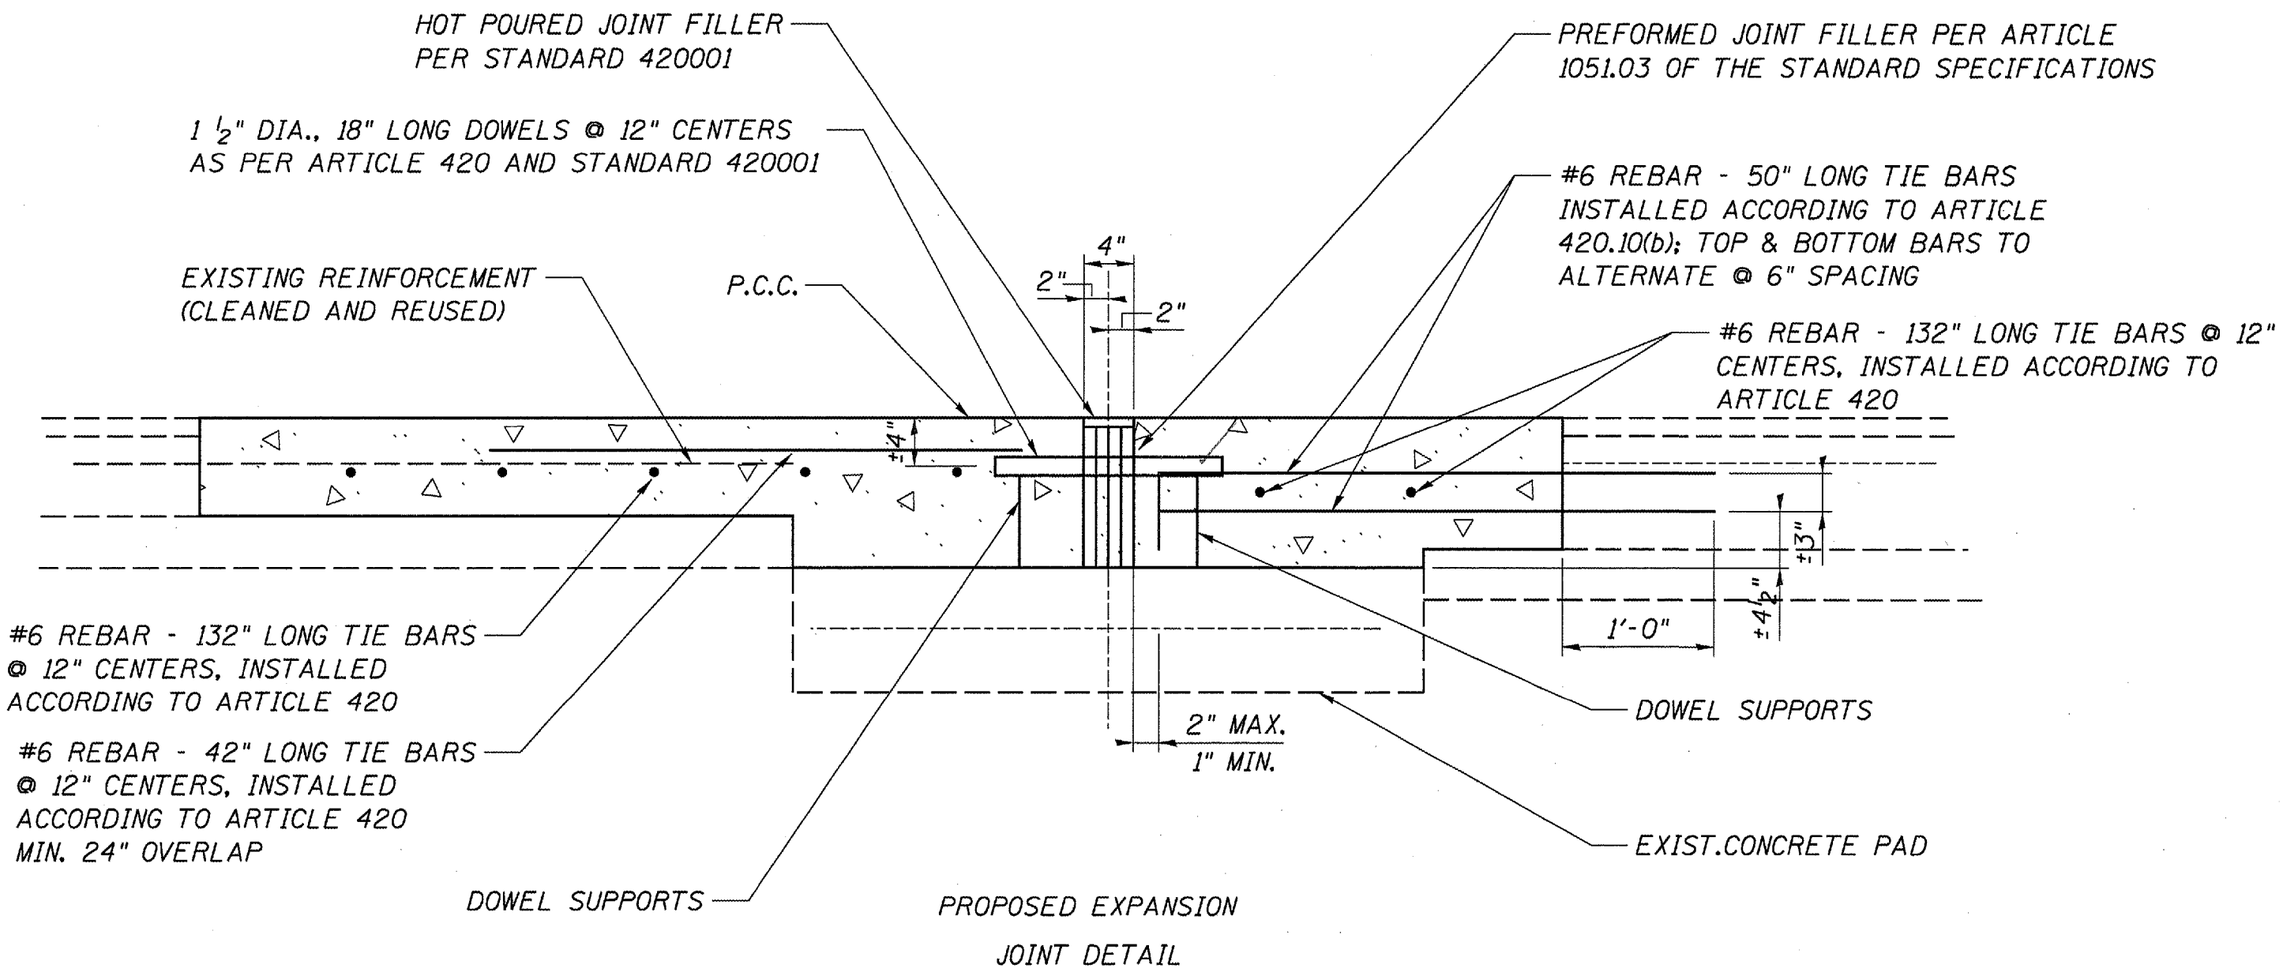


PROPOSED EXPANSION JOINT DETAIL

JOINT DETAILS
FAI 72 (I-72)
SECTION D-6 JOINT REPLACE 2008
MORGAN COUNTY