F.A.I. RTE.	SECTION	COUNTY	TOTAL SHEETS	SHEET NO.
80/94	*	COOK	631	206
STA.		TO STA.		
FED. ROAD DIST. NO.		ILLINOIS	FED. AID PROJECT	
* (2425 & 2626) R-2			CONTRACT NO. 62111	

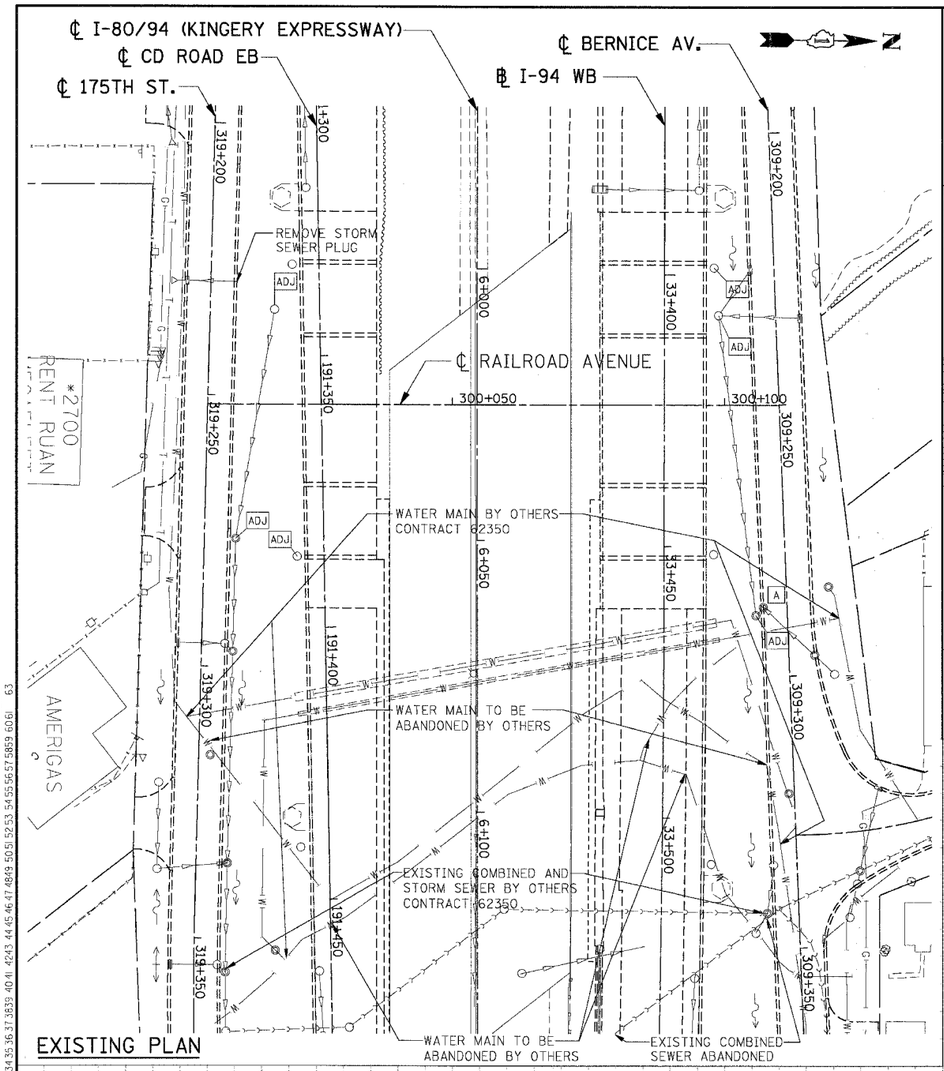

EXISTING PLAN

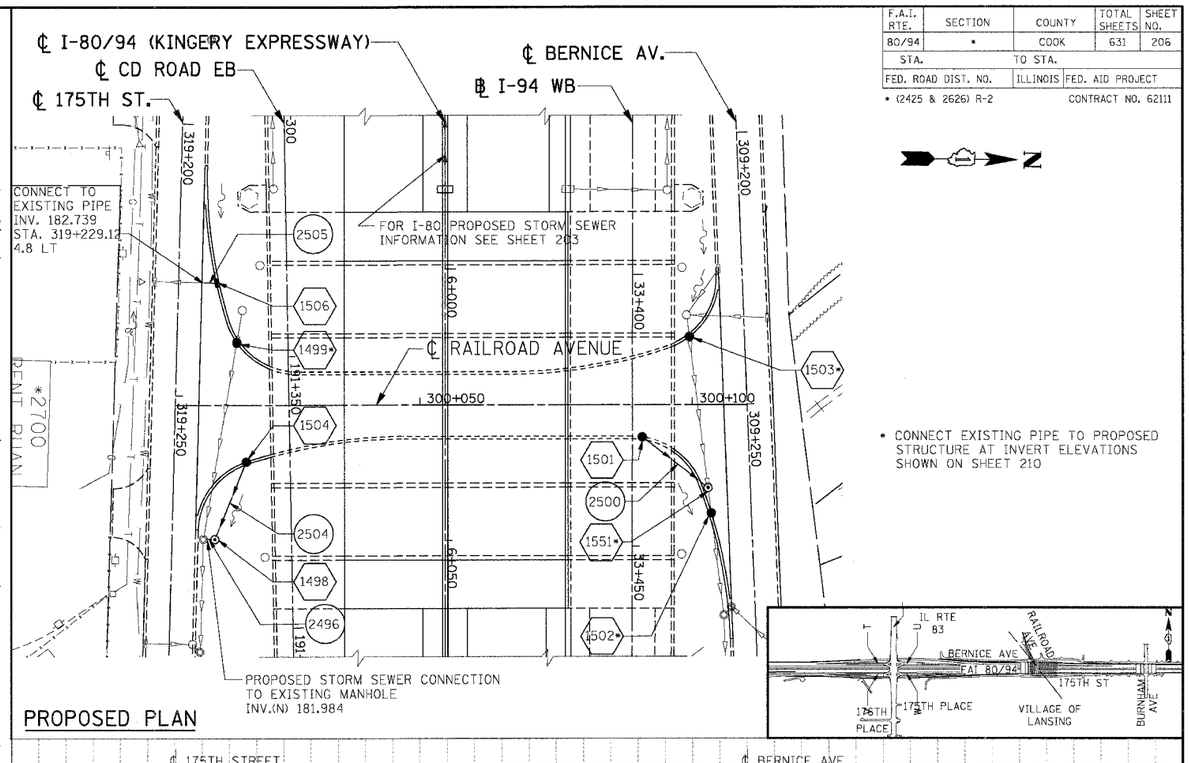

PROPOSED PLAN

- CONNECT EXISTING PIPE TO PROPOSED STRUCTURE AT INVERT ELEVATIONS SHOWN ON SHEET 210

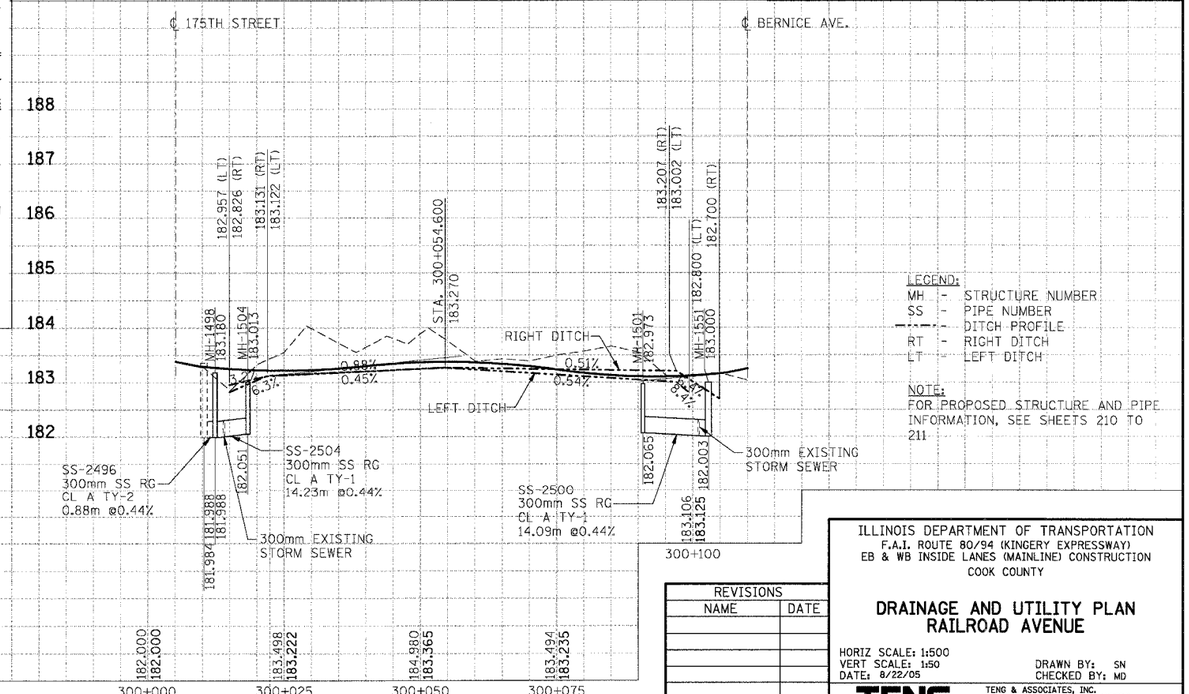

LEGEND:
MH - STRUCTURE NUMBER
SS - PIPE NUMBER
- - - - - DITCH PROFILE
RT - RIGHT DITCH
LT - LEFT DITCH

NOTE:
FOR PROPOSED STRUCTURE AND PIPE INFORMATION, SEE SHEETS 210 TO 211

NOTES:
1. FOR STRUCTURE AND PIPE INFORMATION SEE DRAINAGE SCHEDULE SHEETS 210 TO 211
2. FOR TEMPORARY DRAINAGE STRUCTURES AND PIPES, SEE EROSION AND SEDIMENT CONTROL SHEETS
3. FOR RAILROAD AVE. BRIDGE ABUTMENT DRAINAGE INFORMATION SEE DUCTILE IRON STORM SEWER 150mm PAY ITEM ON SCHEDULE OF QUANTITIES SHEETS. FOR DETAILS SEE SHEETS 375 AND 427.
4. FOR RAILROAD AVE. SLOPEWALL DRAIN DETAILS SEE SHEET 427

LEGEND:
1000 PIPE NUMBER
1030 STRUCTURE NUMBER
LIGHT MAST FOUNDATION BY OTHERS
PROPOSED DRAINAGE STRUCTURE

REVISIONS	
NAME	DATE

ILLINOIS DEPARTMENT OF TRANSPORTATION
F.A.I. ROUTE 80/94 (KINGERY EXPRESSWAY)
EB & WB INSIDE LANES (MAINLINE) CONSTRUCTION
COOK COUNTY

DRAINAGE AND UTILITY PLAN RAILROAD AVENUE

HORIZ SCALE: 1:500
VERT SCALE: 1:50
DATE: 8/22/05
DRAWN BY: SN
CHECKED BY: MD

TENG & ASSOCIATES, INC.
ENGINEERS/ARCHITECTS/PLANNERS
CHICAGO, ILLINOIS

PRELIMINARY / ORIGINAL SURVEY — SURVEYED / PLOTTED / TEMPLATE / AREAS / AREAS CHECKED — BY — DATE

NOTE BOOK NO.

..\FR170D12A.DGN, ..\HR170D22A.DGN, ..\PR170D02A.DGN, ..\PR170D22A.DGN, ..\VB99G012A.DGN, ..\VHR70D22A.DGN, ..\VR170D02A.DGN, ..\VR170D32A.DGN, ..\VR170D32B.DGN, ..\VR170D42A.DGN, ..\VR170D42B.DGN, ..\VR170D52A.DGN, ..\VR170D52B.DGN, ..\VR170D62A.DGN, ..\VR170D62B.DGN, ..\VR170D72A.DGN, ..\VR170D72B.DGN, ..\VR170D82A.DGN, ..\VR170D82B.DGN, ..\VR170D92A.DGN, ..\VR170D92B.DGN, ..\VR170E02A.DGN, ..\VR170E02B.DGN, ..\VR170E12A.DGN, ..\VR170E12B.DGN, ..\VR170E22A.DGN, ..\VR170E22B.DGN, ..\VR170E32A.DGN, ..\VR170E32B.DGN, ..\VR170E42A.DGN, ..\VR170E42B.DGN, ..\VR170E52A.DGN, ..\VR170E52B.DGN, ..\VR170E62A.DGN, ..\VR170E62B.DGN, ..\VR170E72A.DGN, ..\VR170E72B.DGN, ..\VR170E82A.DGN, ..\VR170E82B.DGN, ..\VR170E92A.DGN, ..\VR170E92B.DGN, ..\VR170F02A.DGN, ..\VR170F02B.DGN, ..\VR170F12A.DGN, ..\VR170F12B.DGN, ..\VR170F22A.DGN, ..\VR170F22B.DGN, ..\VR170F32A.DGN, ..\VR170F32B.DGN, ..\VR170F42A.DGN, ..\VR170F42B.DGN, ..\VR170F52A.DGN, ..\VR170F52B.DGN, ..\VR170F62A.DGN, ..\VR170F62B.DGN, ..\VR170F72A.DGN, ..\VR170F72B.DGN, ..\VR170F82A.DGN, ..\VR170F82B.DGN, ..\VR170F92A.DGN, ..\VR170F92B.DGN, ..\VR170G02A.DGN, ..\VR170G02B.DGN, ..\VR170G12A.DGN, ..\VR170G12B.DGN, ..\VR170G22A.DGN, ..\VR170G22B.DGN, ..\VR170G32A.DGN, ..\VR170G32B.DGN, ..\VR170G42A.DGN, ..\VR170G42B.DGN, ..\VR170G52A.DGN, 