July 22, 2003 7:51:10 a.m.
D:\L92\03100134_PHASEII\DWG\PP-BASE.DWG

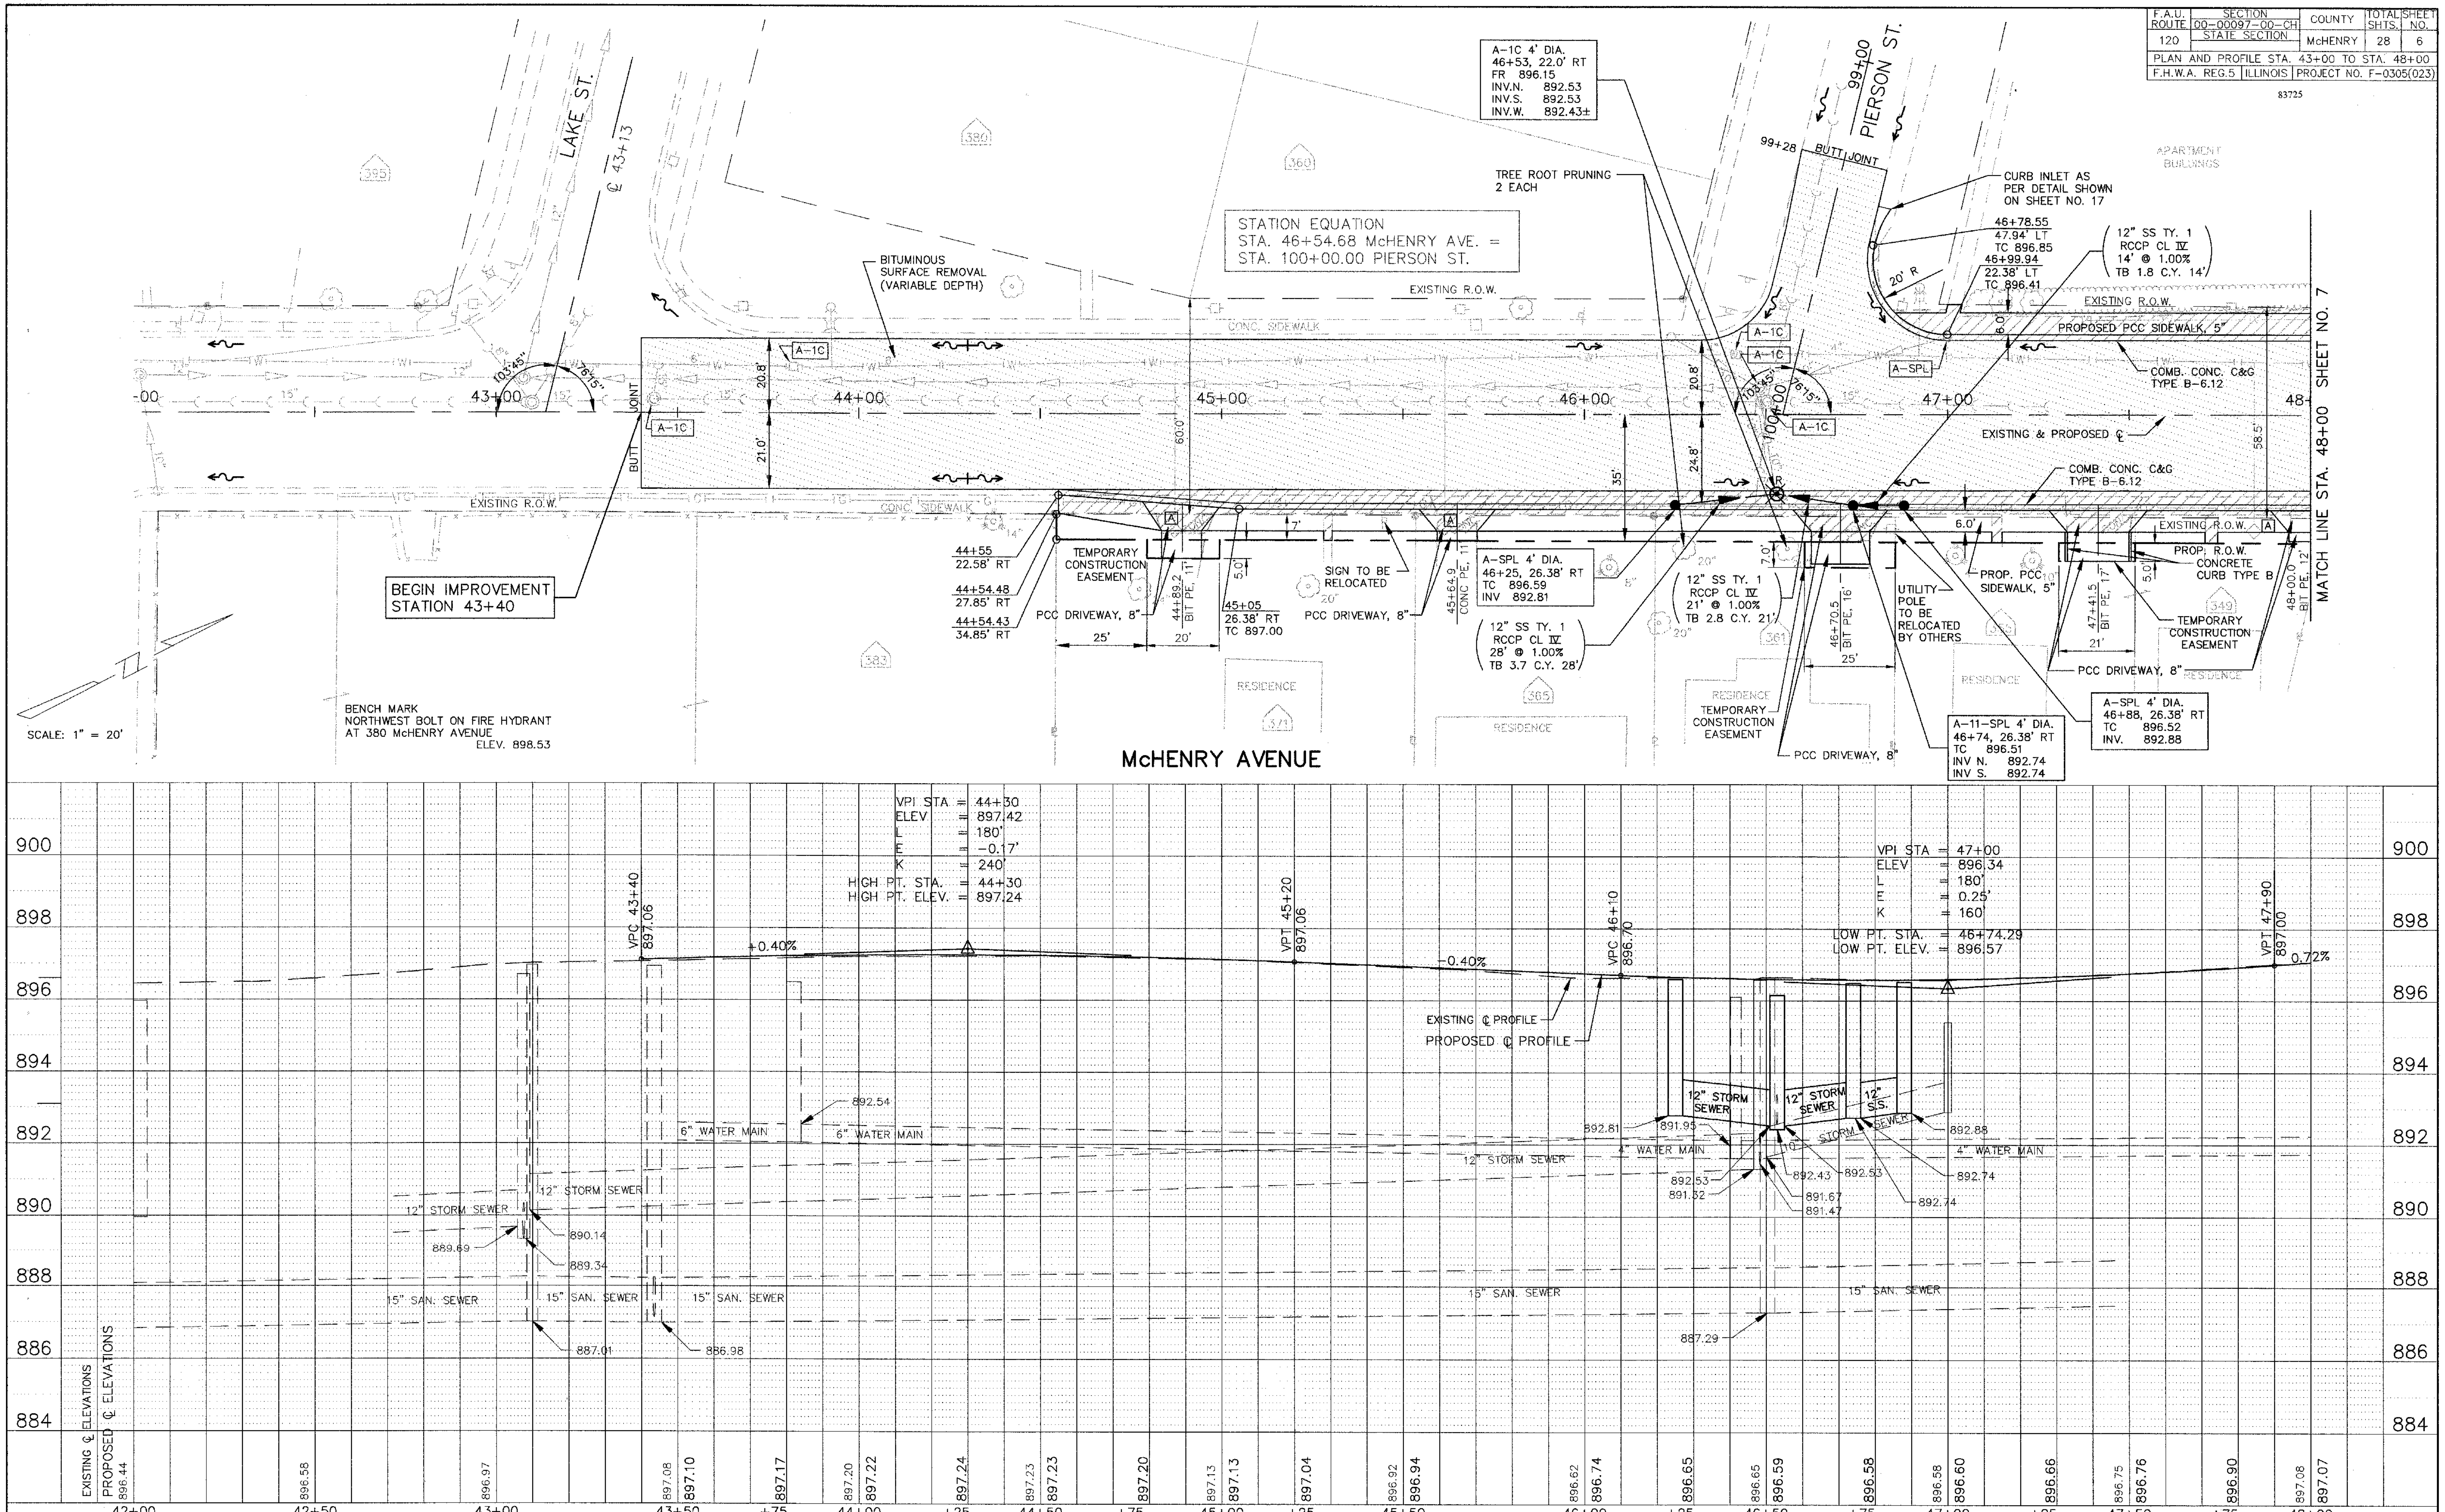

F.A.U. ROUTE	SECTION	COUNTY	TOTAL SHTS.	SHEET NO.
120	00-00097-00-CH / STATE SECTION	McHENRY	28	6
PLAN AND PROFILE STA. 43+00 TO STA. 48+00				
F.H.W.A. REG.5	ILLINOIS	PROJECT NO. F-0305(023)		

83725