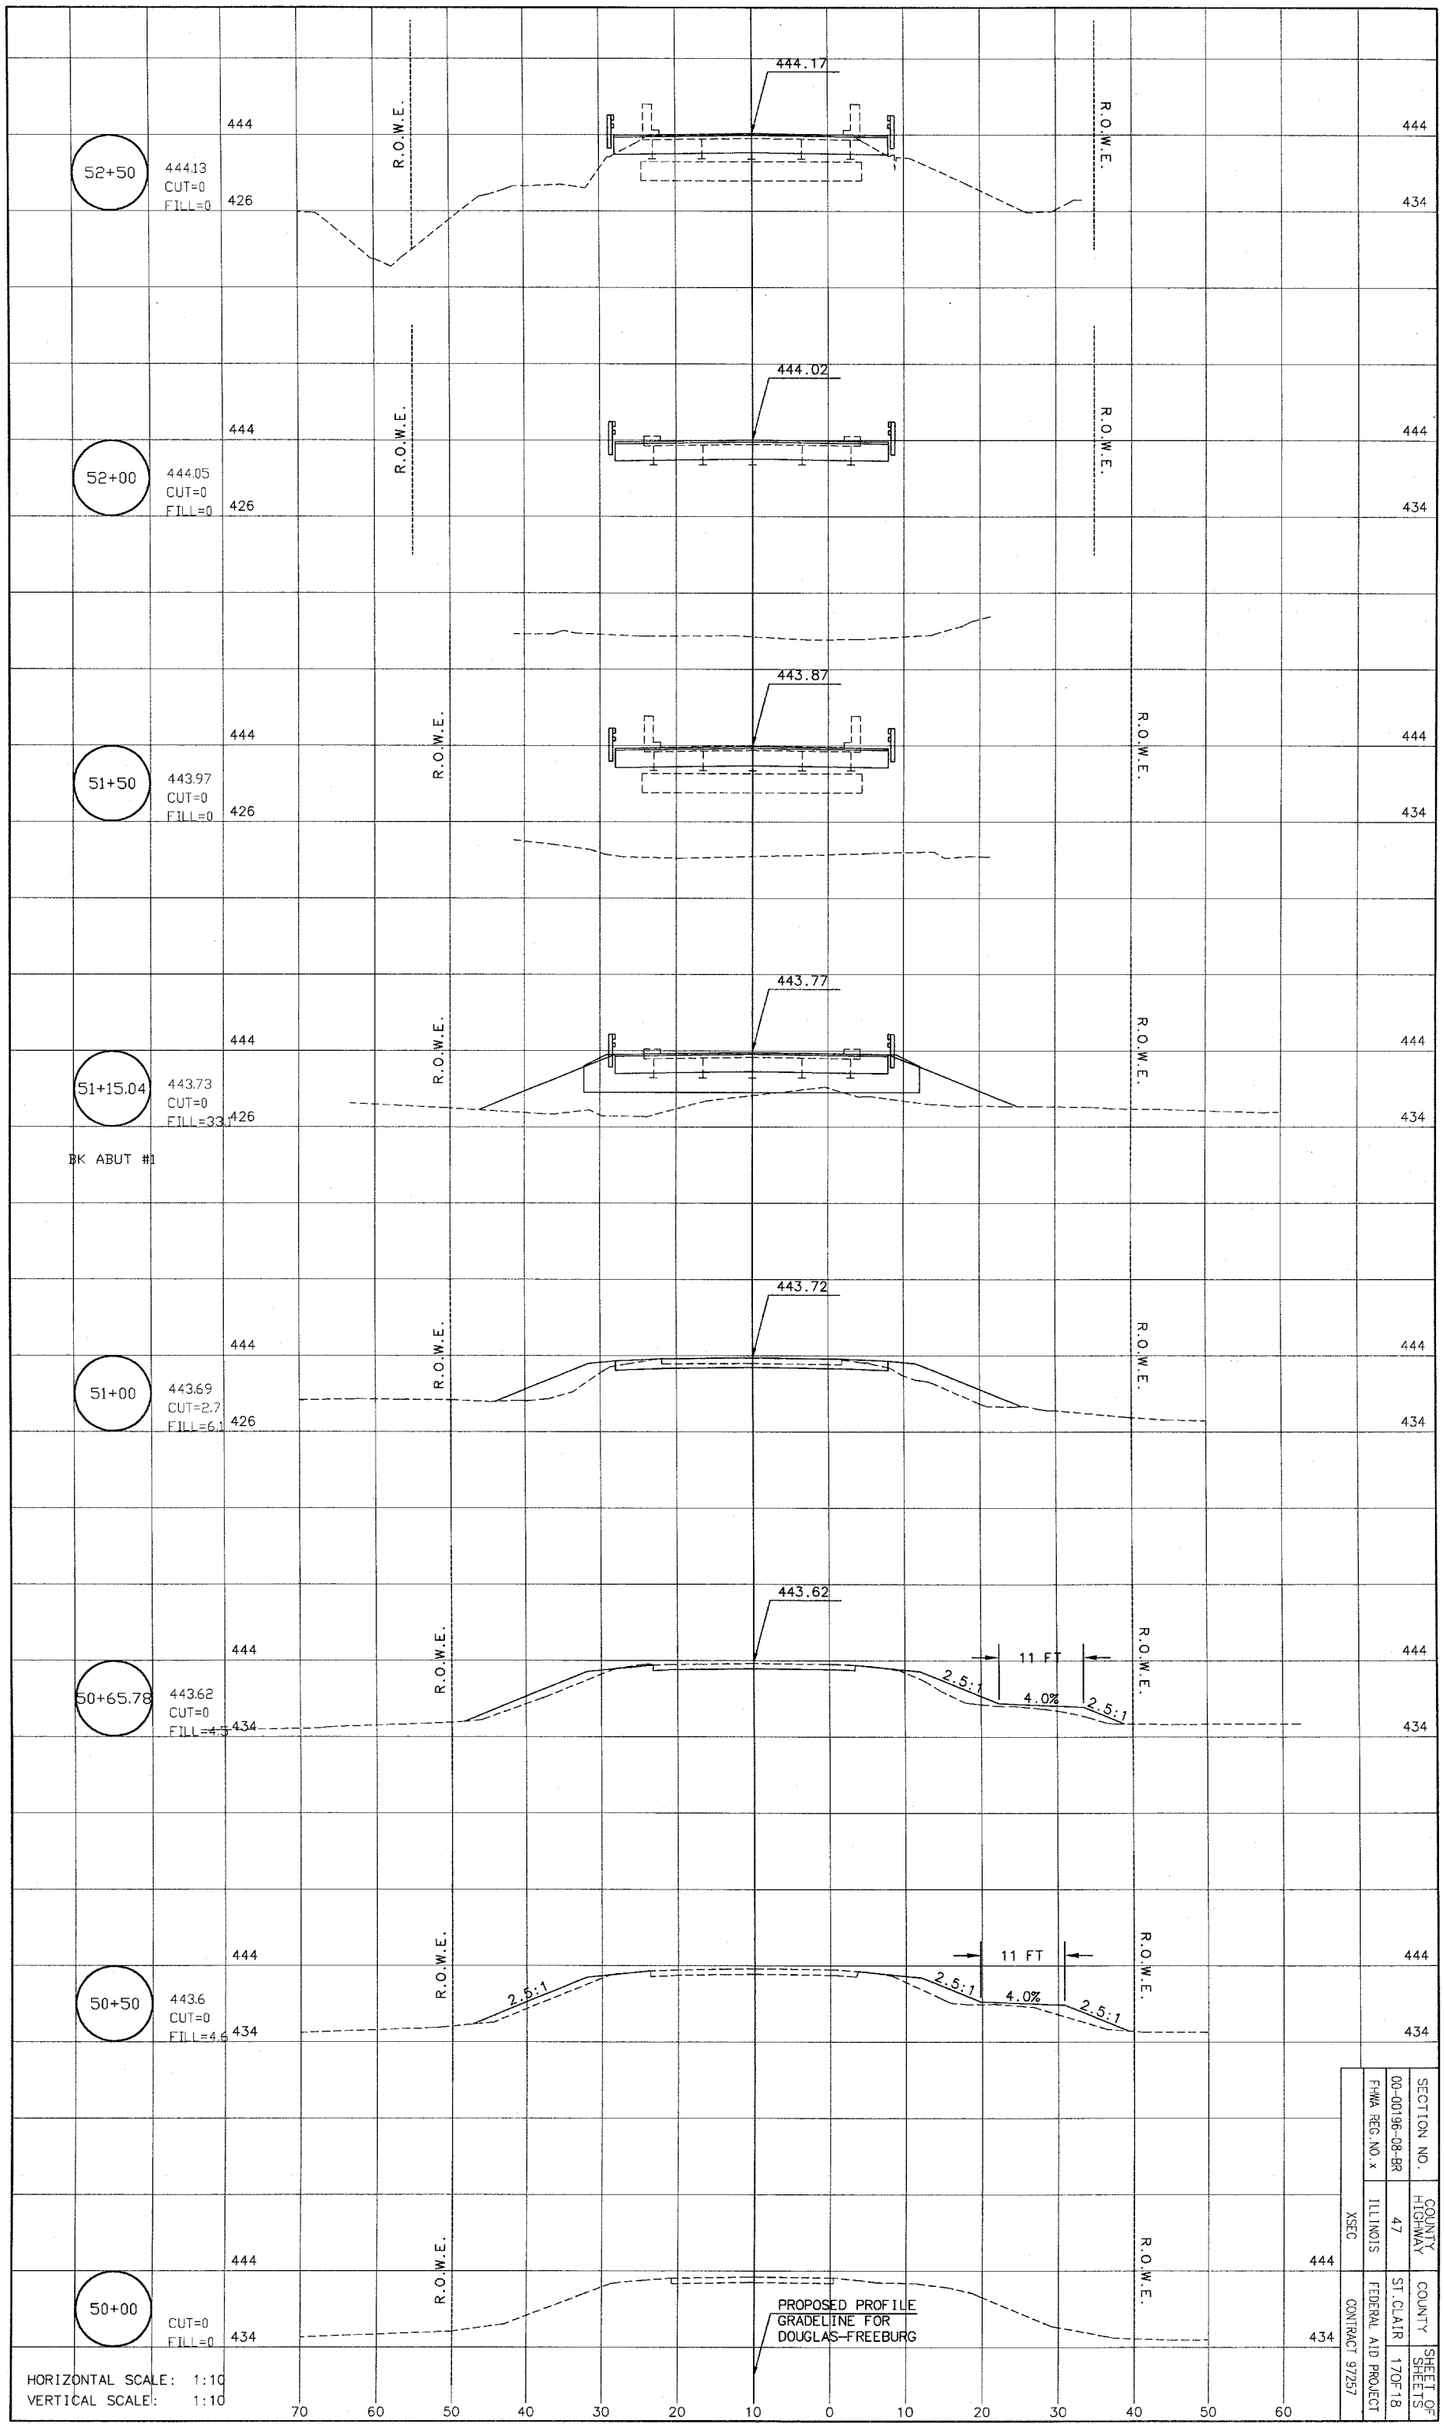

SECTION NO.	COUNTY HIGHWAY
00-00196-08-BR	47
FHWA REG. NO. x	ILLINOIS
XSEC	
COUNTY	SHEET OF SHEETS
ST. CLAIR	17OF18
FEDERAL AID PROJECT	
CONTRACT 97257	

8/23/2005 2:15:57 PM