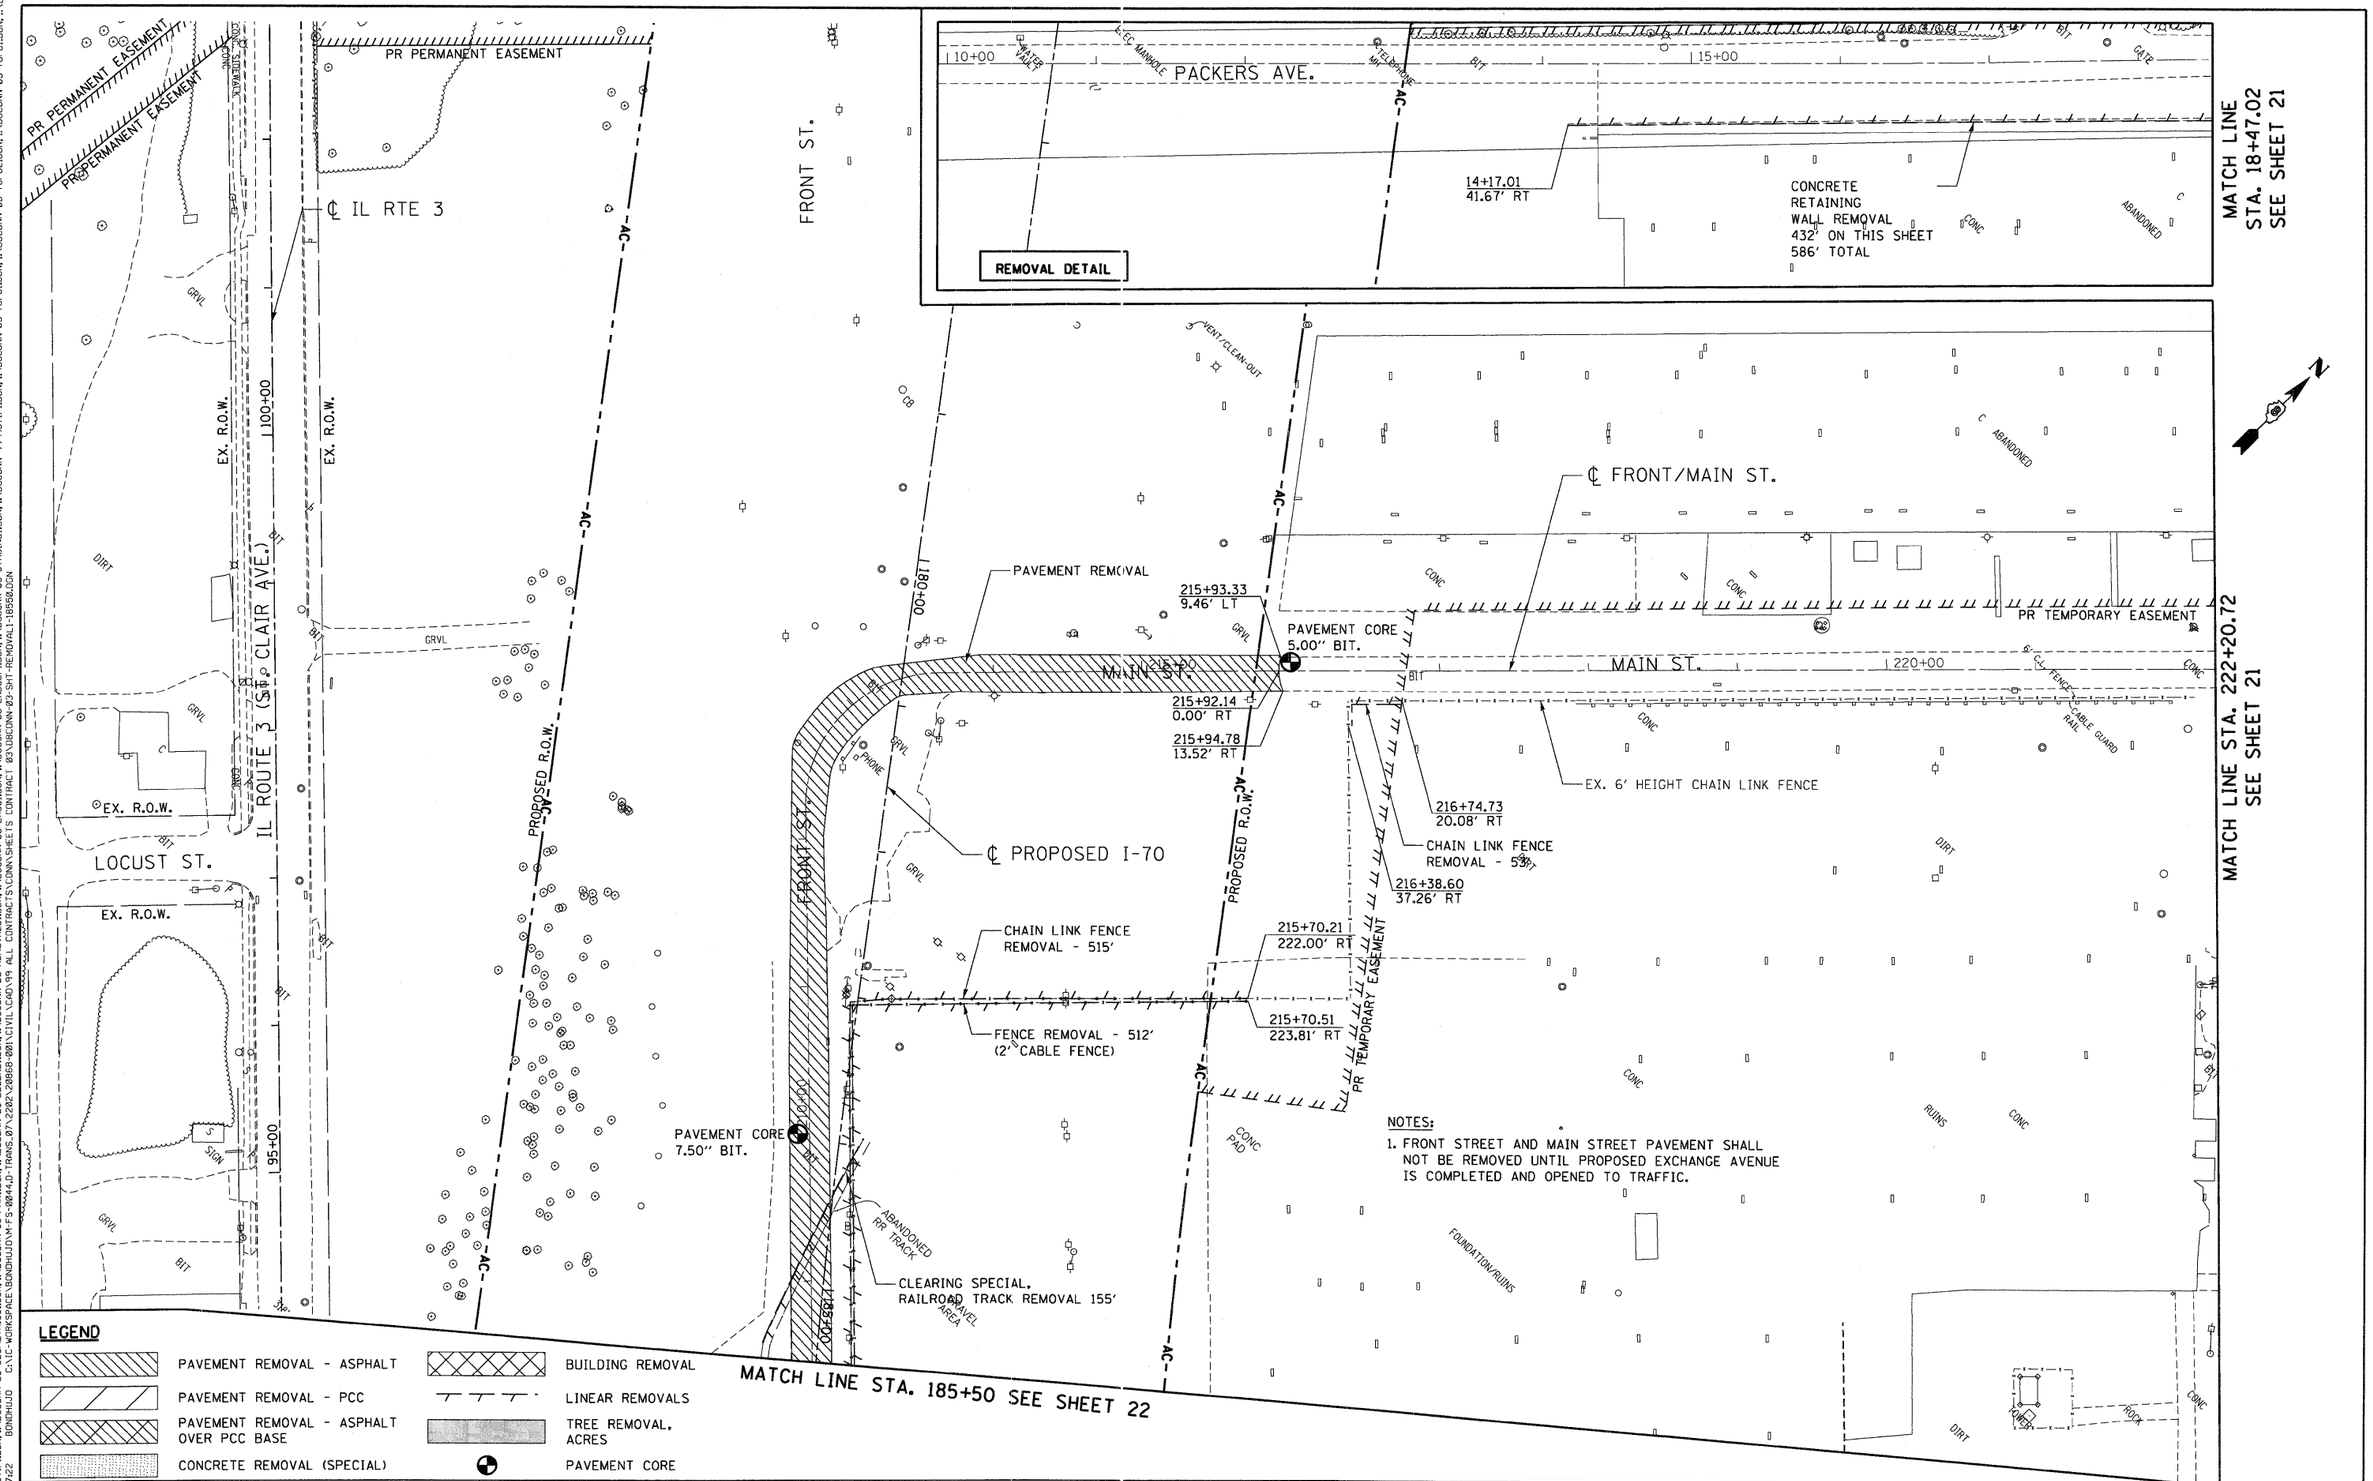

NOTES:

1. FRONT STREET AND MAIN STREET PAVEMENT SHALL NOT BE REMOVED UNTIL PROPOSED EXCHANGE AVENUE IS COMPLETED AND OPENED TO TRAFFIC.

LEGEND

- PAVEMENT REMOVAL - ASPHALT
- PAVEMENT REMOVAL - PCC
- PAVEMENT REMOVAL - ASPHALT OVER PCC BASE
- CONCRETE REMOVAL (SPECIAL)
- BUILDING REMOVAL
- LINEAR REMOVALS
- TREE REMOVAL, ACRES
- PAVEMENT CORE

FILE NAME = $FILEL$	USER NAME = $USER$	DESIGNED - JB	REVISED -	STATE OF ILLINOIS DEPARTMENT OF TRANSPORTATION I-70 CONNECTION	REMOVAL PLANS FRONT STREET /MAIN STREET STA. 185+50.00 TO STA. 222+20.72
		DRAWN - JB	REVISED -		
	PLOT SCALE = $SCALE$	CHECKED - ACL	REVISED -		
TENG & ASSOCIATES, INC. ENGINEERS/ARCHITECTS/PLANNERS CHICAGO, ILLINOIS	PLOT DATE = $DATE$	DATE - 10/09/09	REVISED -		SCALE: 1"=50' SHEET NO. OF SHEETS STA. TO STA.

F.A.P. RTE.	SECTION	COUNTY	TOTAL SHEETS	SHEET NO.
9153	82-1K	ST. CLAIR	107	23
		CONTRACT NO. 76C40		
FED. ROAD DIST. NO.	ILLINOIS	FED. AID PROJECT		

...\DBCONN-03-EROSI.DGN, ...\DBCONN-03-GEOMETRICS.DGN, ...\DBCONN-03-PMK1.DGN, ...\DBCONN-03-LEGEND.DGN, ...\DBCONN-03-STAGING1.DGN, ...\DBCONN-03-REMOVAL.DGN, ...\DBCONN-03-EROSI.DGN, ...\DBCONN-03-LNDSCP.
10-14-2009, 16:17:22 BONDHUJD C:\IC-WORKSPACE\BONDHUJD\V8-FS-0044-D-TRANS.07\2202-20868-001\CIVIL\CAD\99 ALL CONTRACTS\CONN\SHEETS CONTRACT 03\DBCONN-03-SHT-REMOVAL1-185502.DGN