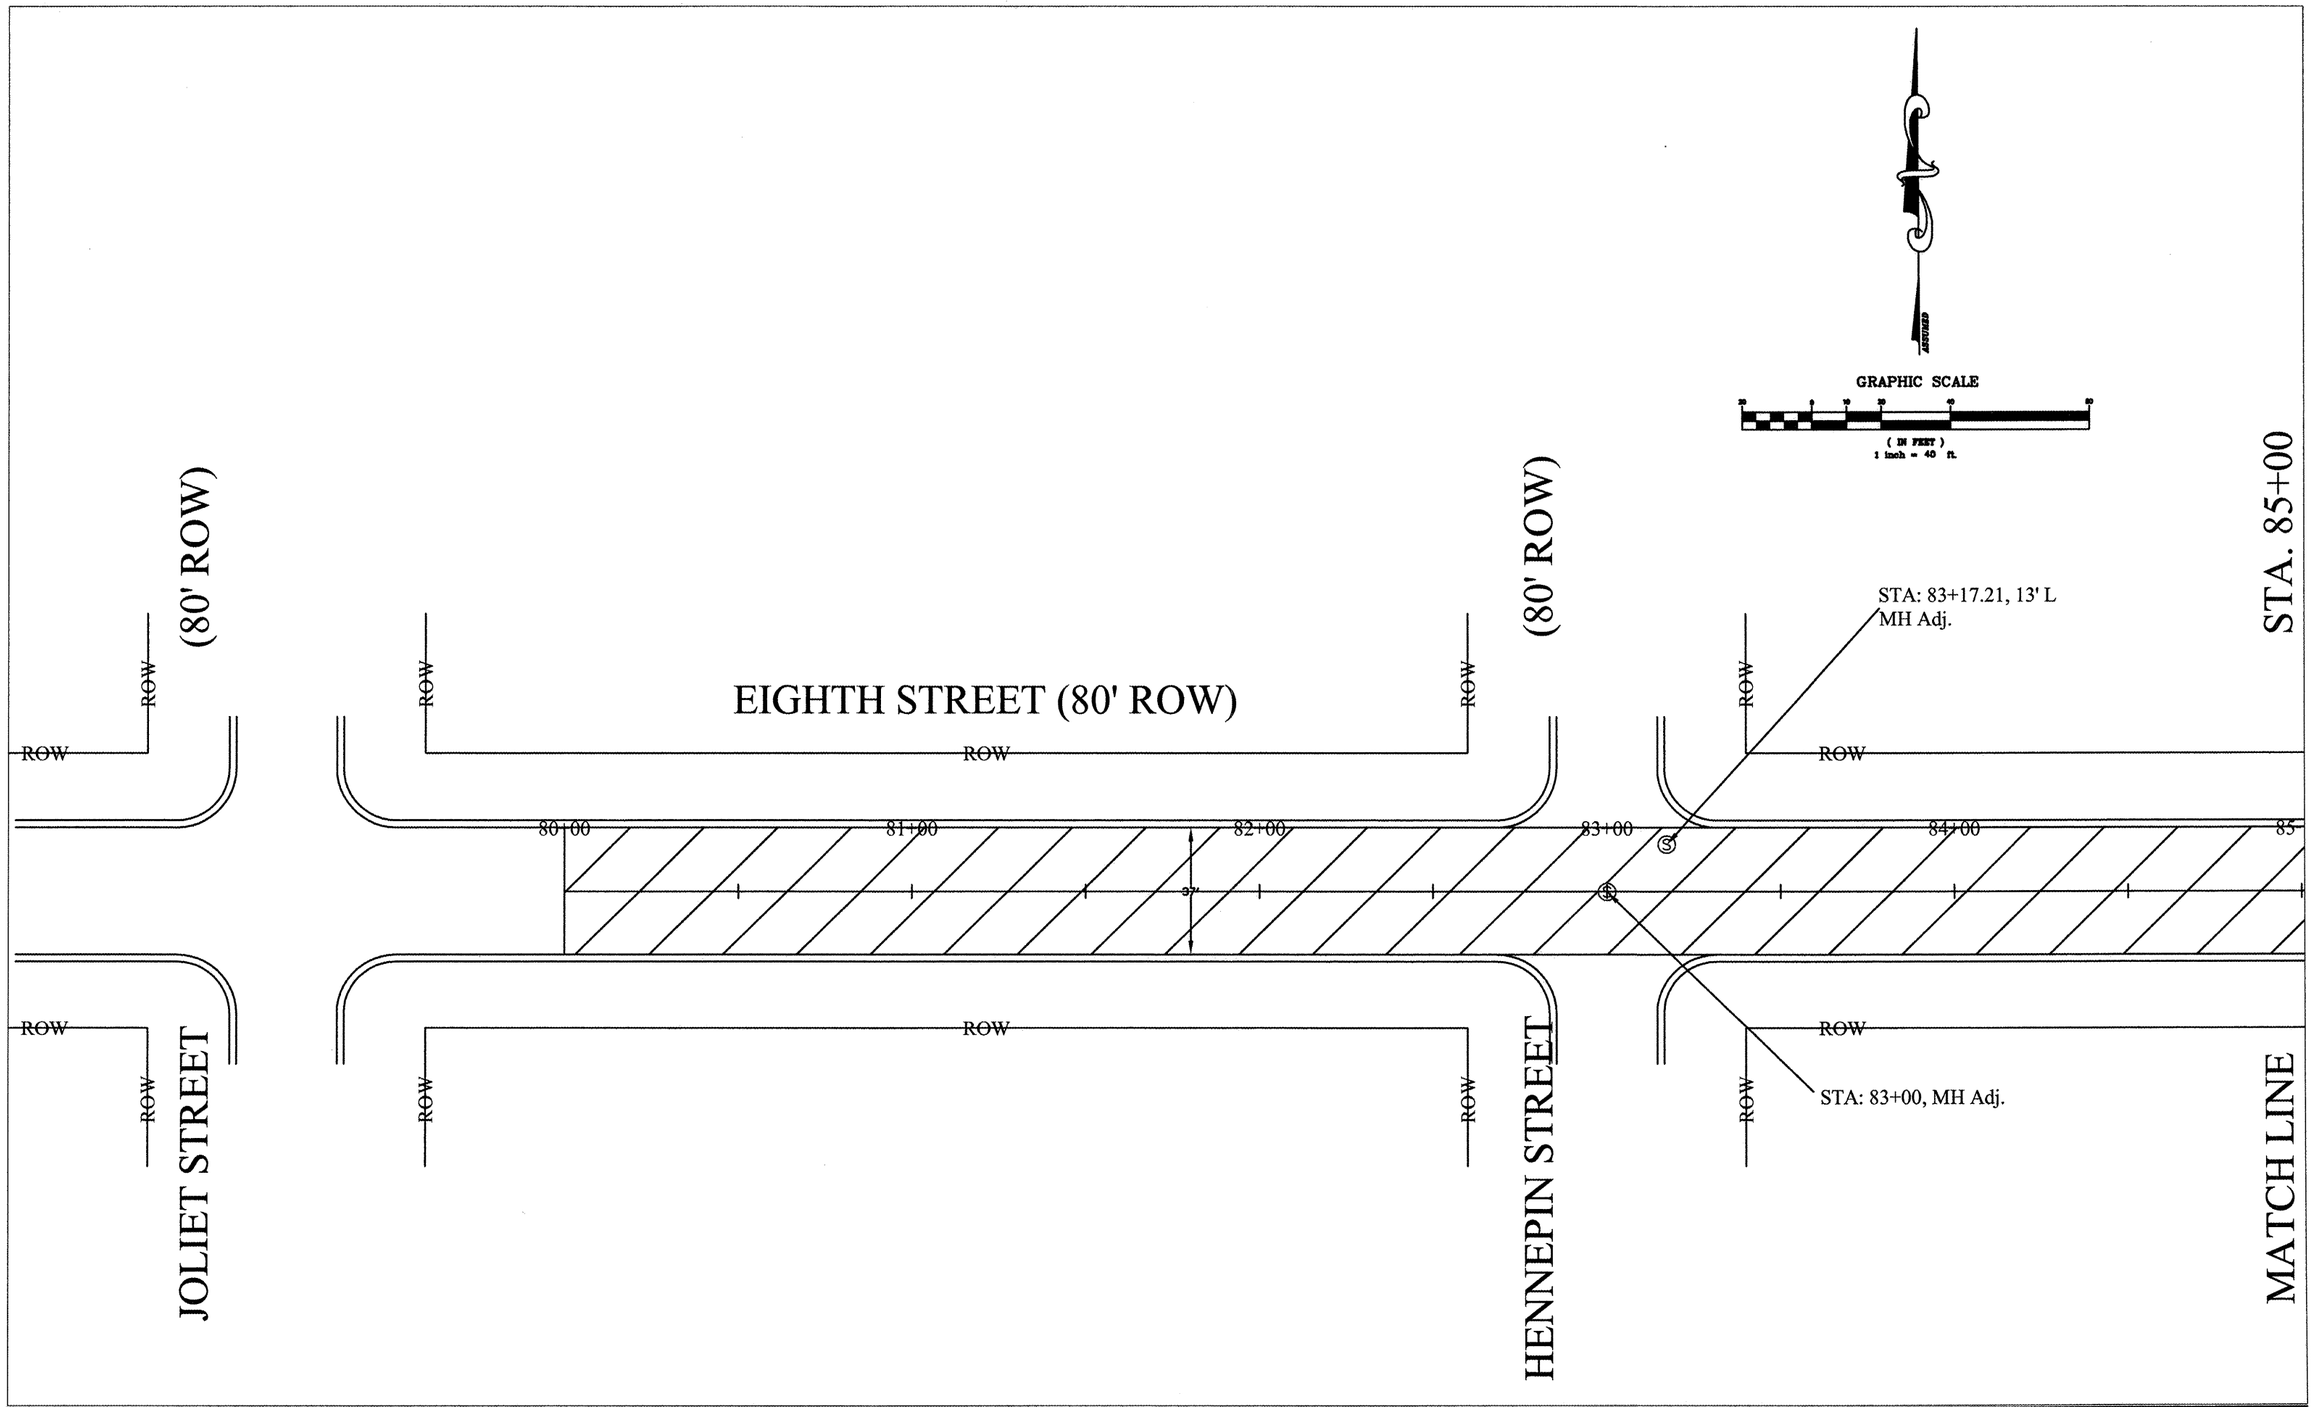

Drawn by: MJF	Number:	Revisions Date 8/4/09 By MJF	CITY OF LA SALLE	ARRA Streets 2009 City of La Salle, IL	Plan View	Scale: 1"= 40' / Sheet 8 of 15
Checked by:	Date:					File: 090007900RS