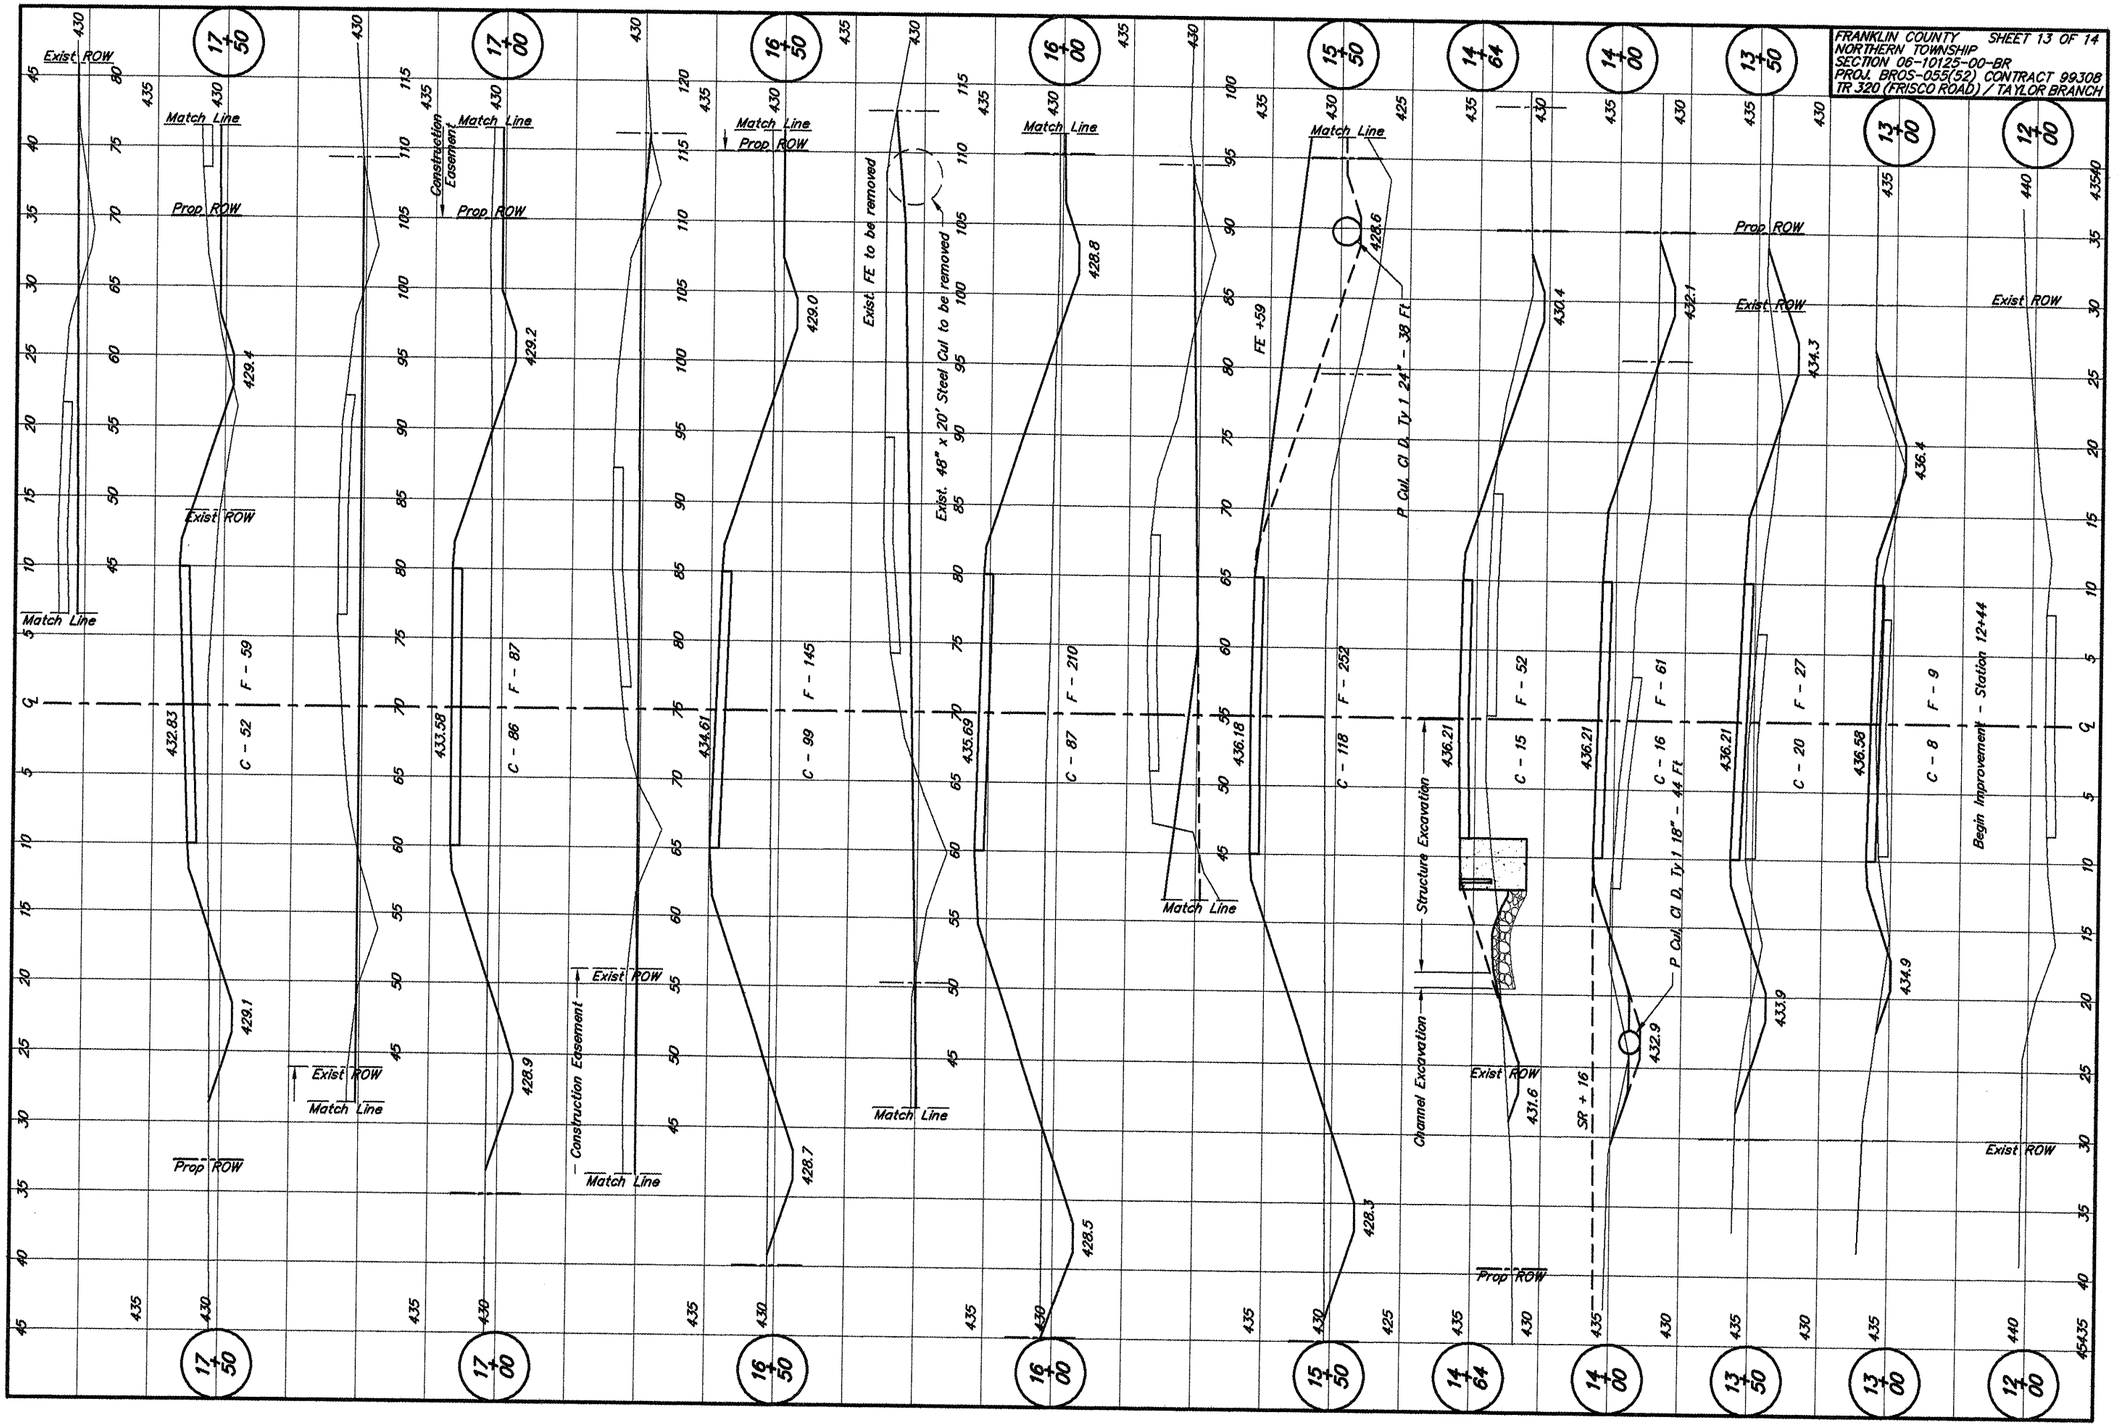FRANKLIN COUNTY SHEET 13 OF 14
NORTHERN TOWNSHIP
SECTION 06-10125-00-BR
PROJ. BROS-055(52) CONTRACT 99308
TR 320 (FRISCO ROAD) / TAYLOR BRANCH