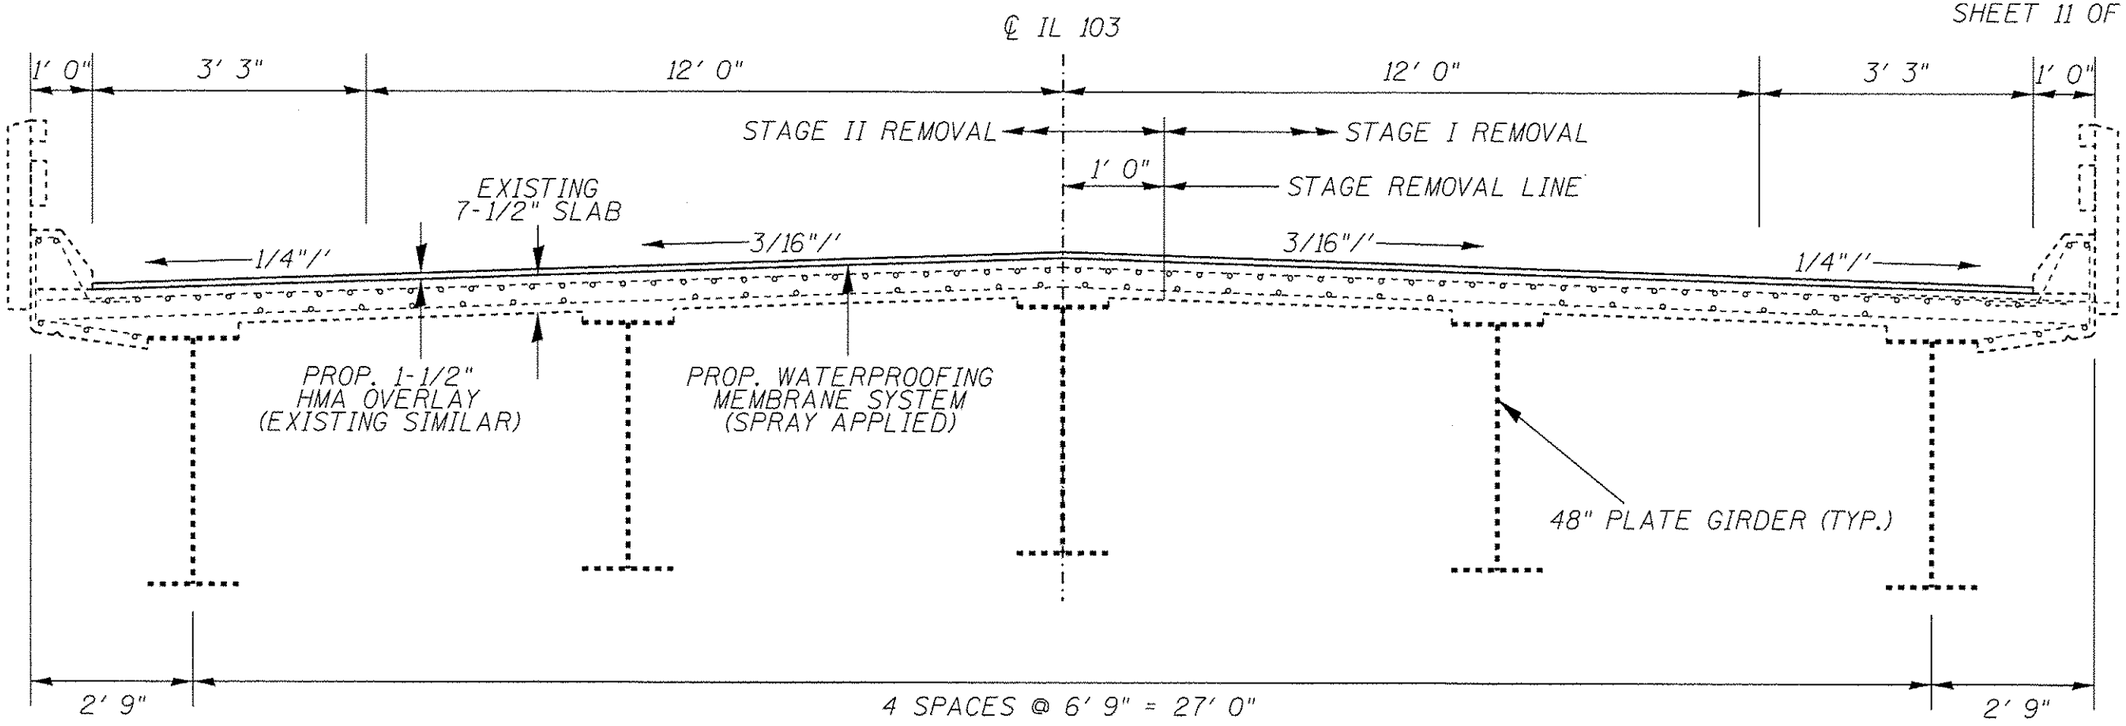

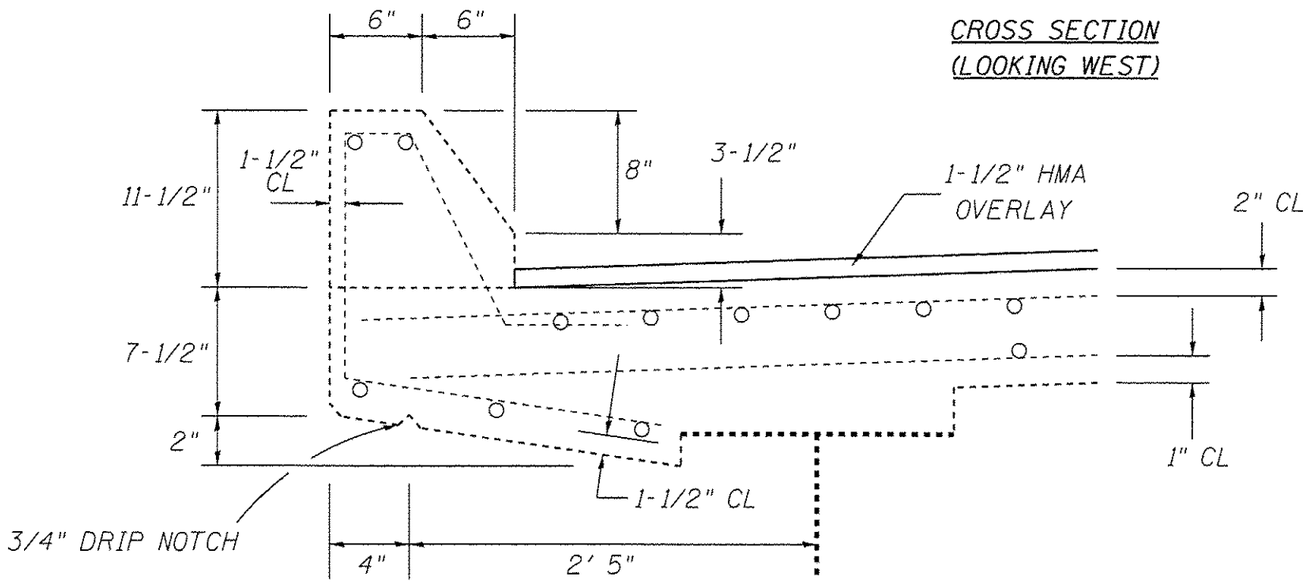

CURB CROSS SECTION

EXISTING BRIDGE X-SECTIONS
FAP 612 (IL 103)
SECTION (101) I-2
SCHUYLER COUNTY