COORDINATES SHOWN HEREON ARE BASED ON SURVEY CONTROL DATA AS PROVIDED BY THE ILLINOIS DEPARTMENT OF TRANSPORTATION.

COORDINATE TABLE			
STATION	OFFSET	NORTH	EAST
9+655.000	1.129 m RT	253,328.5776	700,382.8979
9+655.000	9.144 m LT	253,336.2443	700,376.0603
9+655.000	3.444 m LT	253,331.9905	700,379.8541
9+750.000	20.787 m LT	253,407.6287	700,434.5982
9+805.182	17.947 m RT	253,434.0494	700,495.1370
9+825.000	24.384 m LT	253,470.7065	700,466.1392
9+964.558	99.349 m LT	253,629.0561	700,461.5050
9+974.619	80.411 m LT	253,629.5855	700,482.9426
9+981.066	68.276 m LT	253,629.9248	700,496.6796

PART OF THE NE 1/4 OF SECTION 25, T6N, R10W, OF THE 3RD PM, MADISON COUNTY, ILLINOIS

PROP. CURVE W1
PI STA = 9+628.264
Δ = 55° 21' 36" (RT)
R = 49.000 m [160.76']
T = 25.704 m [84.33']
L = 47.345 m [155.33']
E = 6.332 m [20.77']
P.C. STA = 9+602.560
P.T. STA = 9+649.905

PROP. CURVE W2
PI STA = 9+753.208
Δ = 21° 42' 17" (LT)
R = 195.000 m [639.76']
T = 37.383 m [122.65']
L = 73.870 m [242.36']
E = 3.551 m [11.65']
P.C. STA = 9+715.825
P.T. STA = 9+789.695

NOTE:
ROAD RIGHT OF WAY ORGINALLY CREATED AS DESCRIBED IN ROAD RECORD BOOK 3, PAGE 126 AND 132 VARIES FROM RIGHT OF WAY PRESENTLY OCCUPIED.

EXISTING RIGHT OF WAY IS SHOWN AS OCCUPIED RIGHT OF WAY.

NO RECORDS OR DOCUMENTS WHICH EXPLAIN VARIANCES BETWEEN ROAD RECORD BOOK 3, PAGE 132 RIGHT-OF-WAY AND OCCUPIED RIGHT OF WAY HAVE BEEN FOUND.

BEARINGS SHOWN HEREON ARE BASED ON SURVEY CONTROL DATA AS PROVIDED BY THE ILLINOIS DEPARTMENT OF TRANSPORTATION.

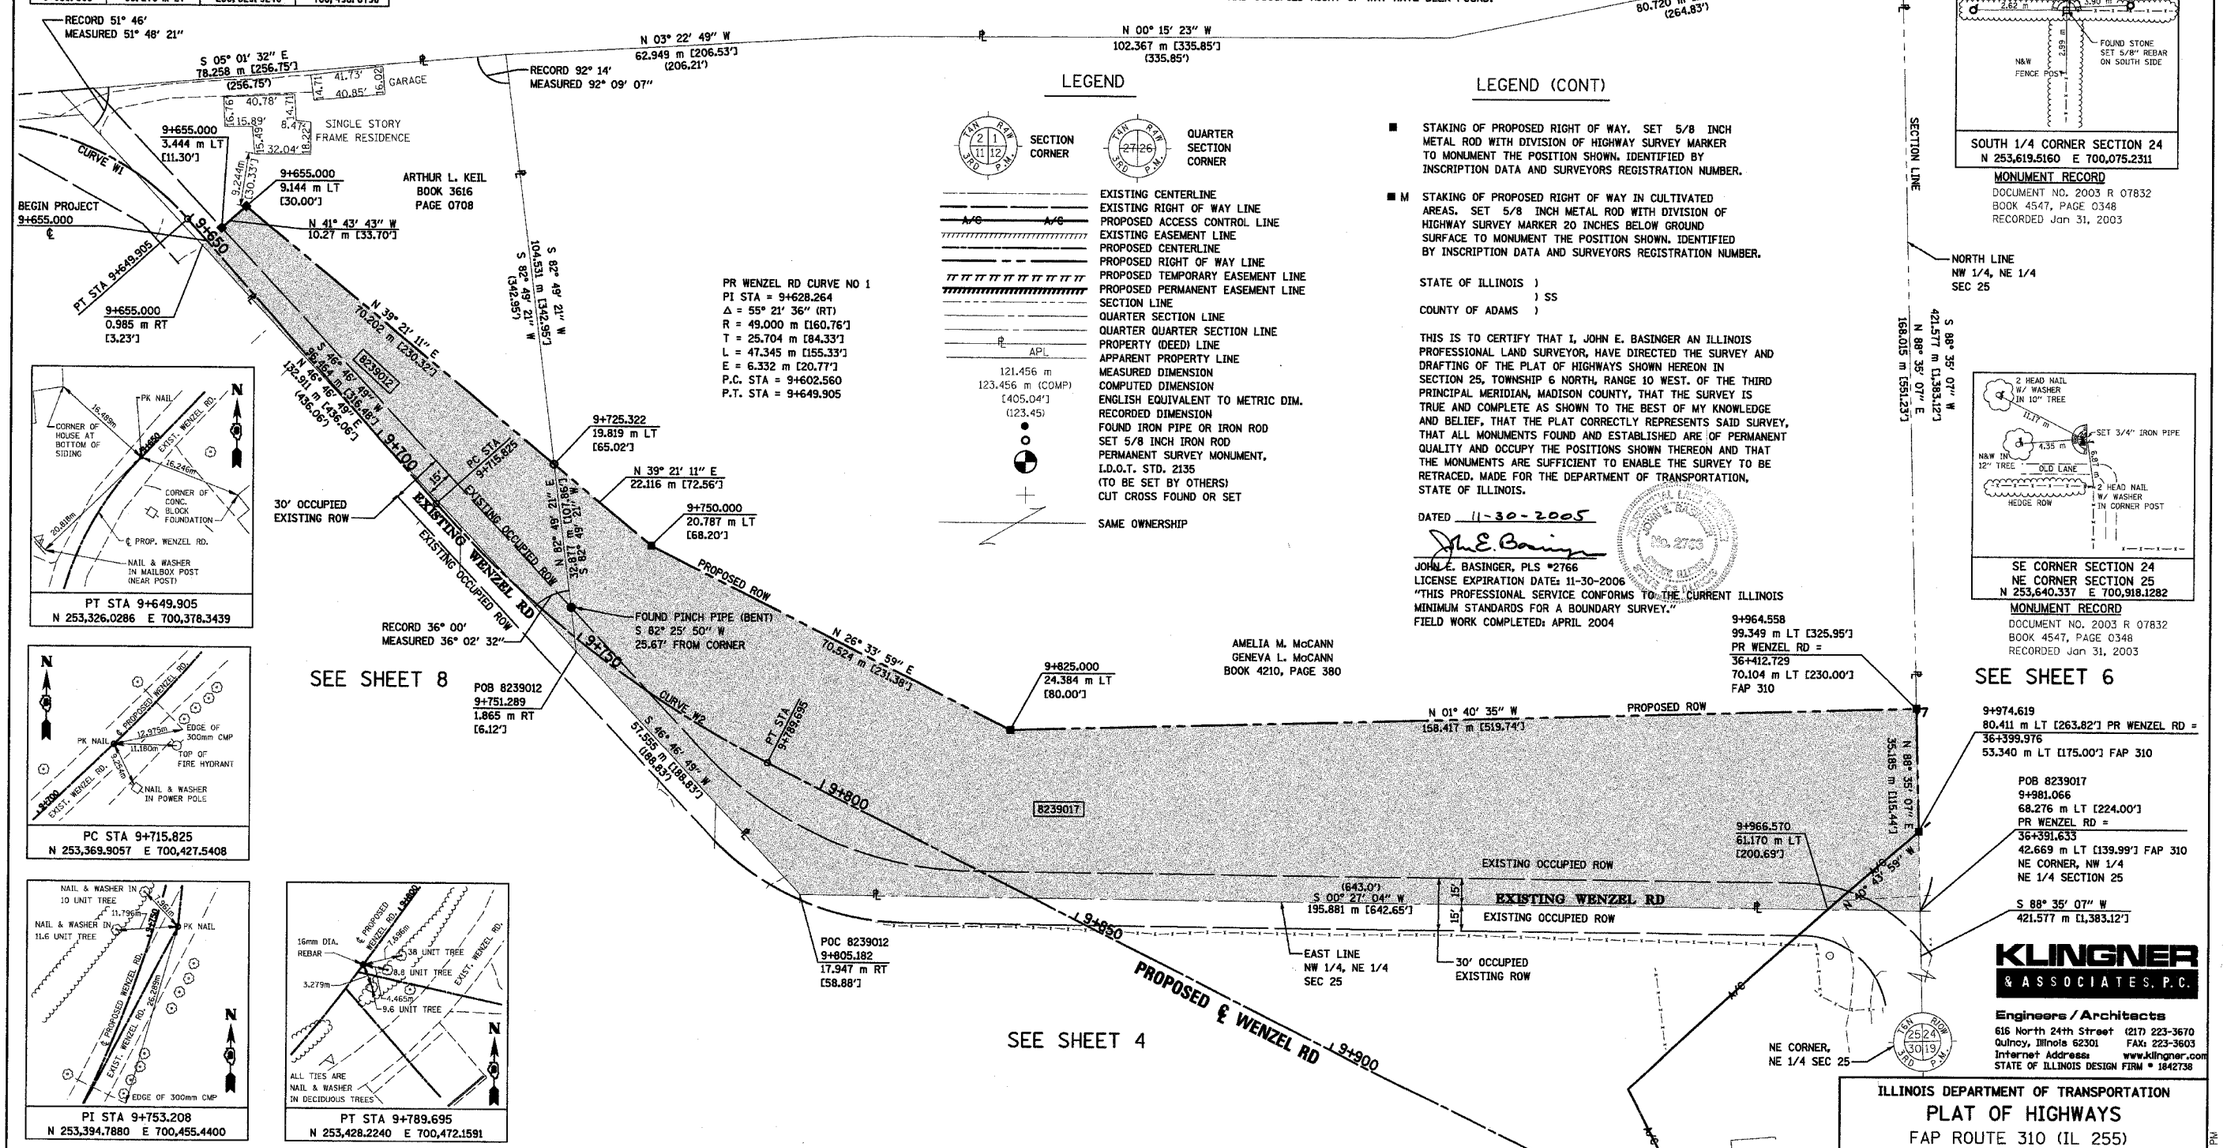

LEGEND

SECTION CORNER

QUARTER SECTION CORNER

EXISTING CENTERLINE
EXISTING RIGHT OF WAY LINE
PROPOSED ACCESS CONTROL LINE
EXISTING EASEMENT LINE
PROPOSED CENTERLINE
PROPOSED RIGHT OF WAY LINE
PROPOSED TEMPORARY EASEMENT LINE
PROPOSED PERMANENT EASEMENT LINE
SECTION LINE
QUARTER SECTION LINE
QUARTER QUARTER SECTION LINE
PROPERTY (DEED) LINE
APPARENT PROPERTY LINE
MEASURED DIMENSION
COMPUTED DIMENSION
ENGLISH EQUIVALENT TO METRIC DIM.
RECORDED DIMENSION
FOUND IRON PIPE OR IRON ROD
SET 5/8 INCH IRON ROD
PERMANENT SURVEY MONUMENT.
I.D.O.T. STD. 2135
(TO BE SET BY OTHERS)
CUT CROSS FOUND OR SET

121.456 m
123.456 m (COMP)
[405.04']
(123.45)

SAME OWNERSHIP

LEGEND (CONT)

■ STAKING OF PROPOSED RIGHT OF WAY. SET 5/8 INCH METAL ROD WITH DIVISION OF HIGHWAY SURVEY MARKER TO MONUMENT THE POSITION SHOWN. IDENTIFIED BY INSCRIPTION DATA AND SURVEYORS REGISTRATION NUMBER.

■ M STAKING OF PROPOSED RIGHT OF WAY IN CULTIVATED AREAS. SET 5/8 INCH METAL ROD WITH DIVISION OF HIGHWAY SURVEY MARKER 20 INCHES BELOW GROUND SURFACE TO MONUMENT THE POSITION SHOWN. IDENTIFIED BY INSCRIPTION DATA AND SURVEYORS REGISTRATION NUMBER.

STATE OF ILLINOIS)
) SS
COUNTY OF ADAMS)

THIS IS TO CERTIFY THAT I, JOHN E. BASINGER AN ILLINOIS PROFESSIONAL LAND SURVEYOR, HAVE DIRECTED THE SURVEY AND DRAFTING OF THE PLAT OF HIGHWAYS SHOWN HEREON IN SECTION 25, TOWNSHIP 6 NORTH, RANGE 10 WEST. OF THE THIRD PRINCIPAL MERIDIAN, MADISON COUNTY, THAT THE SURVEY IS TRUE AND COMPLETE AS SHOWN TO THE BEST OF MY KNOWLEDGE AND BELIEF, THAT THE PLAT CORRECTLY REPRESENTS SAID SURVEY, THAT ALL MONUMENTS FOUND AND ESTABLISHED ARE OF PERMANENT QUALITY AND OCCUPY THE POSITIONS SHOWN THEREON AND THAT THE MONUMENTS ARE SUFFICIENT TO ENABLE THE SURVEY TO BE RETRACED. MADE FOR THE DEPARTMENT OF TRANSPORTATION, STATE OF ILLINOIS.

DATED 11-30-2005

JOHN E. BASINGER, PLS #2766
LICENSE EXPIRATION DATE: 11-30-2006
"THIS PROFESSIONAL SERVICE CONFORMS TO THE CURRENT ILLINOIS MINIMUM STANDARDS FOR A BOUNDARY SURVEY."
FIELD WORK COMPLETED: APRIL 2004

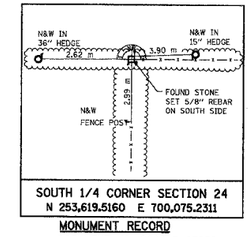

SOUTH 1/4 CORNER SECTION 24
N 253,619.5160 E 700,075.2311

MONUMENT RECORD
DOCUMENT NO. 2003 R 07832
BOOK 4547, PAGE 0348
RECORDED Jan 31, 2003

SE CORNER SECTION 24
NE CORNER SECTION 25
N 253,640.337 E 700,918.1282

MONUMENT RECORD
DOCUMENT NO. 2003 R 07832
BOOK 4547, PAGE 0348
RECORDED Jan 31, 2003

PT STA 9+649.905
N 253,326.0286 E 700,378.3439

PC STA 9+715.825
N 253,369.9057 E 700,427.5408

PI STA 9+753.208
N 253,394.7880 E 700,455.4400

PT STA 9+789.695
N 253,428.2240 E 700,472.1591

PARCEL NO.	OWNER	TOTAL HOLDING	FEE SIMPLE ACQUISITION						REMAINDER	EASEMENTS			PERMANENT TAX NUMBER	PROPERTY ACQUIRED BY
			GROSS		PREVIOUSLY DEDICATED		NET			PE = PERMANENT TE = TEMPORARY		EASEMENT PURPOSE		
		ACRES	ACRES	SQ. FT.	ACRES	SQ. FT.	ACRES	SQ. FT.	ACRES	ACRES	SQ. FT.			
8239012	ARTHUR L. KEIL, A SINGLE PERSON TITLE REPORT NO. MA-2676	1.0100	0.3186	13,877	0.1446	6,297	0.1740	7,580	0.6914	N/A	N/A		24-1-01-25-02-201-001	
8239017	AMELIA M. McCANN AND HER DAUGHTER, GENEVA L. McCANN BOTH UNMARRIED PERSONS AS JOINTS TENANTS TITLE REPORT NO. MA-2672	8.7761	1.9860	86,508	0.2965	12,917	1.6895	73,591	6.7901	N/A	N/A		24-1-01-25-00-000-006	

KLINGNER & ASSOCIATES, P.C.
Engineers / Architects
616 North 24th Street (217) 223-3670
Quincy, Illinois 62301 FAX: 223-3603
Internet Address: www.klingner.com
STATE OF ILLINOIS DESIGN FIRM # 184273B

ILLINOIS DEPARTMENT OF TRANSPORTATION
PLAT OF HIGHWAYS
FAP ROUTE 310 (IL 255)
SECTION 60-15
MADISON COUNTY
JOB NO. R-98-039-92
WENZEL ROAD
STATION 9+655.000 TO STATION 9+964.558
0 m 10 m 20 m 30 m
SCALE 1:500
SHEET 9 OF 55

ILLINOIS DEPARTMENT OF TRANSPORTATION
DIVISION OF HIGHWAYS/DISTRICT 8
1102 EASTPORT PLAZA DRIVE
COLLINSVILLE, ILLINOIS 62234-6198

11/30/2005 3:08:13 PM
11/30/2005
D:\DGN files\080024\Survey\8239012.17.dgn
•REF•
•REF•
•REF•
•REF•
•REF•

PLOT DATE: 11/30/2005 3:08:13 PM