PART OF THE SE.1/4 OF SECTION 6, TWP. 34 N., R. 13 E. OF THE 3RD. P.M., IN WILL COUNTY, ILLINOIS.

PARCEL NUMBER	OWNER	TOTAL HOLDINGS ACRES	PART TAKEN ACRES	AREA IN EXISTING R.O.W. ACRES	REMAINDER AREA ACRES	EASEMENT AREA ACRES	EASEMENT AREA SQUARE FEET	EASEMENT PURPOSE	PERMANENT INDEX NUMBER	PROPERTY ACQUIRED BY
1JB0020	NORTH STAR TRUST COMPANY, AS SUCCESSOR TO GREATBANC TRUST COMPANY, AS TRUSTEE UNDER TRUST AGREEMENT DATED THE 6TH DAY OF JANUARY 1992, KNOWN AS TRUST NUMBER 7272	136.288	4.312	2.011	131.976	0.138	N/A	CONST.	14-06-400-009	
1JB0023	LLOYD H. STRIGGOW AND JUANITA L. STRIGGOW, HUSBAND AND WIFE, AS TENANTS BY THE ENTIRETY	5.000	0.218	0.103	4.782	N/A	N/A	N/A	14-06-400-004	

NOTES:
COORDINATES SHOWN HEREON ARE GROUND BASED PROJECT COORDINATES. THE COMBINED SCALE FACTOR IS 0.9999658. MULTIPLY PROJECT COORDINATES BY 0.9999658, THEN ADD 59,674 TO NORTHINGS, AND ADD 38,967 TO EASTINGS TO OBTAIN ILLINOIS STATE PLANE EAST ZONE NAD83 (2007) GRID COORDINATES. GROUND PROJECT COORDINATES ARE THE SAME AS ILLINOIS STATE PLANE GRID COORDINATES AT THE SOUTHEAST CORNER OF SECTION 6 (POINT NO. 5311), BEING NORTH 1744850.307, EAST 1139396.059.

COORDINATE TABLE

STUENKEL ROAD

STATION	OFFSET	PT#	NORTH	EAST
20+00.00	0.00' RT.	5120	1744832.735	1138396.743
987+00.00	50.00' LT.	5133	1744877.464	1138096.289
980+76.38	50.00' LT.	5137	1744866.505	1137472.764
29+29.52	90.00' LT.	5148	1744939.065	1139324.539
29+99.47	0.00' RT.	5311	1744850.307	1139396.059
981+00.00	60.00' LT.	8101	1744876.916	1137496.206
987+00.00	65.00' LT.	8102	1744892.462	1138096.025
987+00.00	60.00' LT.	8103	1744887.465	1138096.113
989+99.62	65.00' LT.	8104	1744897.729	1138395.601
989+99.62	90.00' LT.	8105	1744922.725	1138395.161
981+00.00	50.00' LT.	8106	1744866.918	1137496.381

RIDGELAND AVENUE

STATION	OFFSET	PT#	NORTH	EAST
709+00.00	0.00' RT.	5145	1745750.177	1139380.747
709+00.00	70.00' LT.	5146	1745748.986	1139310.757
707+64.46	70.00' LT.	5147	1745613.466	1139313.063
700+89.96	70.00' LT.	5148	1744939.065	1139324.539
700+00.00	0.00' RT.	5311	1744850.307	1139396.059
709+00.00	33.00' LT.	8086	1745749.615	1139347.752

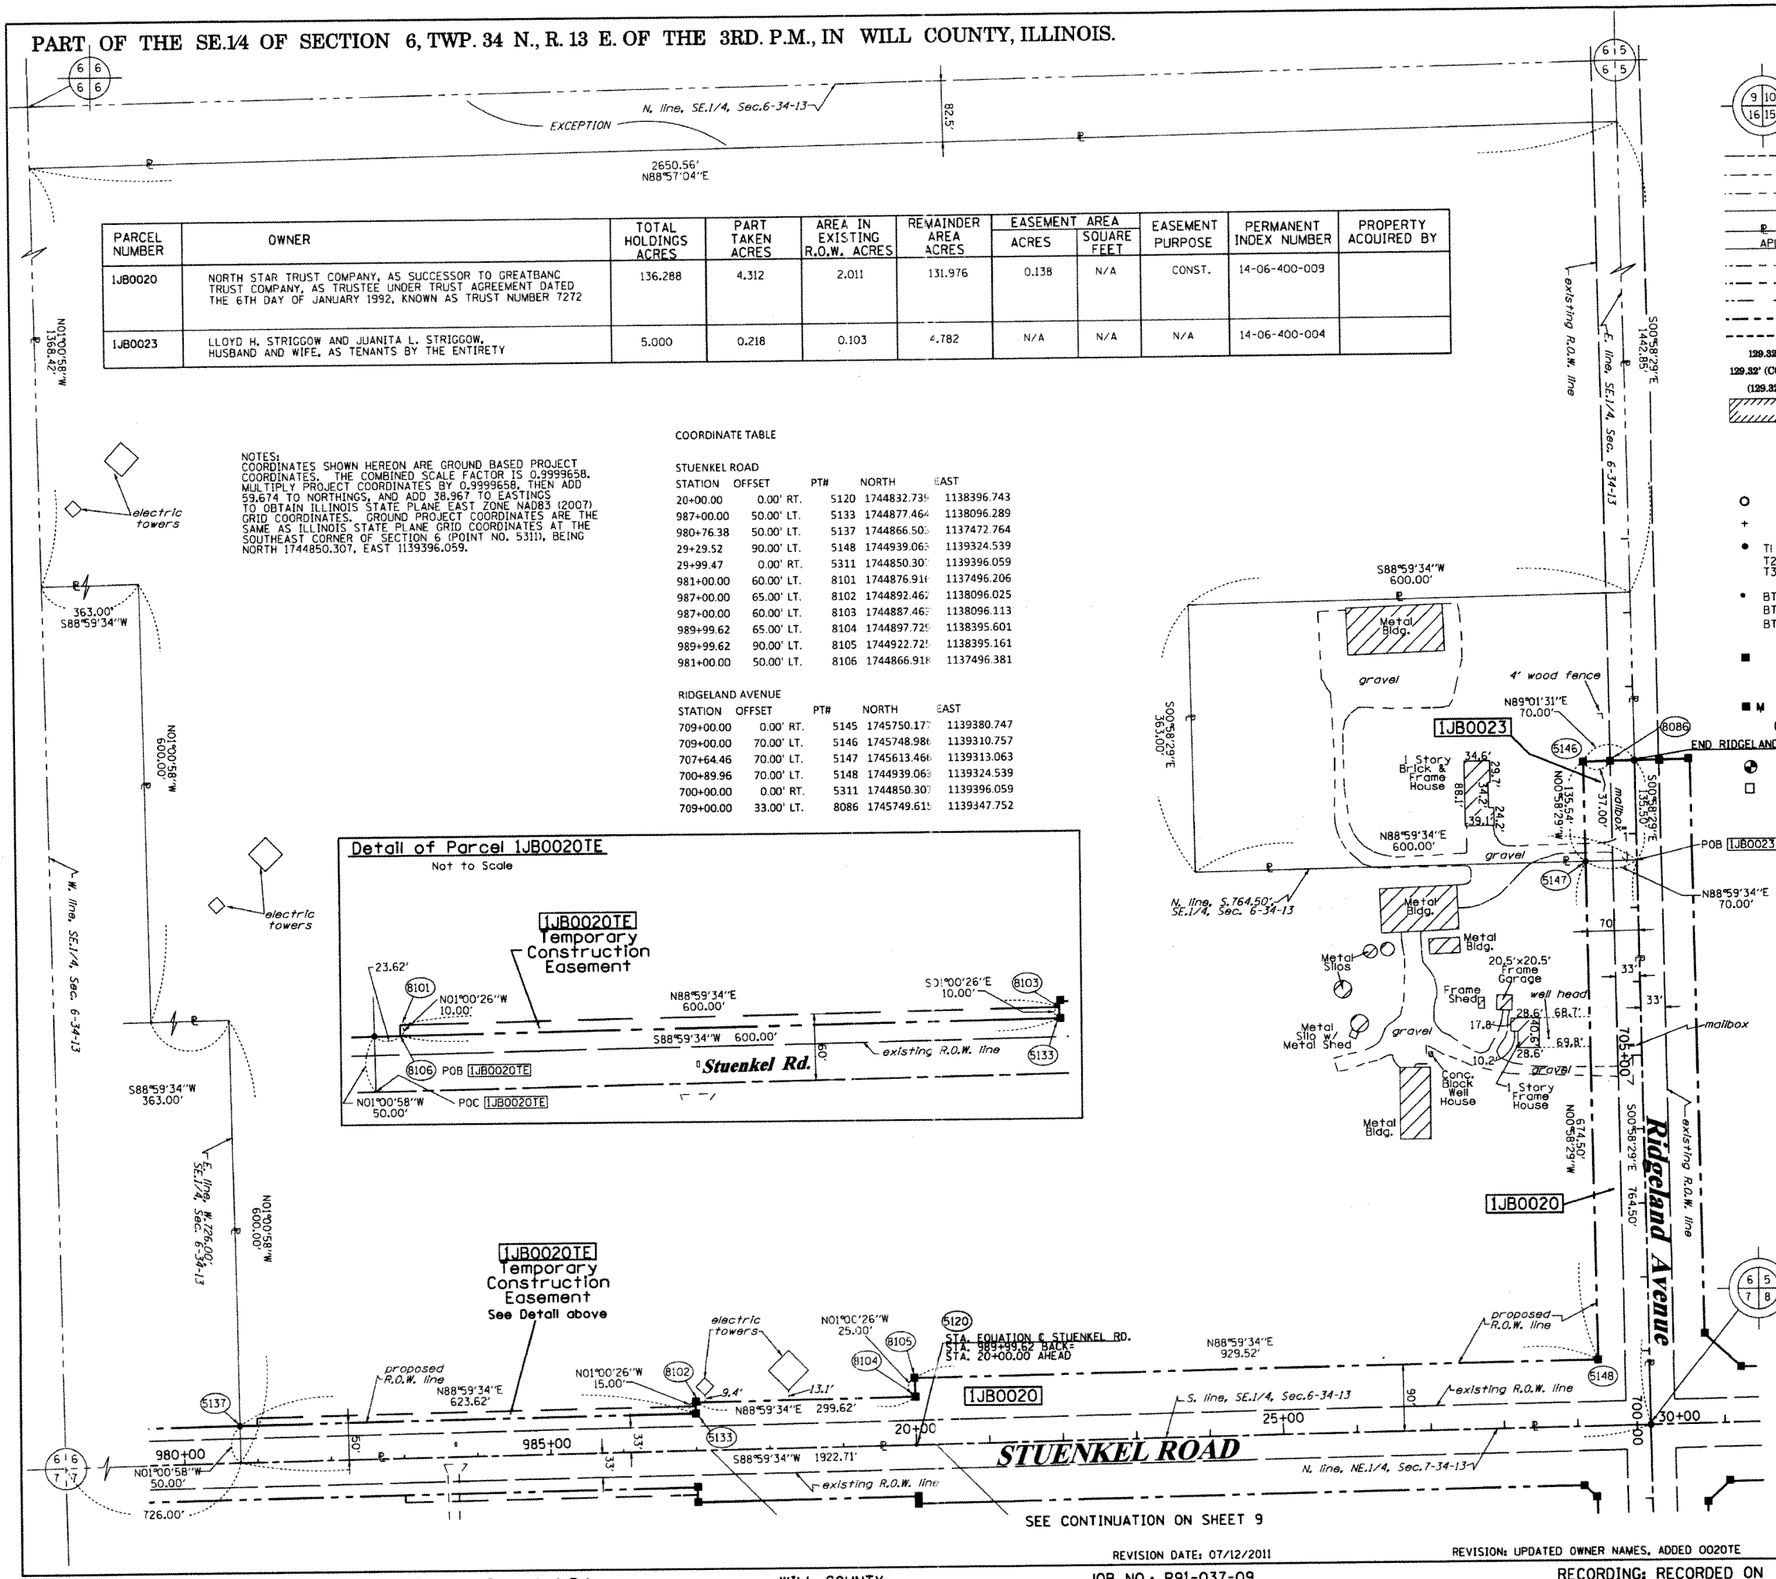

LEGEND

SECTION CORNER
QUARTER SECTION CORNER

- SECTION LINE
- QUARTER SECTION LINE
- QUARTER, QUARTER SECTION LINE
- PLATTED LOT LINES
- PROPERTY (DEED) LINE
- APPARENT PROPERTY LINE
- EXISTING CENTERLINE
- PROPOSED CENTERLINE
- EXISTING RIGHT OF WAY LINE
- PROPOSED RIGHT OF WAY LINE
- PROPOSED EASEMENT
- 129.32' MEASURED DIMENSION
- 129.32' (COMP) COMPUTED DIMENSION
- (129.32') RECORDED DIMENSION
- EXISTING BUILDING

N

GRAPHIC SCALE FEET
0 50.100 20.40 30.60
SCALE: 1" = 100'

Bearings are referenced to the Illinois Coordinate System, NAD83, East Zone, as provided by the Illinois Department of Transportation.

- IRON PIPE OR ROD FOUND
- CUT CROSS FOUND OR SET
- "MAG" NAIL SET
- 5/8" REBAR SET
- TI, T2, T3 — THESE STAKES REFERENCE FOUND OR SET MONUMENTATION. SET 5/8 INCH IRON ROD FLUSH WITH GROUND TO TIE FOUND IRON STAKE IDENTIFIED BY COLORED PLASTIC CAP BEARING SURVEYORS REGISTRATION NUMBER.
- BT1, BT2, BT3 — THESE STAKES, IN CULTIVATED AREAS, REFERENCE FOUND OR SET MONUMENTATION. BURIED 5/8 INCH IRON ROD 20 INCHES BELOW GROUND TO TIE FOUND IRON STAKE. IDENTIFIED BY COLORED PLASTIC CAP BEARING SURVEYORS REGISTRATION NUMBER.
- STAKING OF PROPOSED RIGHT OF WAY. SET DIVISION OF HIGHWAYS SURVEY MARKER TO MONUMENT THE POSITION SHOWN. IDENTIFIED BY INSCRIPTION DATA AND SURVEYORS REGISTRATION NUMBER.
- M — STAKING OF PROPOSED RIGHT OF WAY IN CULTIVATED AREAS. BURIED 5/8 INCH METAL ROD 20 INCHES BELOW GROUND TO MARK FUTURE SURVEY MARKER POSITION IDENTIFIED BY COLORED PLASTIC CAP BEARING SURVEYORS REGISTRATION NUMBER.
- PERMANENT SURVEY MARKER, I.D.O.T. STANDARD 2135 (TO BE SET BY OTHERS)
- RIGHT OF WAY STAKING PROPOSED TO BE SET

STATE OF ILLINOIS)
)SS
COUNTY OF WILL)

THIS IS TO CERTIFY THAT I, RONALD F. HODGEN, AN ILLINOIS PROFESSIONAL LAND SURVEYOR, (WE, RUETTIGER, TONELLI & ASSOCIATES, AN ILLINOIS PROFESSIONAL DESIGN FIRM LAND SURVEYING CORPORATION, NUMBER 89,) HAVE SURVEYED THE PLAT OF HIGHWAYS SHOWN HEREON IN SECTION 6 , TOWNSHIP 34 NORTH, RANGE 13 EAST OF THE THIRD PRINCIPAL MERIDIAN, WILL COUNTY, THAT THE SURVEY IS TRUE AND COMPLETE AS SHOWN TO THE BEST OF MY KNOWLEDGE AND BELIEF, THAT THE PLAT CORRECTLY REPRESENTS SAID SURVEY, THAT ALL MONUMENTS FOUND AND ESTABLISHED ARE OF PERMANENT QUALITY AND OCCUPY THE POSITIONS SHOWN THEREON AND THAT THE MONUMENTS ARE SUFFICIENT TO ENABLE THE SURVEY TO BE RETRACED, MADE FOR THE DEPARTMENT OF TRANSPORTATION, STATE OF ILLINOIS.

DATED AT _____, ILLINOIS THIS _____ DAY OF _____ 20___ A.D.

ILLINOIS PROFESSIONAL LAND SURVEYOR NO. 2630
LICENSE EXPIRATION DATE: 11-30-2012

THIS PROFESSIONAL SERVICE CONFORMS TO THE CURRENT ILLINOIS MINIMUM STANDARDS FOR A BOUNDARY SURVEY.

RUETTIGER, TONELLI & ASSOCIATES, INC.
Land Surveyors/Engineers/Planners/Landscape Architects/G.I.S. Consultants
2174 ONEIDA STREET
JOLIET, ILLINOIS 60435
PH. (815) 744-6600 FAX (815) 744-0101

RECEIVED
JUL 21 2011
PLATS & LEGALS

PLAT OF HIGHWAYS

STATE OF ILLINOIS
DEPARTMENT OF TRANSPORTATION
I-57

LIMITS: ℄ Stuenkel Rd.	COUNTY: WILL
PROJECT	JOB NO.: R91-037-09
STATION 980+00	TO STATION 30+00
SCALE: 1"=100'	SHEET 10 OF

BUREAU OF LAND ACQUISITION
201 WEST CENTER COURT
SCHAUMBURG, ILLINOIS 60196

REVISION DATE: 07/12/2011 REVISION: UPDATED OWNER NAMES, ADDED 0020TE MADE BY: RH

SHEET 1 OF -- IS A COVER SHEET AND IS NOT RECORDED
RT&A 2011-0377

ROUTE NAME: I-57 SECTION: ℄ Stuenkel Rd. WILL COUNTY JOB NO.: R91-037-09 RECORDING: RECORDED ON