PART OF THE NW 1/4 OF SEC. 33, TWP. 42 N., R. 11 E. OF THE 3RD. P.M., IN COOK COUNTY, ILLINOIS.

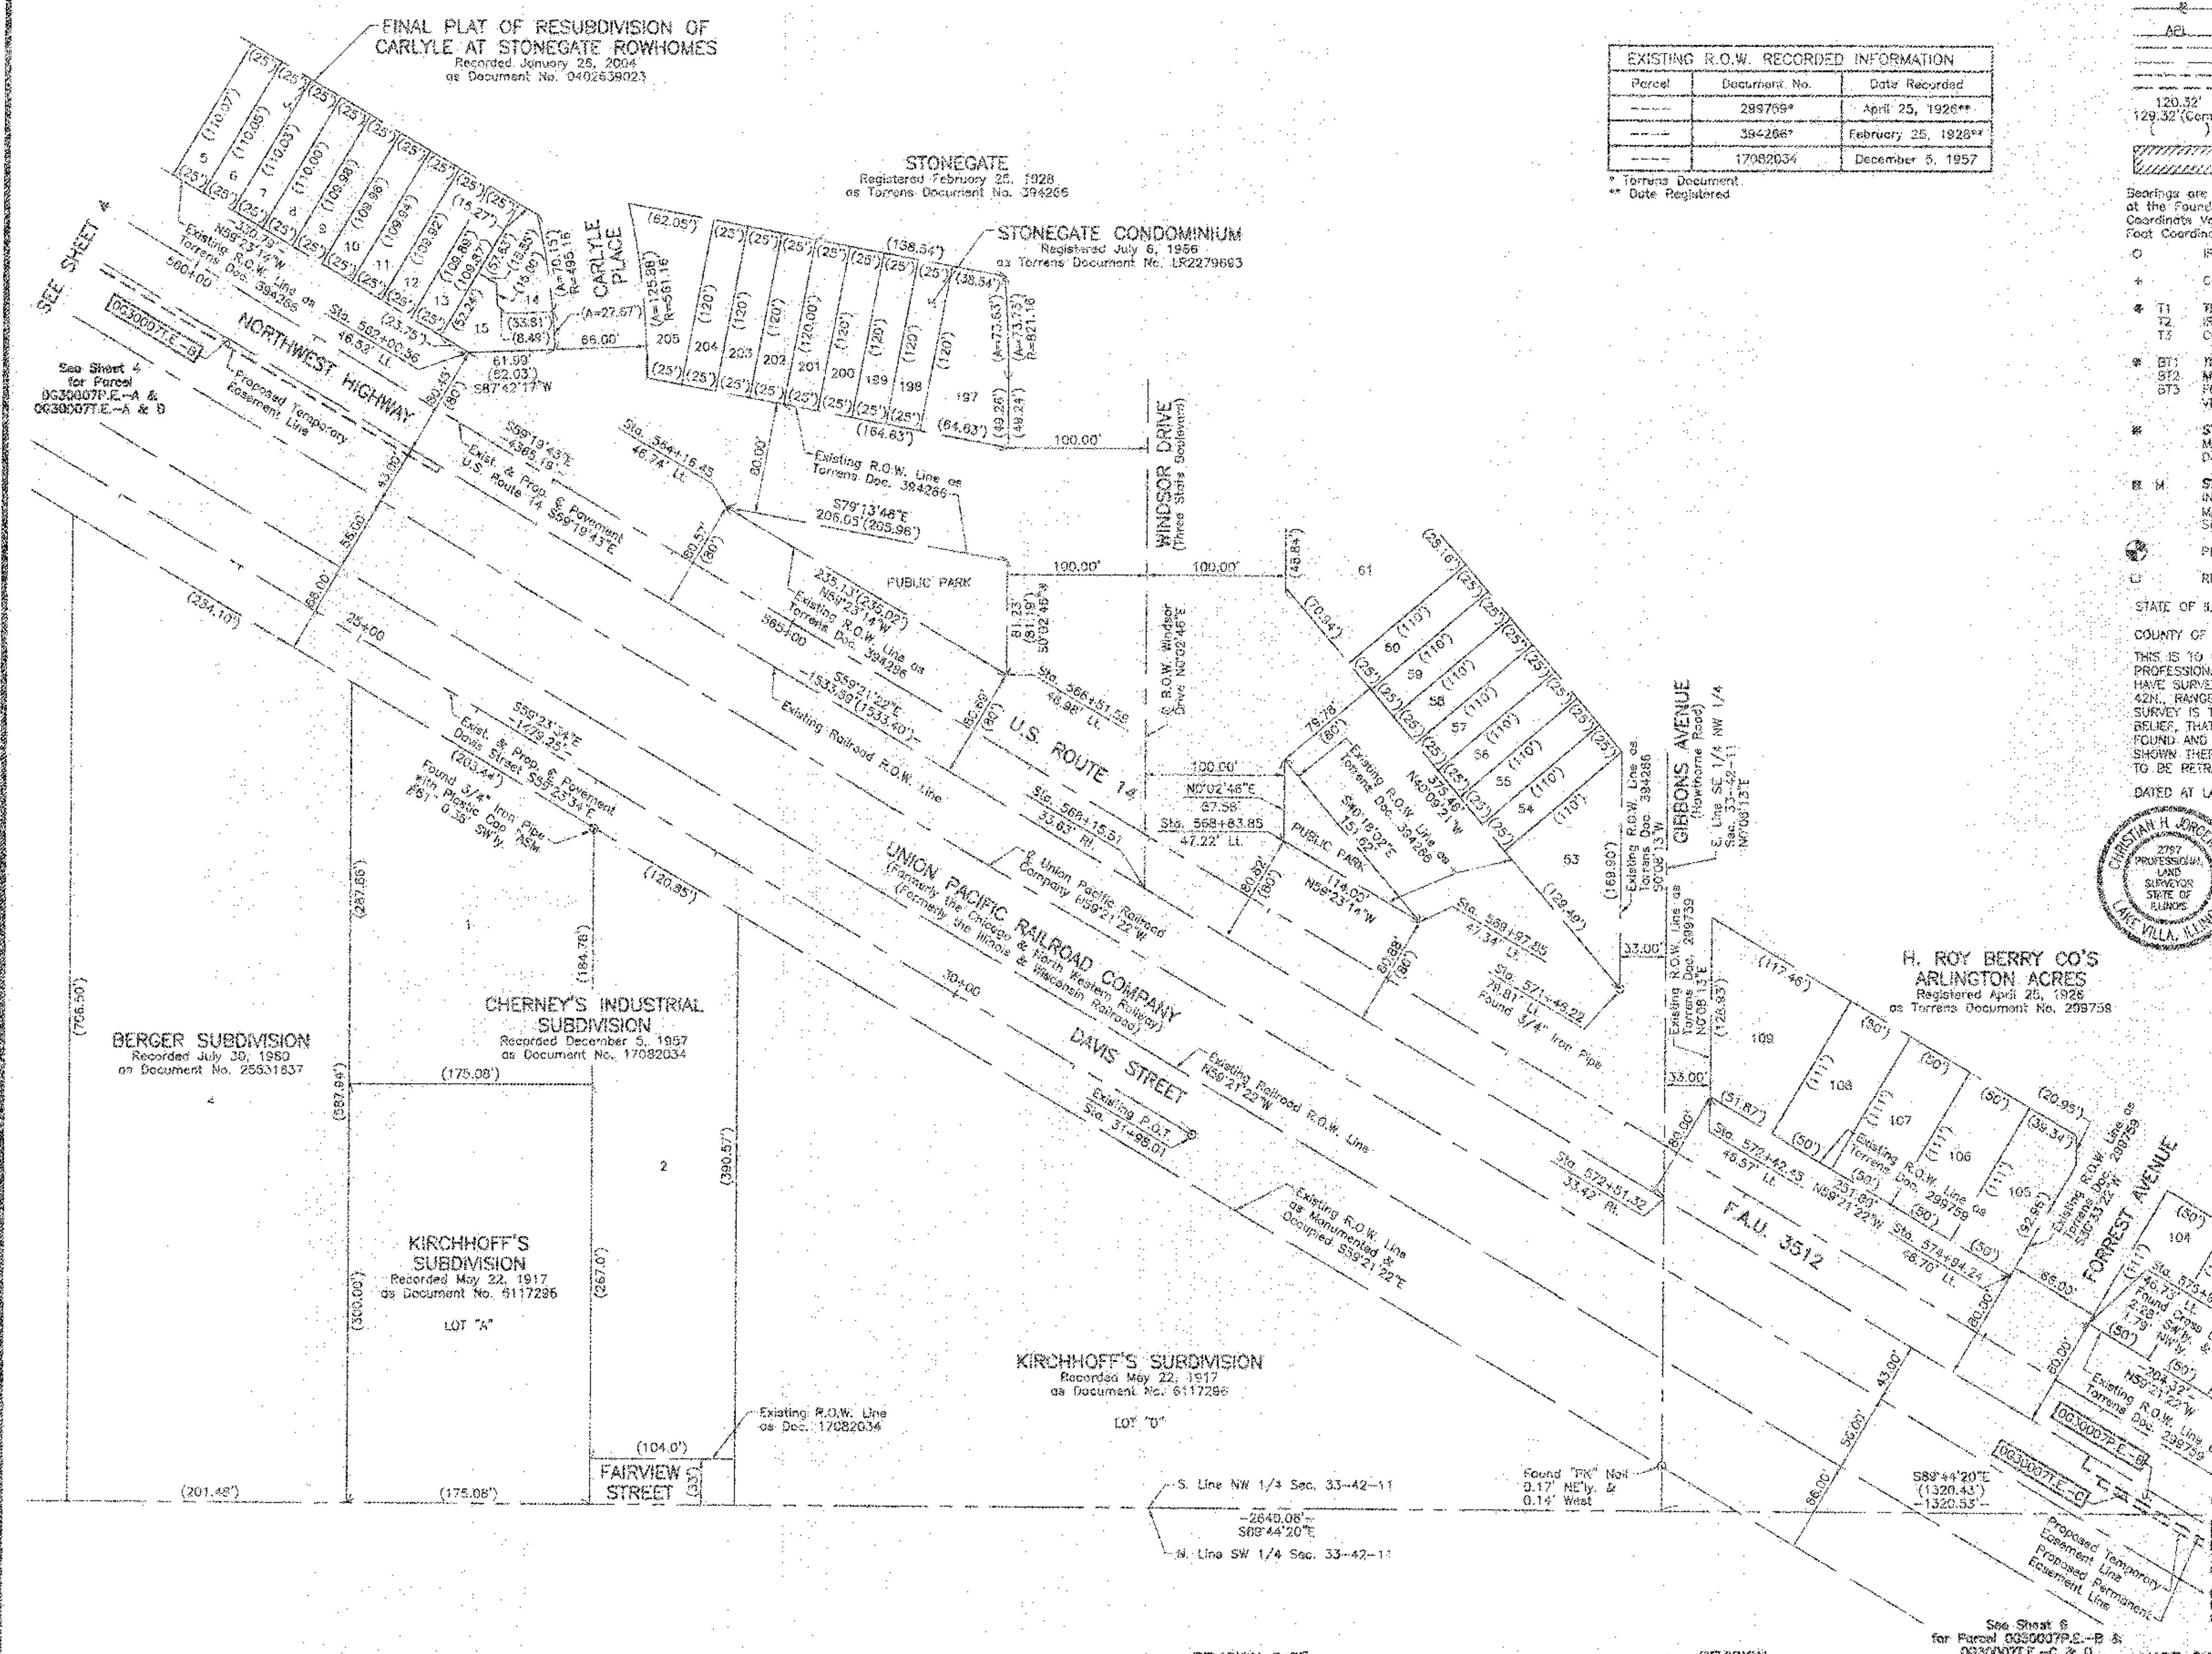

EXISTING R.O.W. RECORDED INFORMATION		
Parcel	Document No.	Date Recorded
----	299759*	April 25, 1926**
----	394266*	February 25, 1928**
----	17082034	December 5, 1957

* Torrens Document
** Date Registered

LEGEND

SECTION CORNER — QUARTER SECTION CORNER

- SECTION LINE
- QUARTER SECTION LINE
- QUARTER, QUARTER SECTION LINE
- PLATTED LOT LINE
- PROPERTY (DEED) LINE
- APPARENT PROPERTY LINE
- CENTER LINE
- EXISTING RIGHT OF WAY LINE
- PROPOSED RIGHT OF WAY LINE
- PROPOSED EASEMENT
- 120.32' MEASURED DIMENSION
- 129.32'(Comp.) COMPUTED DIMENSION
- ( ) RECORD DATA
- EXISTING BUILDING

SCALE: 1"=60'

Bearings are referenced to the Village of Arlington Heights Coordinate System (NAD 83) at the Found Village of Arlington Heights Monuments, Monument 60, published U.S. Foot Coordinate Values N.1,970,955.1471–E.1,083,476.9482 and Monument 61, published U.S. Foot Coordinate Values N.1,970,089.9226–E.1,084,934.7847.

- IRON PIPE OR ROD FOUND — "MAG" NAIL SET
- CUT CROSS FOUND OR SET — 5/8" REBAR SET
- T1 T2 T3 — ***THESE STAKES REFERENCE FOUND OR SET MONUMENTATION.*** SET 5/8 INCH IRON ROD FLUSH WITH GROUND TO TIE FOUND IRON STAKE. IDENTIFIED BY COLORED PLASTIC CAP BEARING SURVEYORS REGISTRATION NUMBER.
- BT1 BT2 BT3 — ***THESE STAKES, IN CULTIVATED AREAS, REFERENCE FOUND OR SET MONUMENTATION.*** BURIED 5/8 INCH IRON ROD 20 INCHES BELOW GROUND TO TIE FOUND IRON STAKE. IDENTIFIED BY COLORED PLASTIC CAP BEARING SURVEYORS REGISTRATION NUMBER.
- ***STAKING OF PROPOSED RIGHT OF WAY.*** SET DIVISION OF HIGHWAYS SURVEY MARKER TO MONUMENT THE POSITION SHOWN, IDENTIFIED BY INSCRIPTION DATA AND SURVEYORS REGISTRATION NUMBER.
- M — ***STAKING OF PROPOSED RIGHT OF WAY IN CULTIVATED AREAS.*** BURIED 5/8 INCH METAL ROD 20 INCHES BELOW GROUND TO MARK FUTURE SURVEY MARKER POSITION IDENTIFIED BY COLORED PLASTIC CAP BEARING SURVEYORS REGISTRATION NUMBER.
- PERMANENT SURVEY MARKER, I.D.O.T STD 2135 (TO BE SET BY OTHERS)
- RIGHT OF WAY STAKING PROPOSED TO BE SET.

STATE OF ILLINOIS)
)SS
COUNTY OF LAKE)

THIS IS TO CERTIFY THAT WE, JORGENSEN & ASSOCIATES, INC., AN ILLINOIS PROFESSIONAL DESIGN FIRM LAND SURVEYING CORPORATION, NUMBER 184-2771, HAVE SURVEYED THE PLAT OF HIGHWAYS SHOWN HEREON IN SECTION 33, TOWNSHIP 42N., RANGE 11E., OF THE THIRD PRINCIPAL MERIDIAN, COOK COUNTY. THAT THE SURVEY IS TRUE AND COMPLETE AS SHOWN TO THE BEST OF MY KNOWLEDGE AND BELIEF, THAT THE PLAT CORRECTLY REPRESENTS SAID SURVEY, THAT ALL MONUMENTS FOUND AND ESTABLISHED ARE OF PERMANENT QUALITY AND OCCUPY THE POSITIONS SHOWN THEREON AND THAT THE MONUMENTS ARE SUFFICIENT TO ENABLE THE SURVEY TO BE RETRACED. MADE FOR THE DEPARTMENT OF TRANSPORTATION, STATE OF ILLINOIS.

DATED AT LAKE VILLA, ILLINOIS THIS 22nd DAY OF August 2012 A.D.

CHRISTIAN H. JORGENSEN 2797 PROFESSIONAL LAND SURVEYOR STATE OF ILLINOIS LAKE VILLA, ILLINOIS

_______________ PRESIDENT
ILLINOIS PROFESSIONAL LAND SURVEYOR NO. 35-2797
LICENSE EXPIRATION DATE: NOVEMBER 30, 2012

THIS PROFESSIONAL SERVICE CONFORMS TO THE CURRENT ILLINOIS MINIMUM STANDARDS FOR A BOUNDARY SURVEY.

Surface Coordinates are shown and are based on the published U.S. Foot Coordinate Values of N.1,970,089.9226–E.1,084,934.7847 at the Found Village of Arlington Heights Monument, Monument 61.

COORDINATE TABLE			
STATION	OFFSET	NORTH	EAST
562+00.56	46.52' Lt.	1,970,479.037	1,084,434.331
564+16.45	46.74' Lt.	1,970,369.100	1,084,620.129
566+51.58	46.98' Lt.	1,970,249.364	1,084,822.489
568+15.51	33.63' Rt.	1,970,098.402	1,084,922.366
568+83.85	47.22' Lt.	1,970,131.080	1,085,022.394
569+97.85	47.34' Lt.	1,970,073.027	1,085,120.505
571+46.22	79.81' Lt.	1,970,025.277	1,085,264.377
572+42.45	46.57' Lt.	1,969,947.601	1,085,330.492
572+51.32	33.42' Rt.	1,969,874.270	1,085,297.316
574+94.24	46.70' Lt.	1,969,819.261	1,085,547.126
575+60.24	46.73' Lt.	1,969,785.621	1,085,603.909

JORGENSEN & ASSOCIATES, INC.
120 PARK AVENUE
LAKE VILLA, ILLINOIS 60046
(847) 356-3371

SHEET 1 IS A COVER SHEET AND IS NOT RECORDED.

PLAT OF HIGHWAYS
STATE OF ILLINOIS
DEPARTMENT OF TRANSPORTATION
F.A.U. 3512 (U.S. 14)

SECTION 02-00177-00-WR — *COOK COUNTY*
PROJECT — *JOB NO. R-90-003-06*
STATION 23+00 TO STATION 31+98.01
STATION 560+00 TO STATION 577+00
SCALE: 1"=60' — *SHEET 5 OF 7*

BUREAU OF LAND ACQUISITION
201 WEST CENTER COURT
SCHAUMBURG, ILLINOIS 60196

ROW PLAT	MADE	BY	DATE
NOTEBOOK NO	CHECKED		
	INKED		

REVISION DATE — REVISION — MADE BY