NOTE BOOK NO.	TEMPLATE		
	AREAS		
	AREAS CHECKED		

NOTE BOOK NO.	TEMPLATE		
	AREAS		
	AREAS CHECKED		

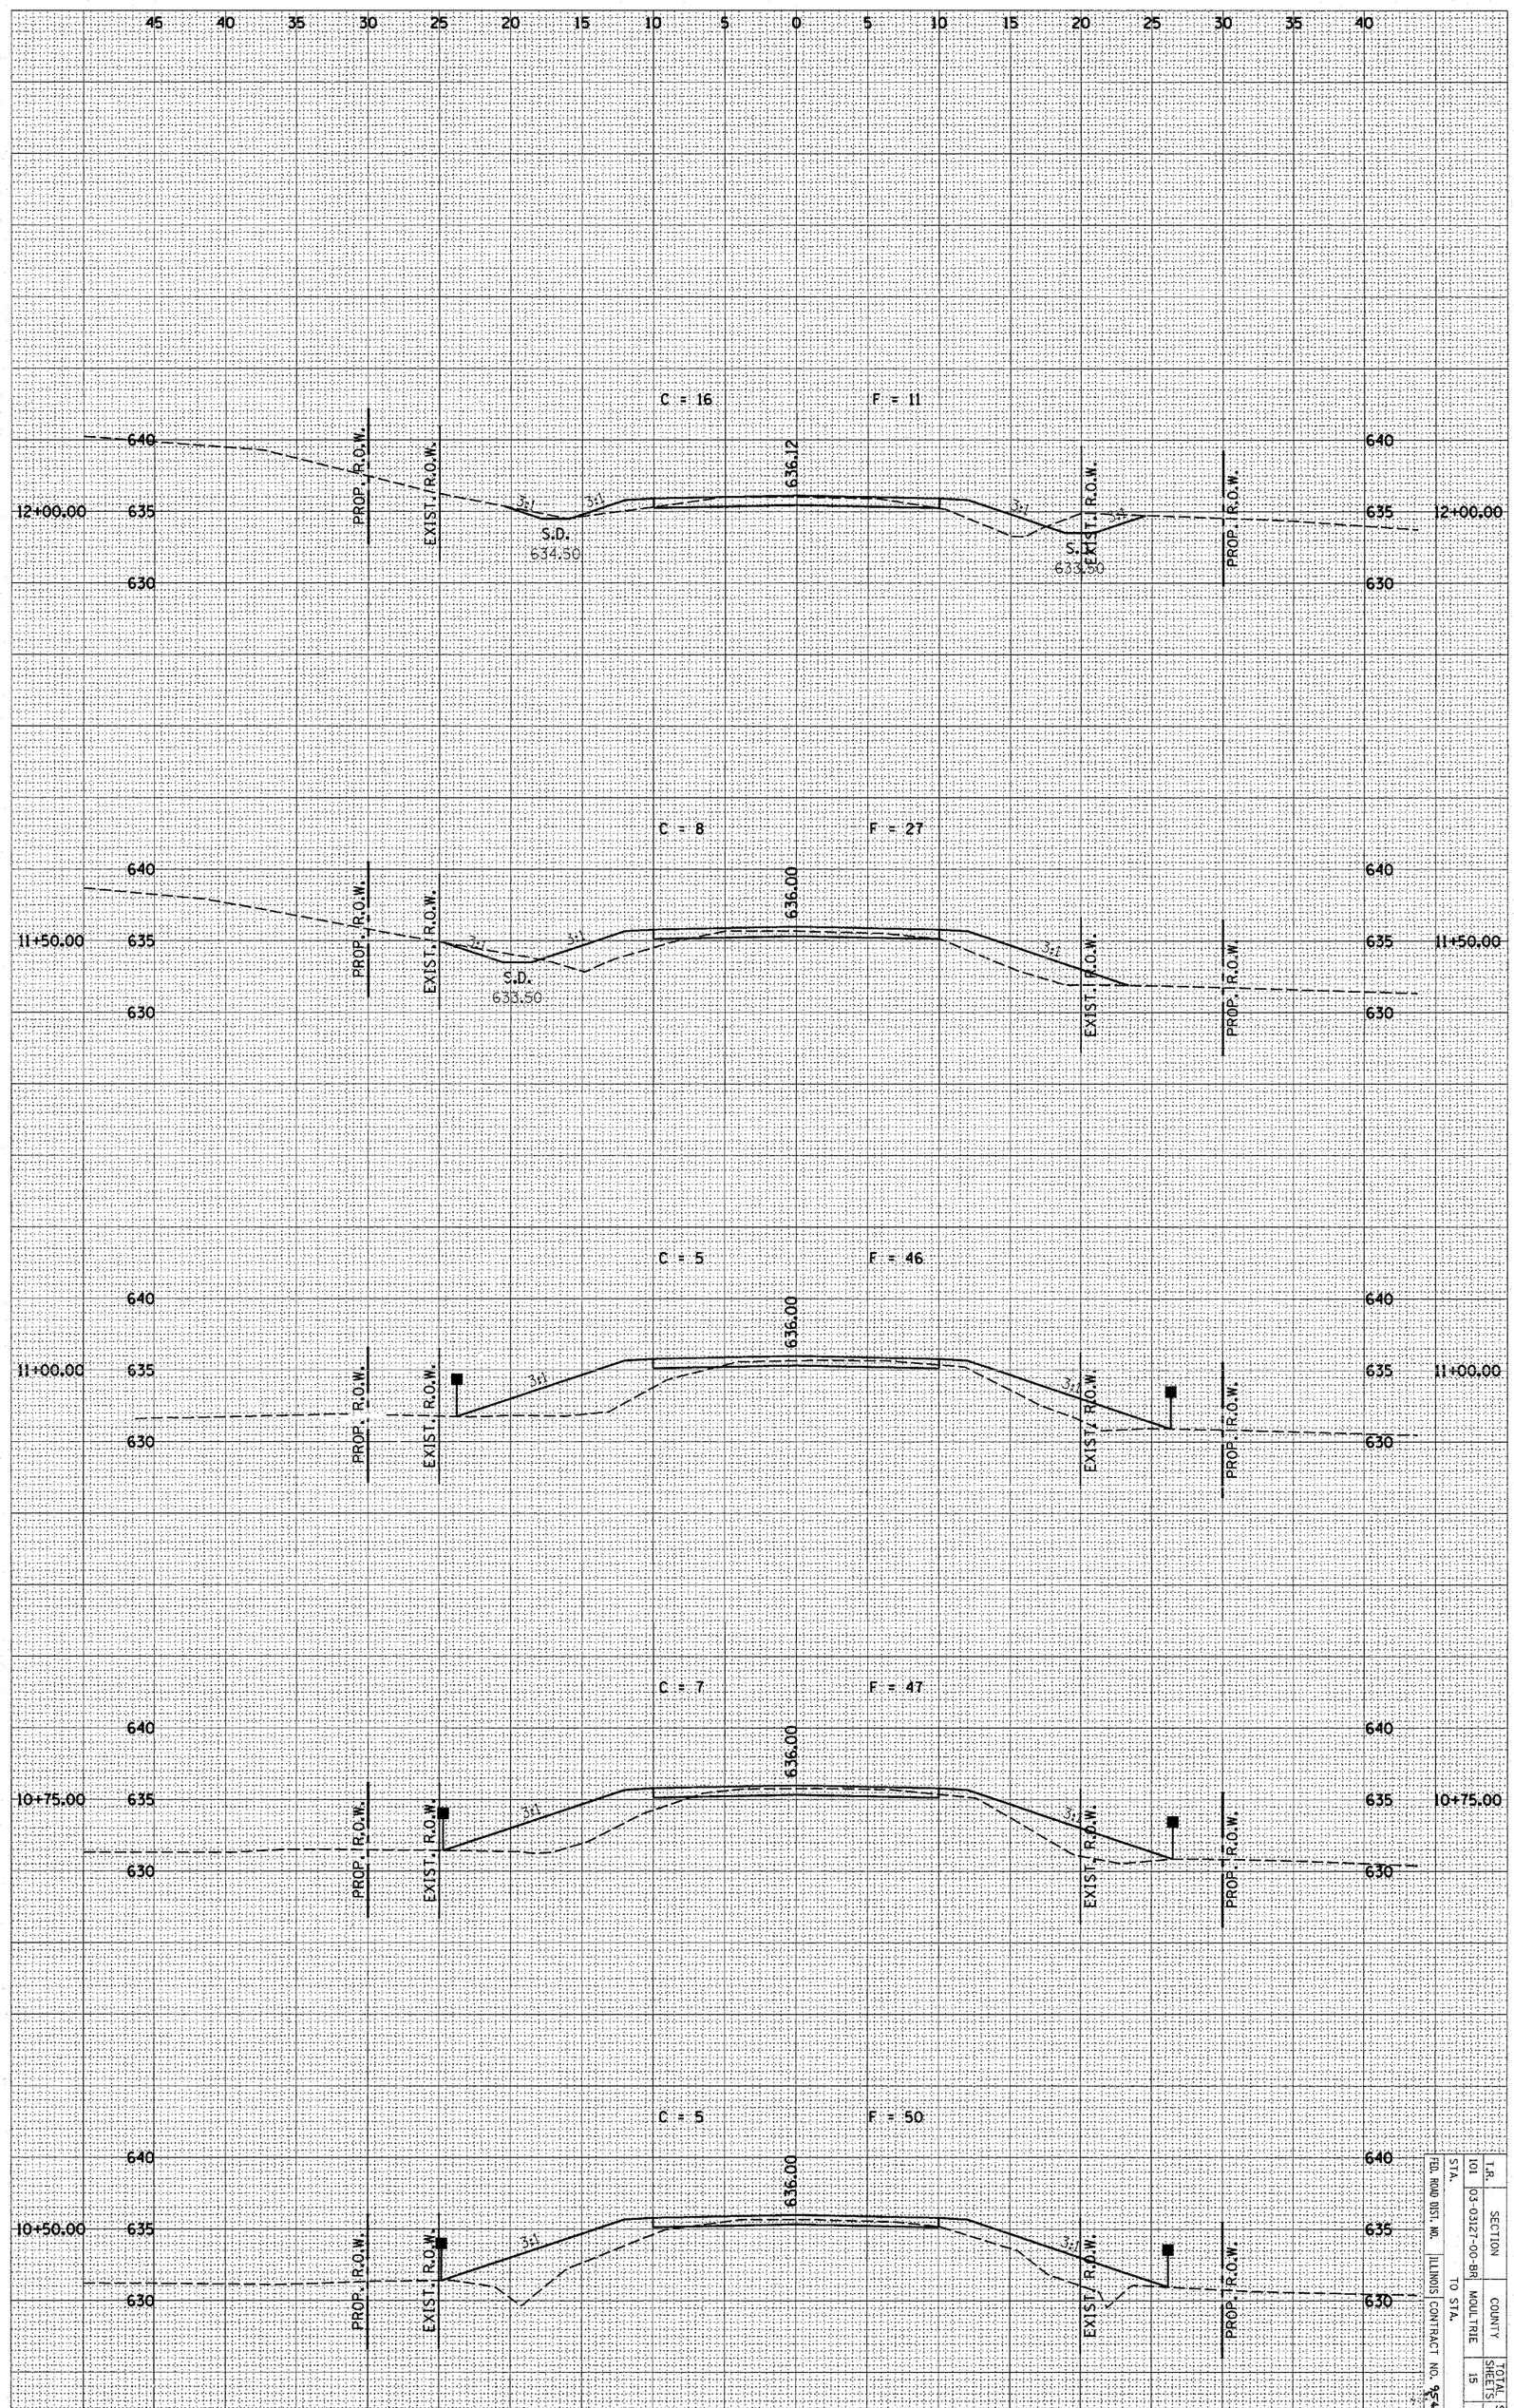

I.R. 101	SECTION J3-03127-00-BR	COUNTY MOULTRIE	TOTAL SHEETS 15
FED. ROAD DIST. NO.	ILLINOIS	CONTRACT NO. 95A9	
STA. TO STA.			