NOTE BOOK NO.	TEMPLATE		
	AREAS		
	AREAS CHECKED		

NOTE BOOK NO.	TEMPLATE		
	AREAS		
	AREAS CHECKED		

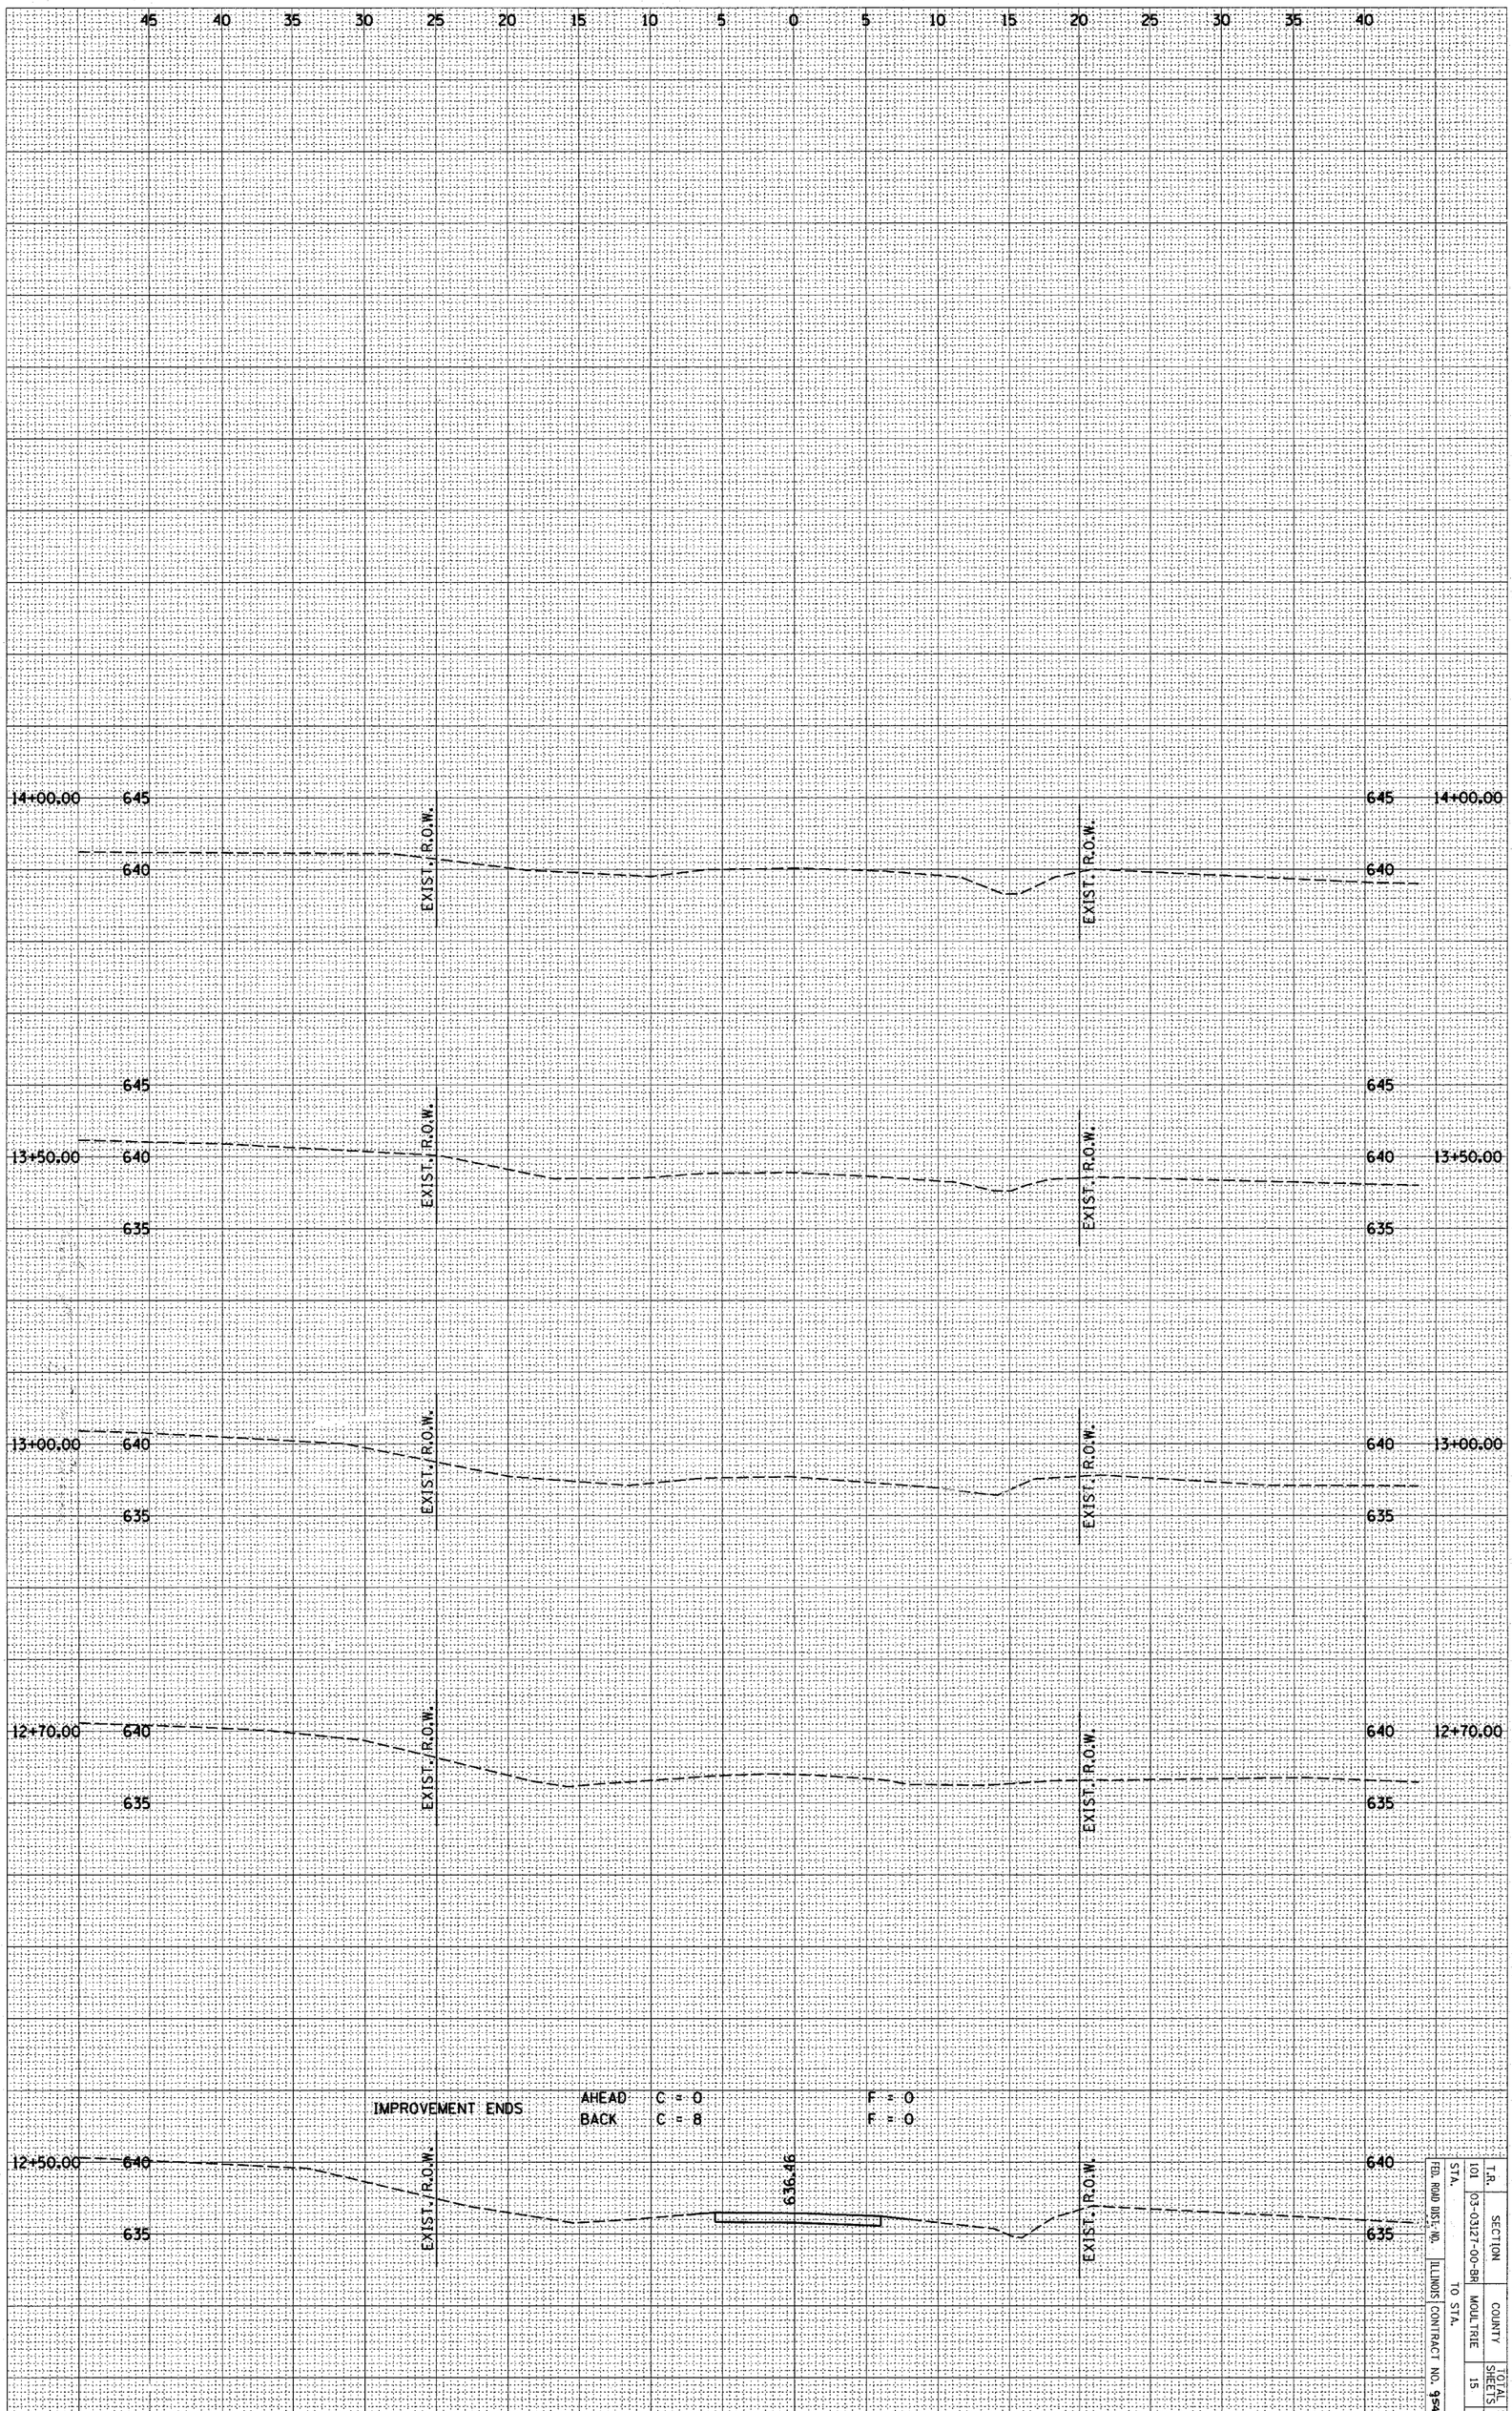

T.R.	SECTION	COUNTY	TOTAL SHEETS	SHEET
101	03-03127-00-BR	MOULTRIE	15	

STA. TO STA.

FED. ROAD DIST. NO. ILLINOIS CONTRACT NO. 95490