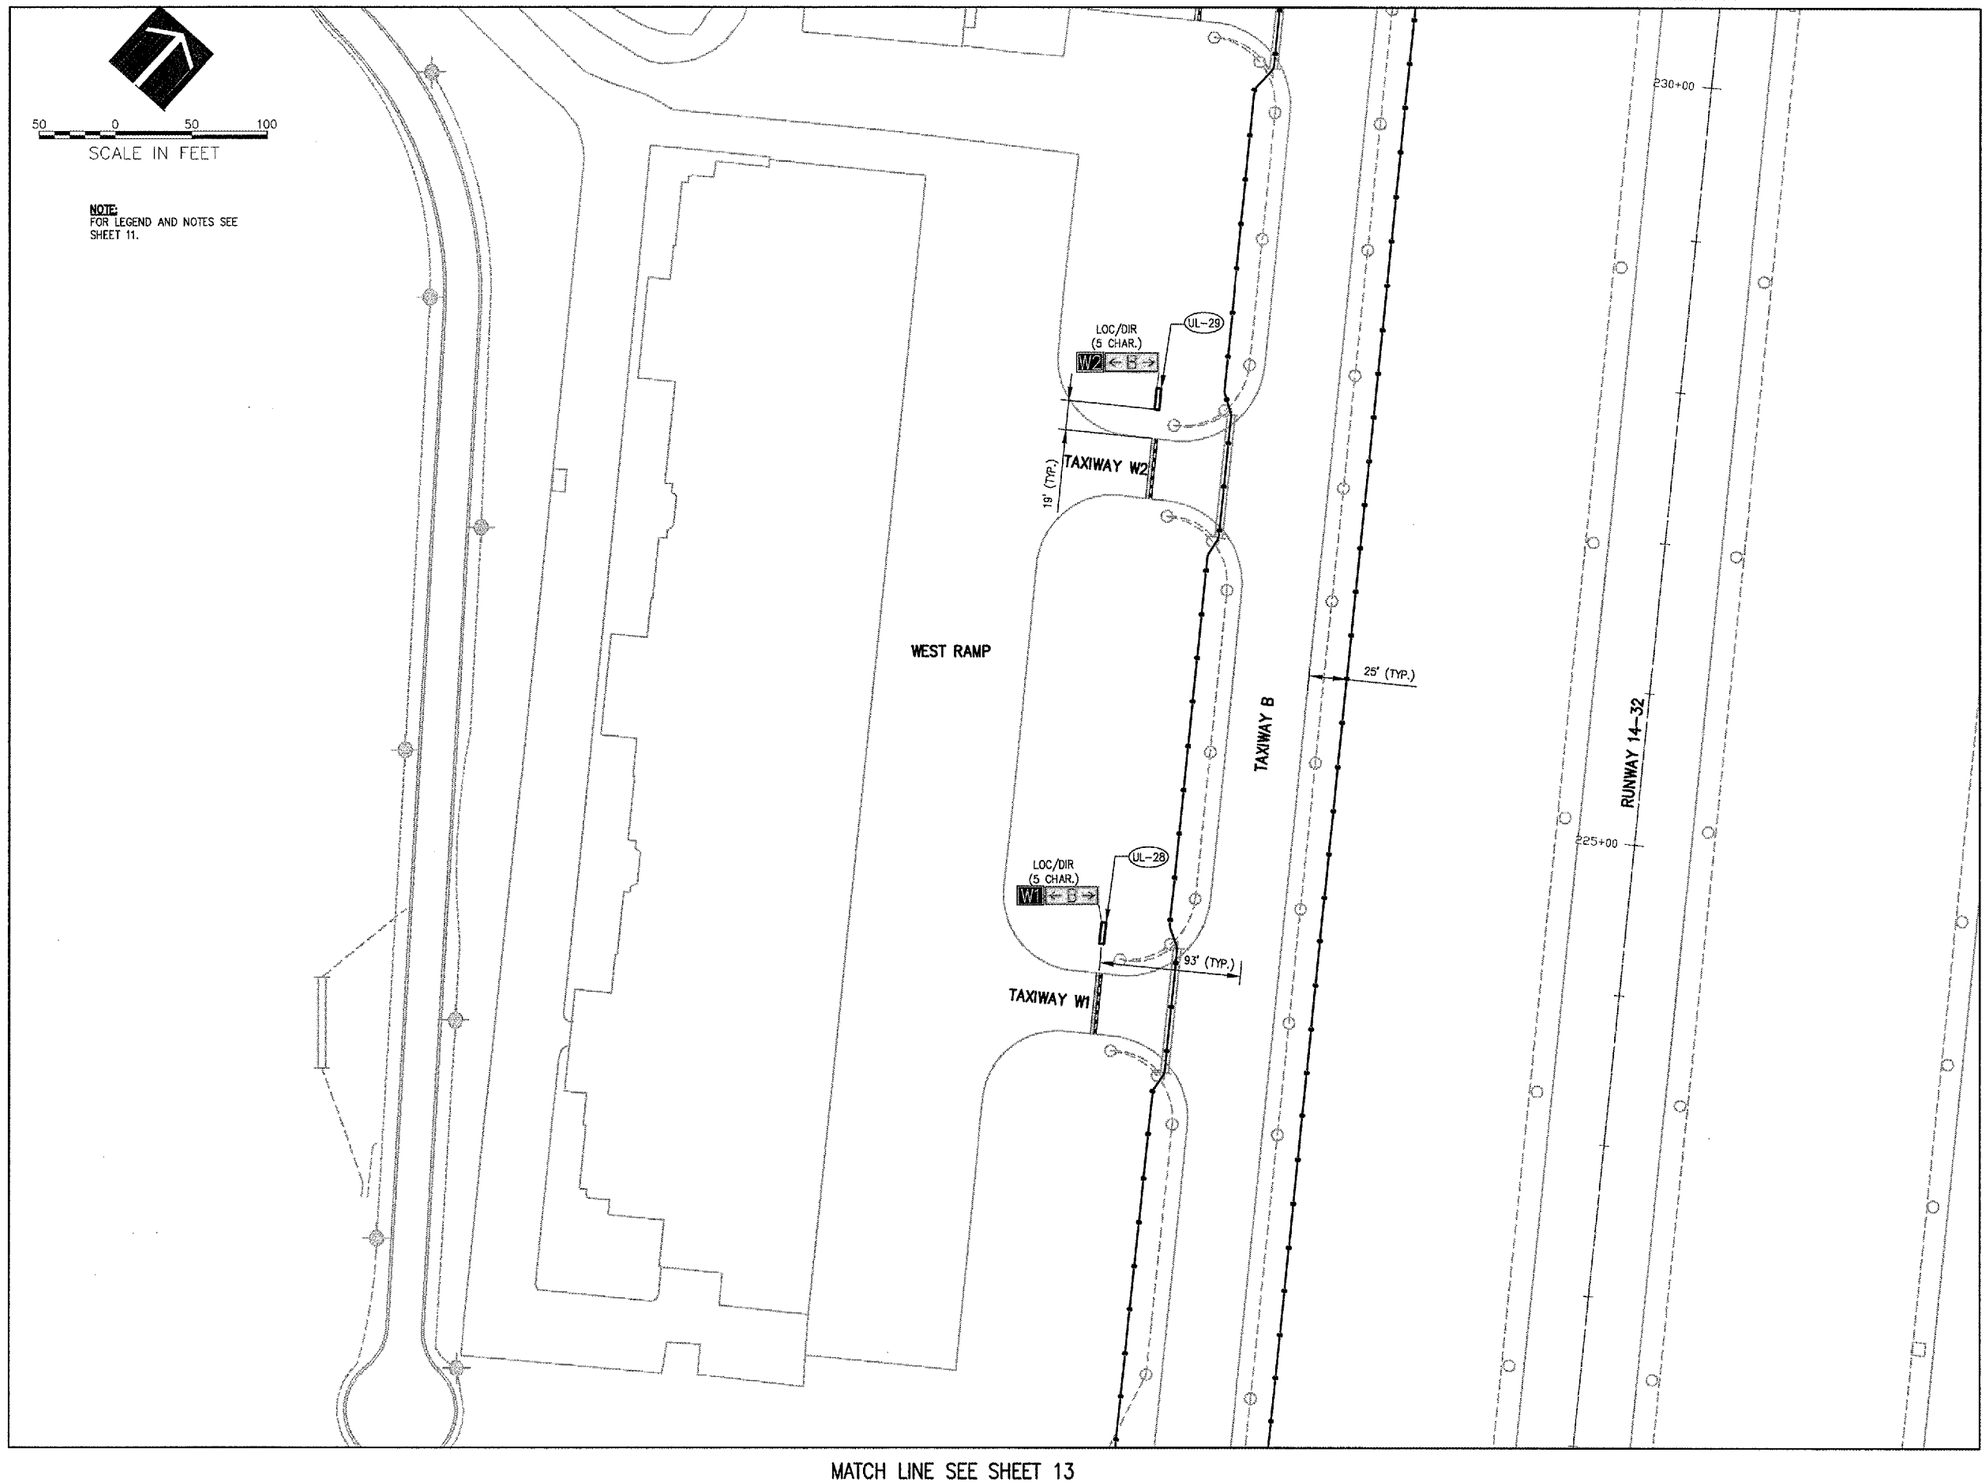


WA057

HANSON

HANSON PROFESSIONAL SERVICES INC.

815 Commerce Drive, Suite 200
Oak Brook, Illinois 60523
Telephone: 630.990.3800
Fax: 630.990.3801

WAUKEGAN REGIONAL AIRPORT
WAUKEGAN PORT DISTRICT

3580 North McAree Road
Waukegan, Illinois 60087
Telephone: 847.244.0066
Fax: 847.244.3813

AIRFIELD SIGNAGE IMPROVEMENTS

AIP PROJECT NO. 3-17-0105-B35
IDA PROJECT NO. UGN-3650

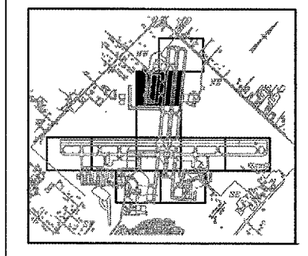

| No. | Drawing Issue Description | Date | By |
|---|---|---|---|

Date

NOVEMBER 10, 2006

Sheet Title

# SIGNAGE PLAN

831-06A8004
Project Number

| | |
|---|---|
| LDH | 04/19/06 |
| Layout By | Date |
| LDH | 04/19/06 |
| Designed By | Date |
| RMH | 11/10/06 |
| Reviewed By | Date |
| LDH | --- |
| Drawn By | |

12

Sheet No.

I:\06JOBS\00831\06A8004\DRAWINGS\SHEETS\12-SIGN PLAN.DWG NOV 13, 2006 2:47PM LDH