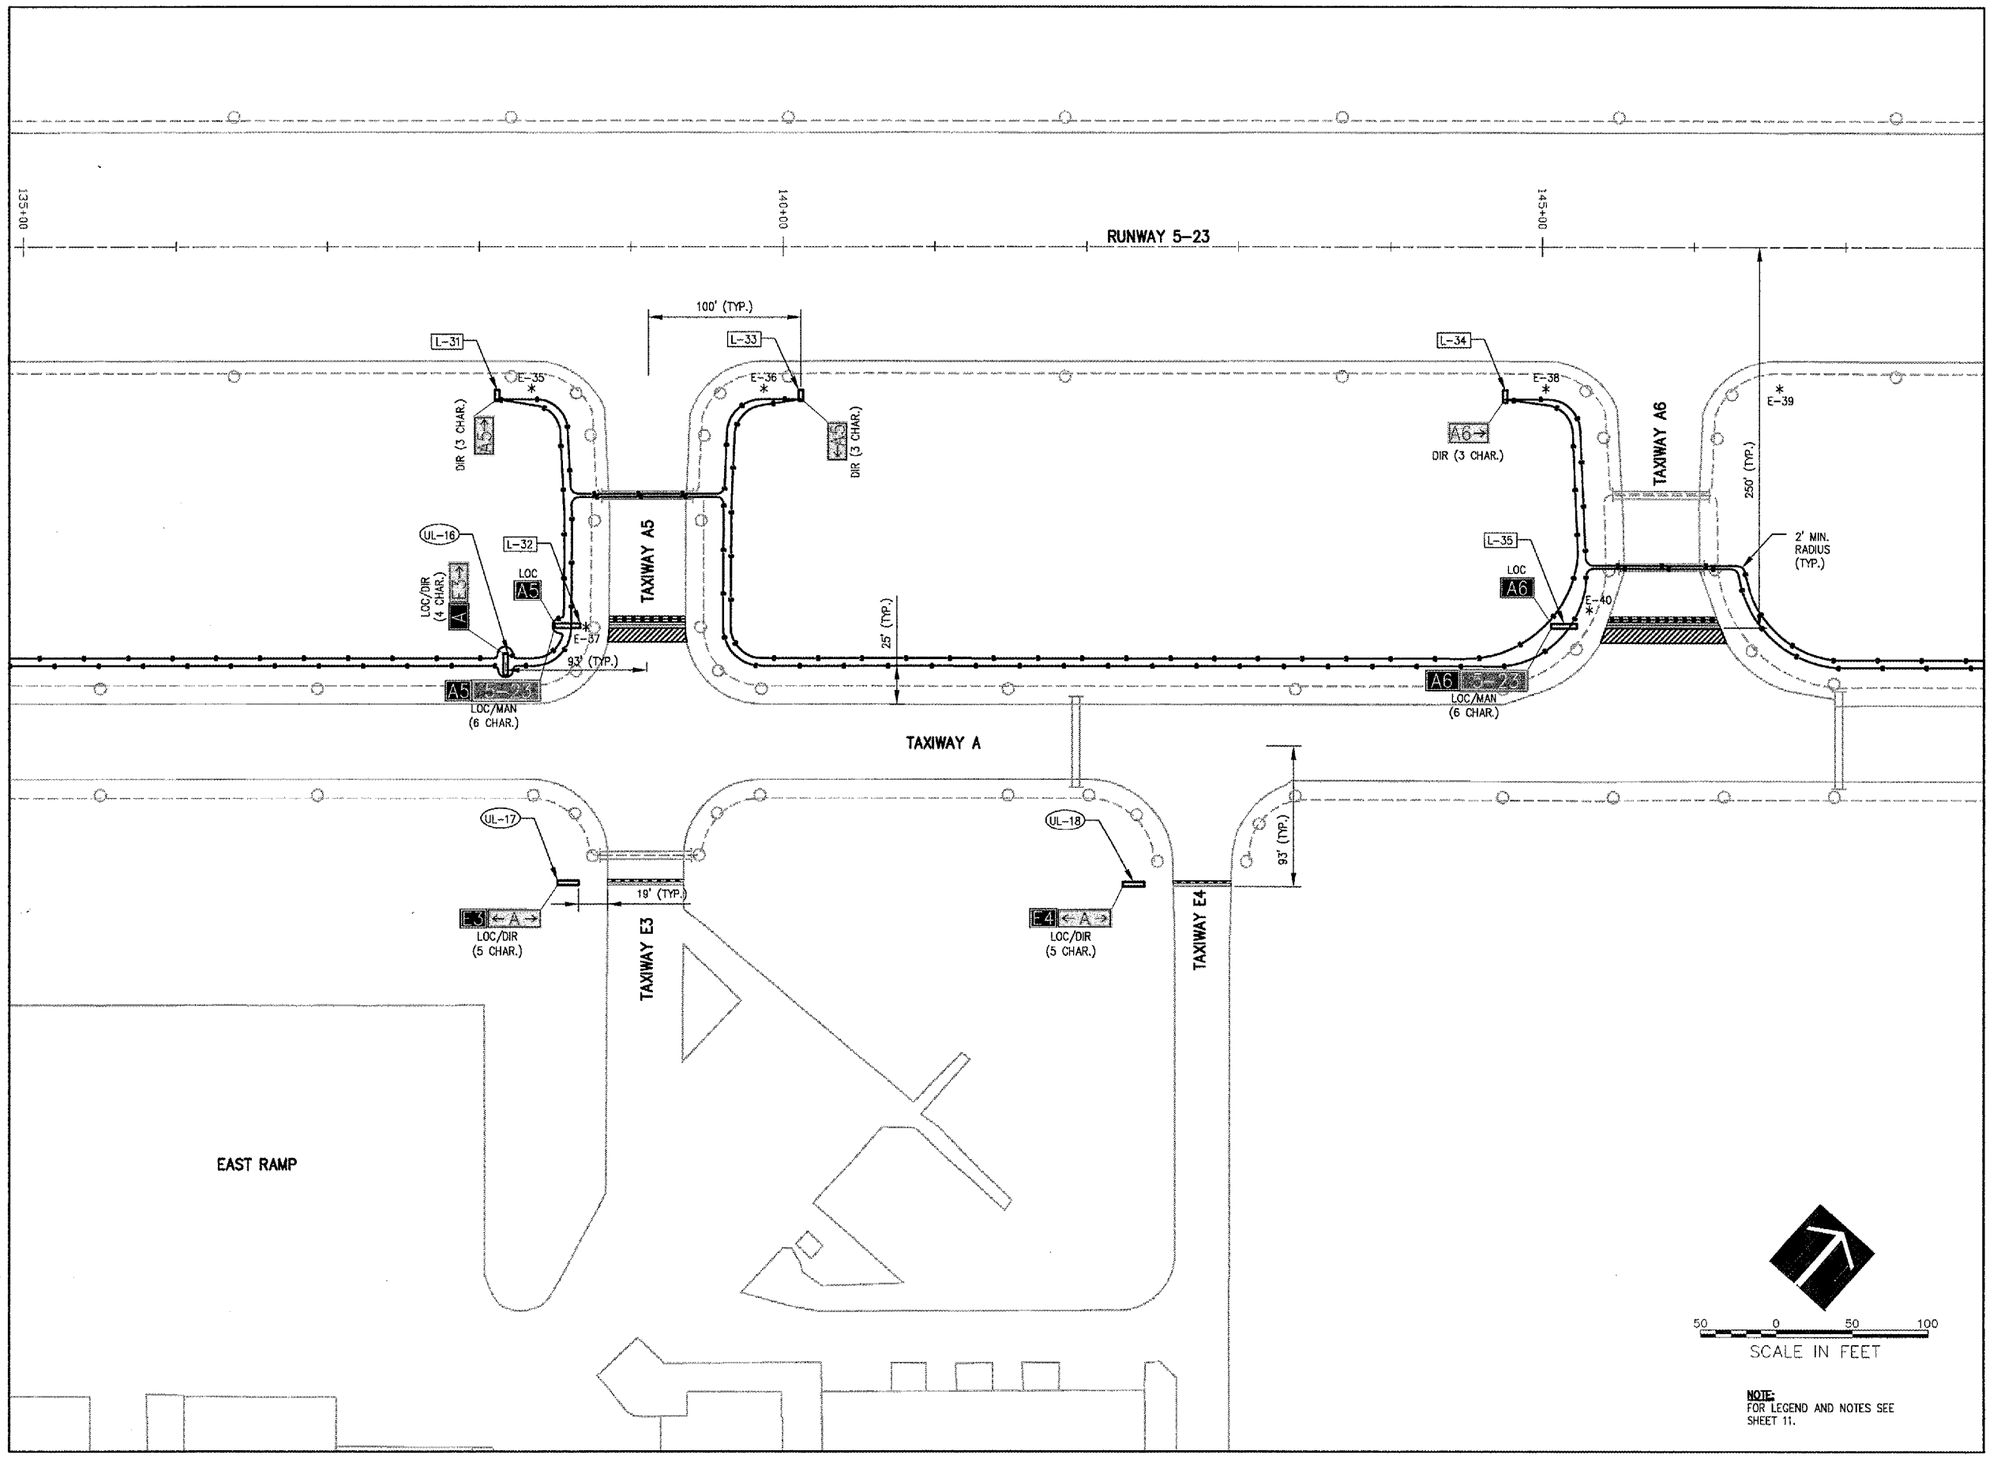

NOTE:
FOR LEGEND AND NOTES SEE SHEET 11.

WA057

HANSON

HANSON PROFESSIONAL SERVICES INC.

815 Commerce Drive, Suite 200
Oak Brook, Illinois 60523
Telephone: 630.990.3800
Fax: 630.990.3801

WAUKEGAN REGIONAL AIRPORT
WAUKEGAN PORT DISTRICT

3580 North McAree Road
Waukegan, Illinois 60087
Telephone: 847.244.0066
Fax: 847.244.3813

AIRFIELD SIGNAGE IMPROVEMENTS

AIP PROJECT NO. 3-17-0105-B35
IDA PROJECT NO. UGN-3650

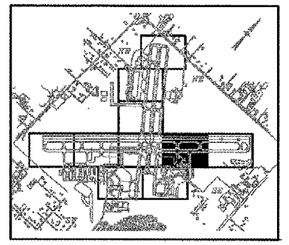

No.	Drawing Issue Description	Date	By

Date

NOVEMBER 10, 2006

Sheet Title

SIGNAGE AND MARKING PLAN

831-06A8004	Project Number
LDH 04/19/06	Layout By / Date
LDH 04/19/06	Designed By / Date
RMH 11/10/06	Reviewed By / Date
LDH ---- / ----	Drawn By

17 Sheet No.

I:\JOBS\10037\06A8004\DRAWINGS\SHEETS\17-SIGN PLAN.DWG NOV 13, 2006 2:48PM LDH