LOCATION #5
FAP 332 (US 51)
JACKSON COUNTY
TYPICAL SECTION

NOT TO SCALE

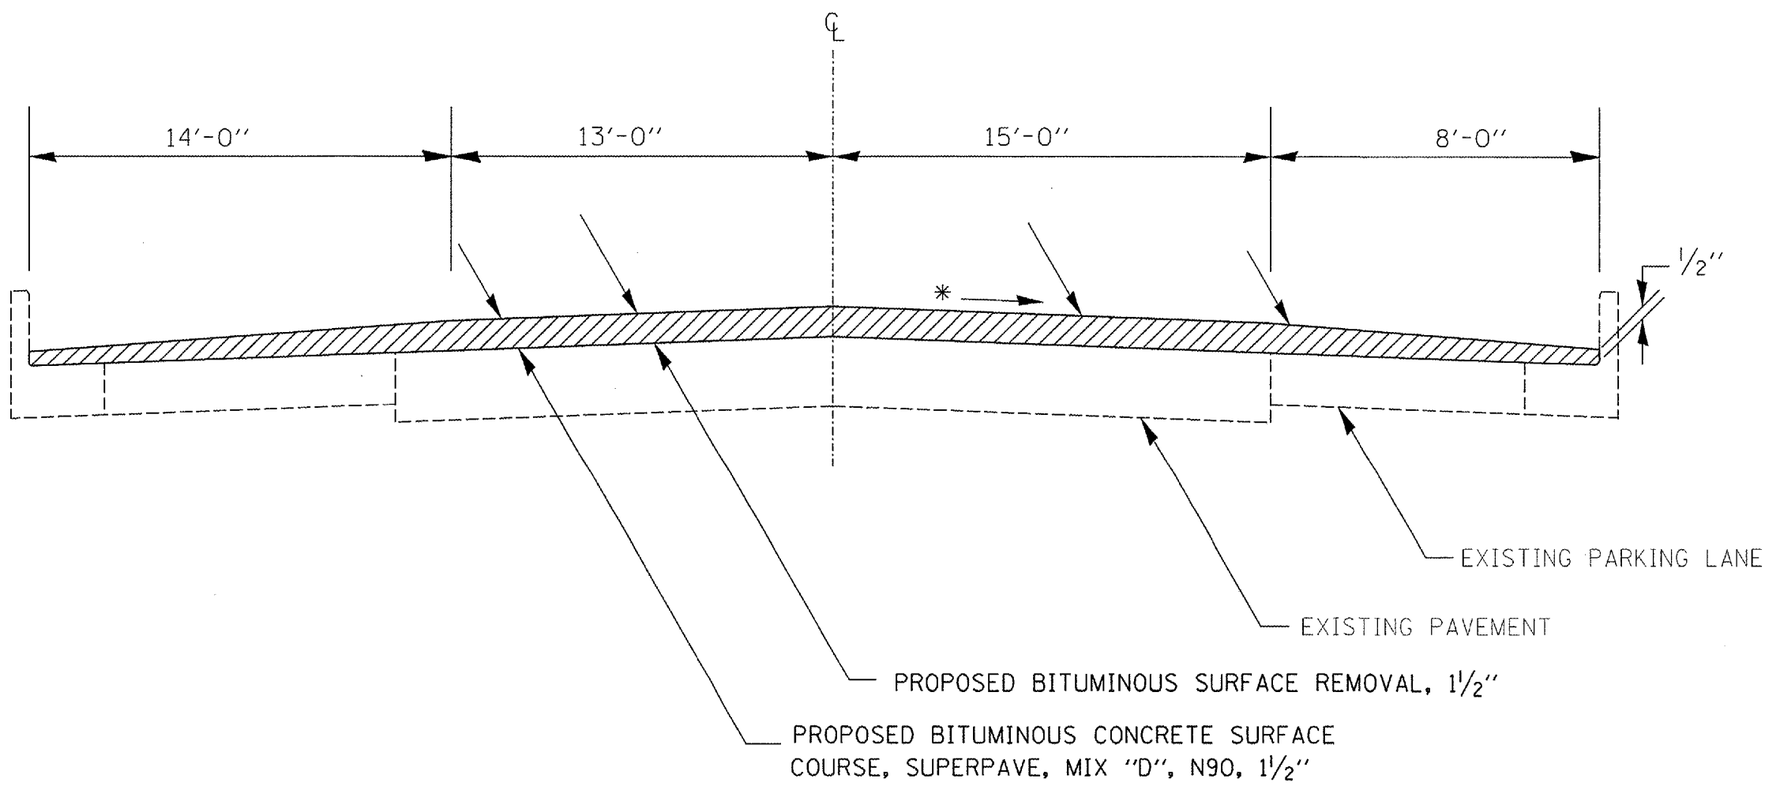

TO BE USED:

STA. 68+89 TO STA. 71+88

* MATCH EXISTING SLOPE RT & LT