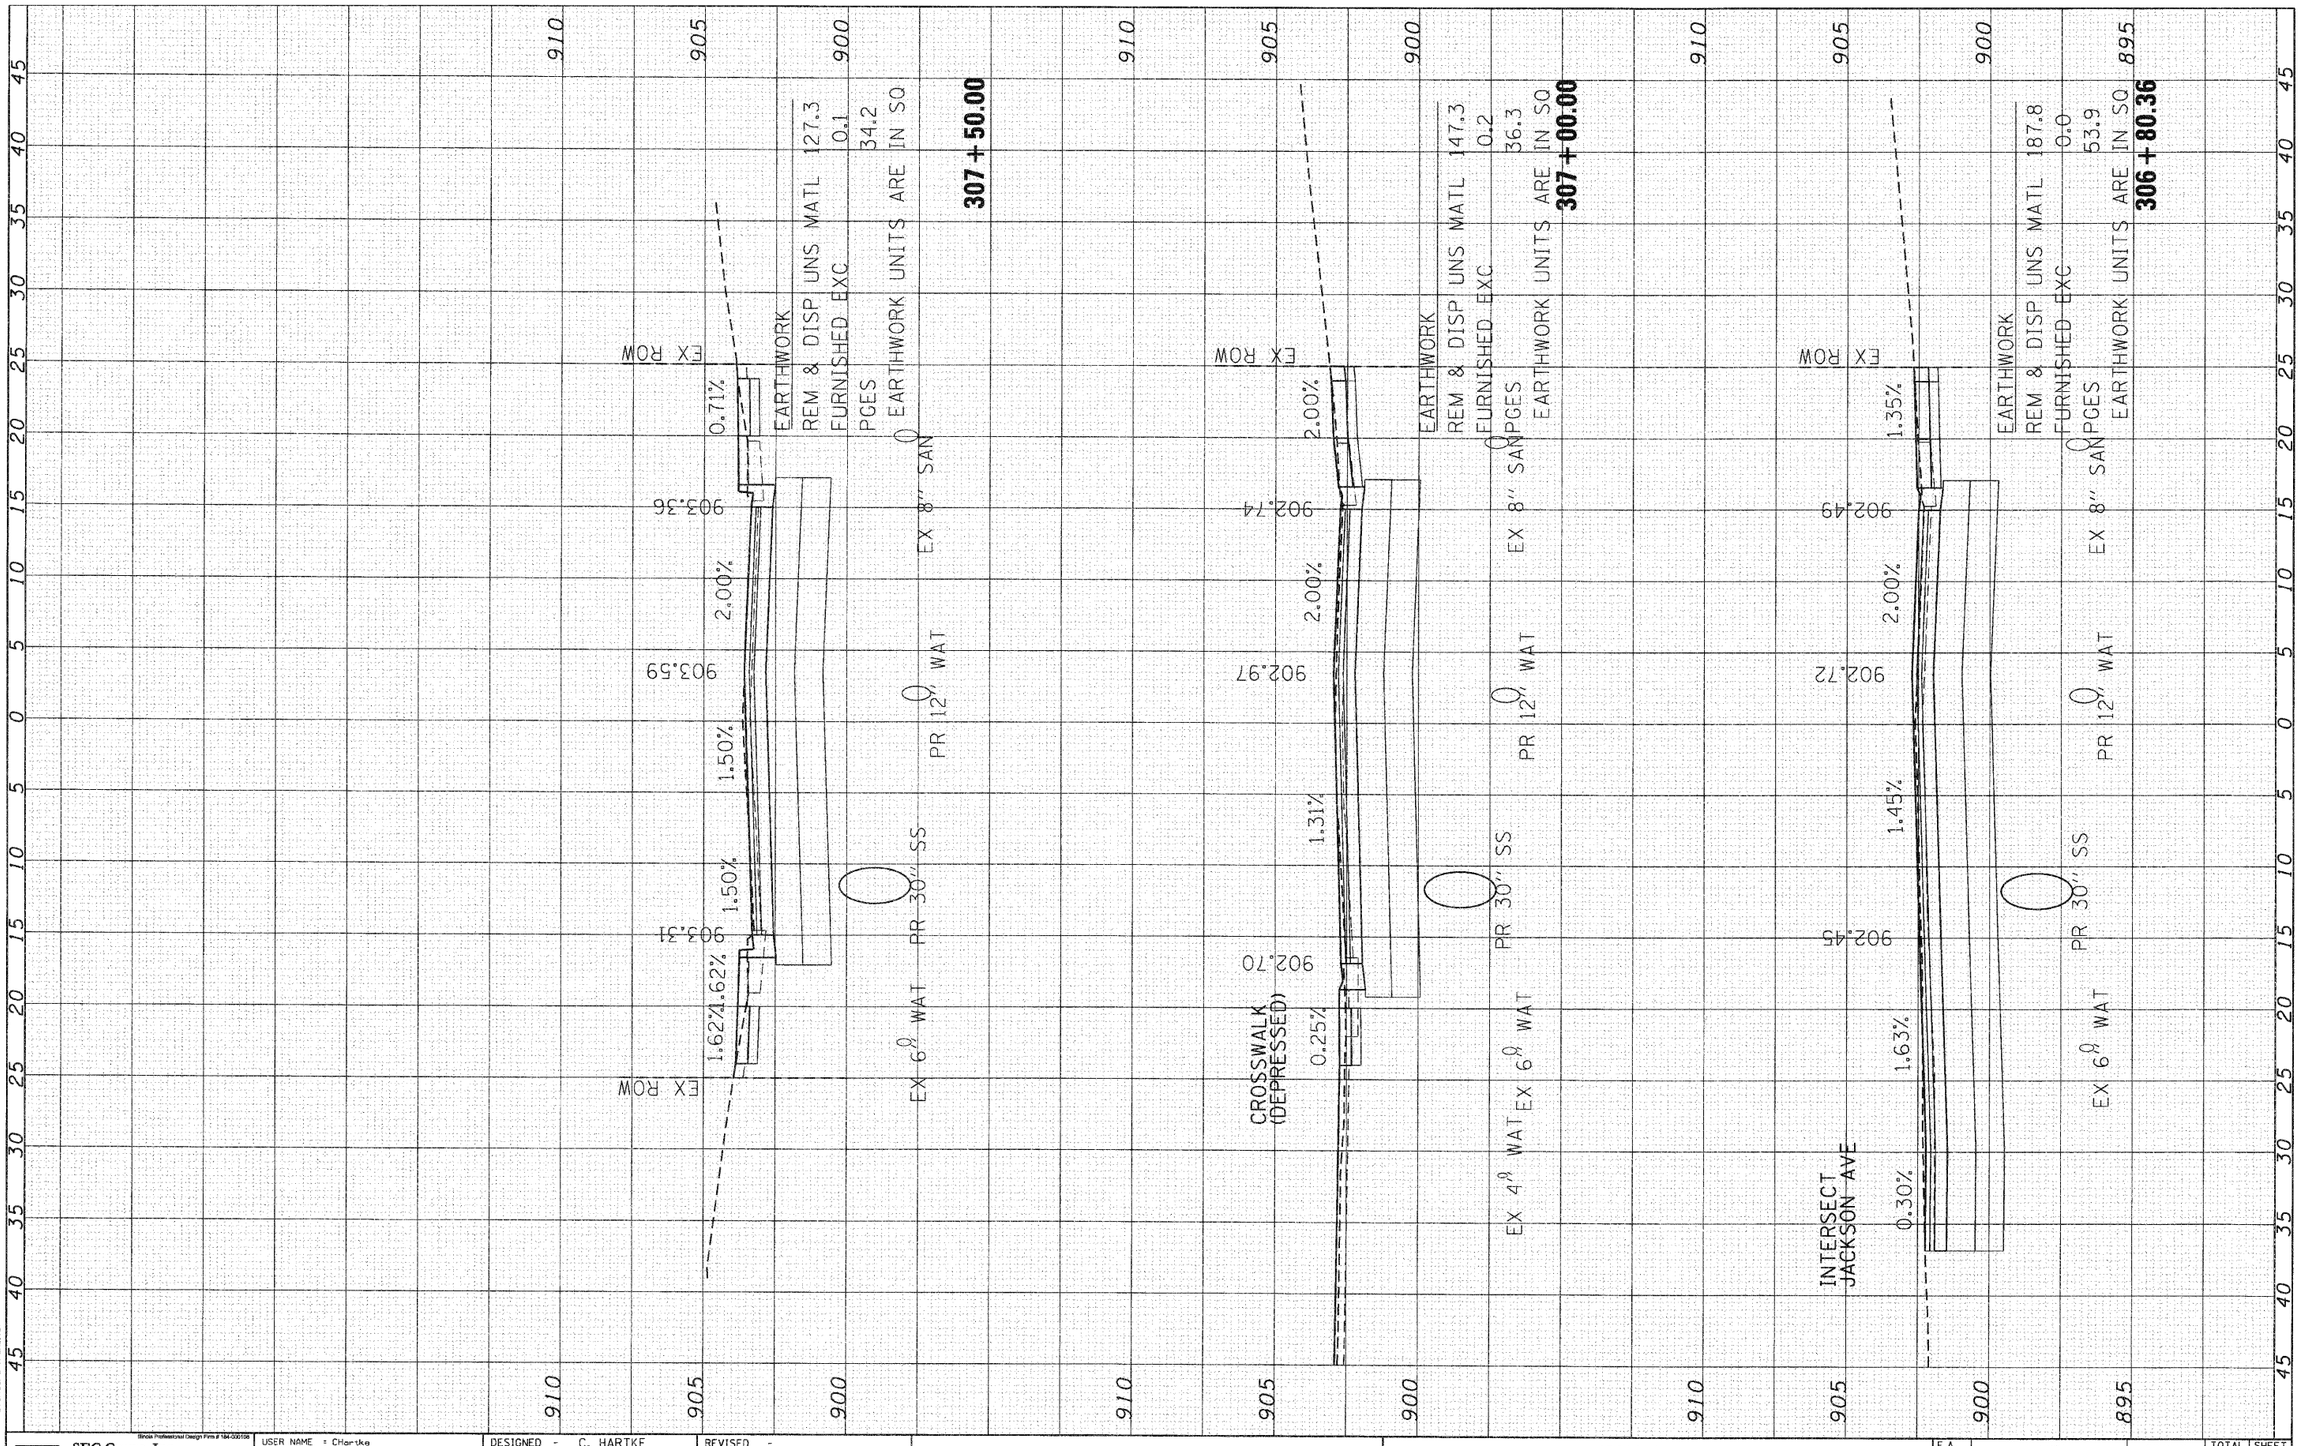

FINAL SURVEY	SURVEYED	BY	DATE
	PLOTTED		
NOTE BOOK	TEMPLATE		
	AREAS		
NO.	AREAS CHECKED		

ORIGINAL SURVEY	SURVEYED	BY	DATE
	PLOTTED		
NOTE BOOK	TEMPLATE		
	AREAS		
NO.	AREAS CHECKED		

COMPANY NAME: SEC GROUP, INC.
PROJECT CONTACT: A. JAIN
CREATED: VILLAGE OF CARPENTERSVILLE
DATE PLOTTED: 11/2/2010 10:51:40 PM
FILE NAME: 080126-XSEC-MONROEJON
PLOT DRIVER: pdf.pltr
PEN TABLE: standard-trans.tbl

Illinois Professional Design Firm # 184-000598

SEC Group, Inc.
An HR Green Company
420 N. Front Street,
McHenry, IL 60050-2150
t. 815.385.1778 f. 815.385.1781
www.secgroupinc.com
-McHenry, IL -Yorkville, IL -New Lenox, IL -Chicago, IL

USER NAME = CHartke	DESIGNED - C. HARTKE	REVISED -	
	DRAWN - R. BEST	REVISED -	
PLOT SCALE = 1" = 5'	CHECKED - T. HAMILTON	REVISED -	
PLOT DATE = 11/2/2010	DATE - 10/25/10	REVISED -	

VILLAGE OF CARPENTERSVILLE

CROSS SECTIONS
MONROE AVENUE

SCALE: 1" = 5' | SHEET NO. 10 OF 24 SHEETS | STA. 306+80.36 TO STA. 307+50.00

F.A. RTE.	SECTION	COUNTY	TOTAL SHEETS	SHEET NO.
*	06-00074-00-FP	KANE	211	170
*FAU 2414, FAU 1280, FAP 343		CONTRACT NO. 63504		
FED. ROAD DIST. NO.	ILLINOIS	FED. AID PROJECT 63504		