ORIGINAL SURVEY		BY	DATE
	SURVEYED		
	PLOTTED		
ROUTE 1057	TEMPLATE		
	AREAS		
NO.	AREAS CHECKED		

FINAL SURVEY		BY	DATE
	SURVEYED		
	PLOTTED		
ROUTE 1057	TEMPLATE		
	AREAS		
NO.	AREAS CHECKED		

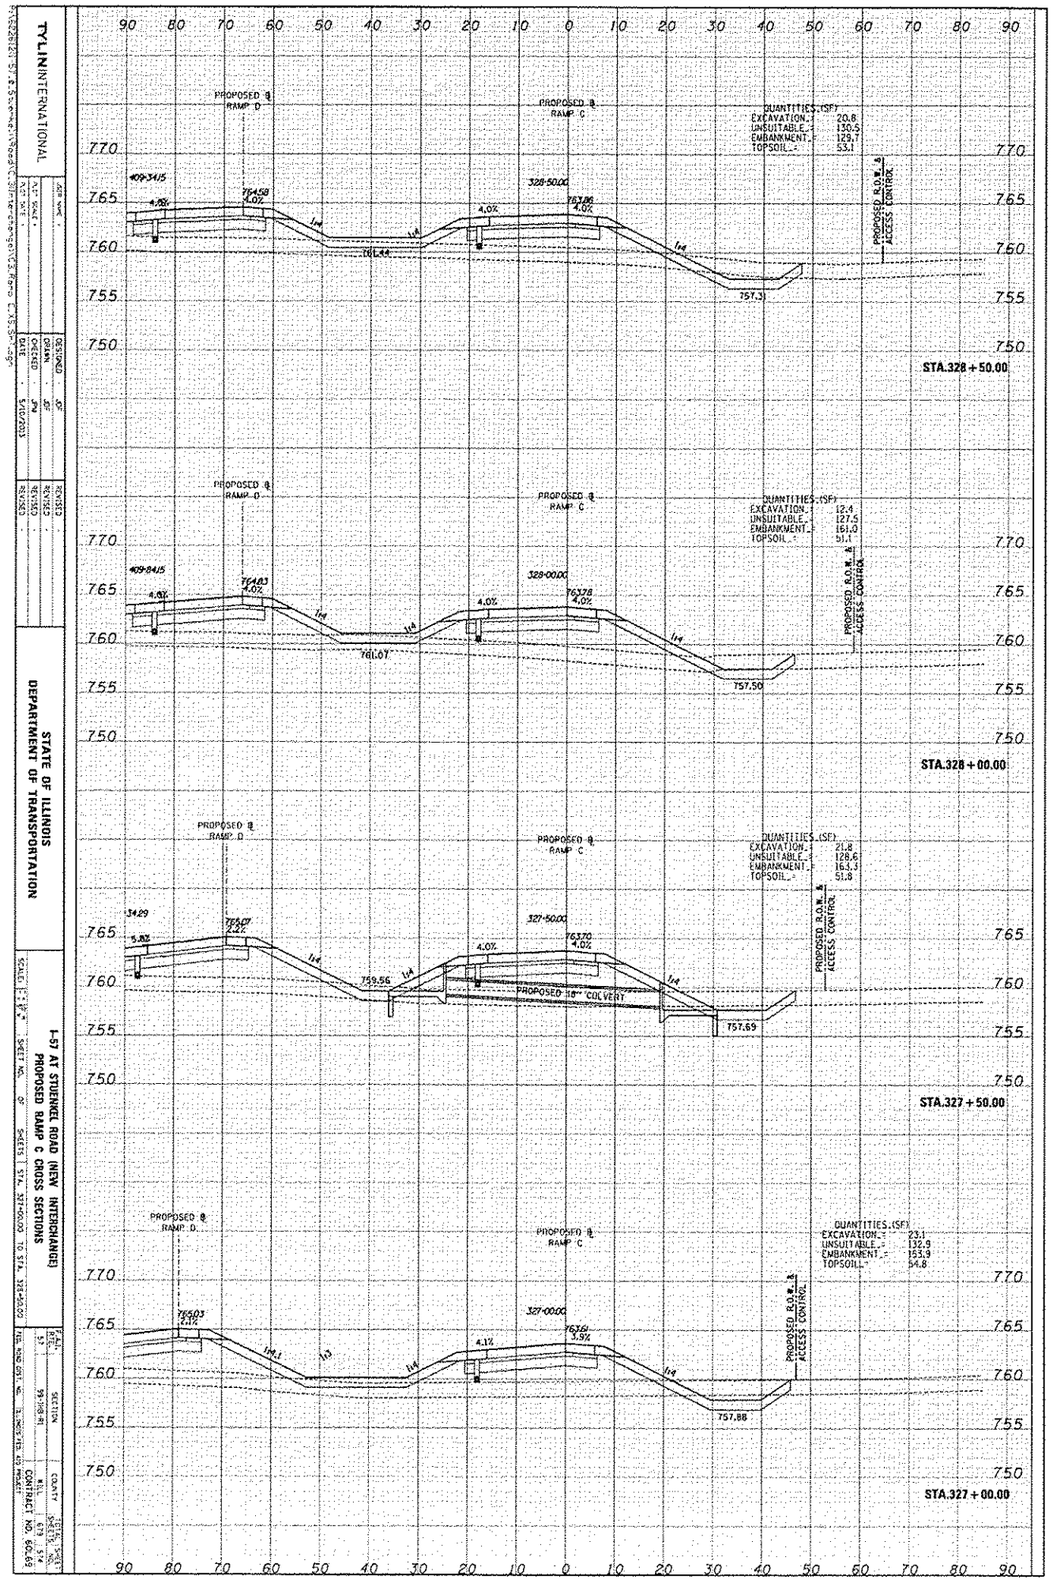

TYLIN INTERNATIONAL

JOB NO.	
AS-BUILT SCALE	
AS-BUILT DATE	
DESIGNED	JSF
DRAWN	
CHECKED	JPM
DATE	5/10/2013
REVISED	
REVISED	
REVISED	

STATE OF ILLINOIS
DEPARTMENT OF TRANSPORTATION

I-57 AT STUENKEL ROAD (NEW INTERCHANGE)
PROPOSED RAMP C CROSS SECTIONS

SCALE: 1" = 10'	SHEET NO. 9 OF SHEETS	STA. 327+00.00 TO STA. 328+50.00

