PART OF THE NW 1/4 OF SECTION 34, T3N, R8W, OF THE 3RD PM, MADISON COUNTY, ILLINOIS

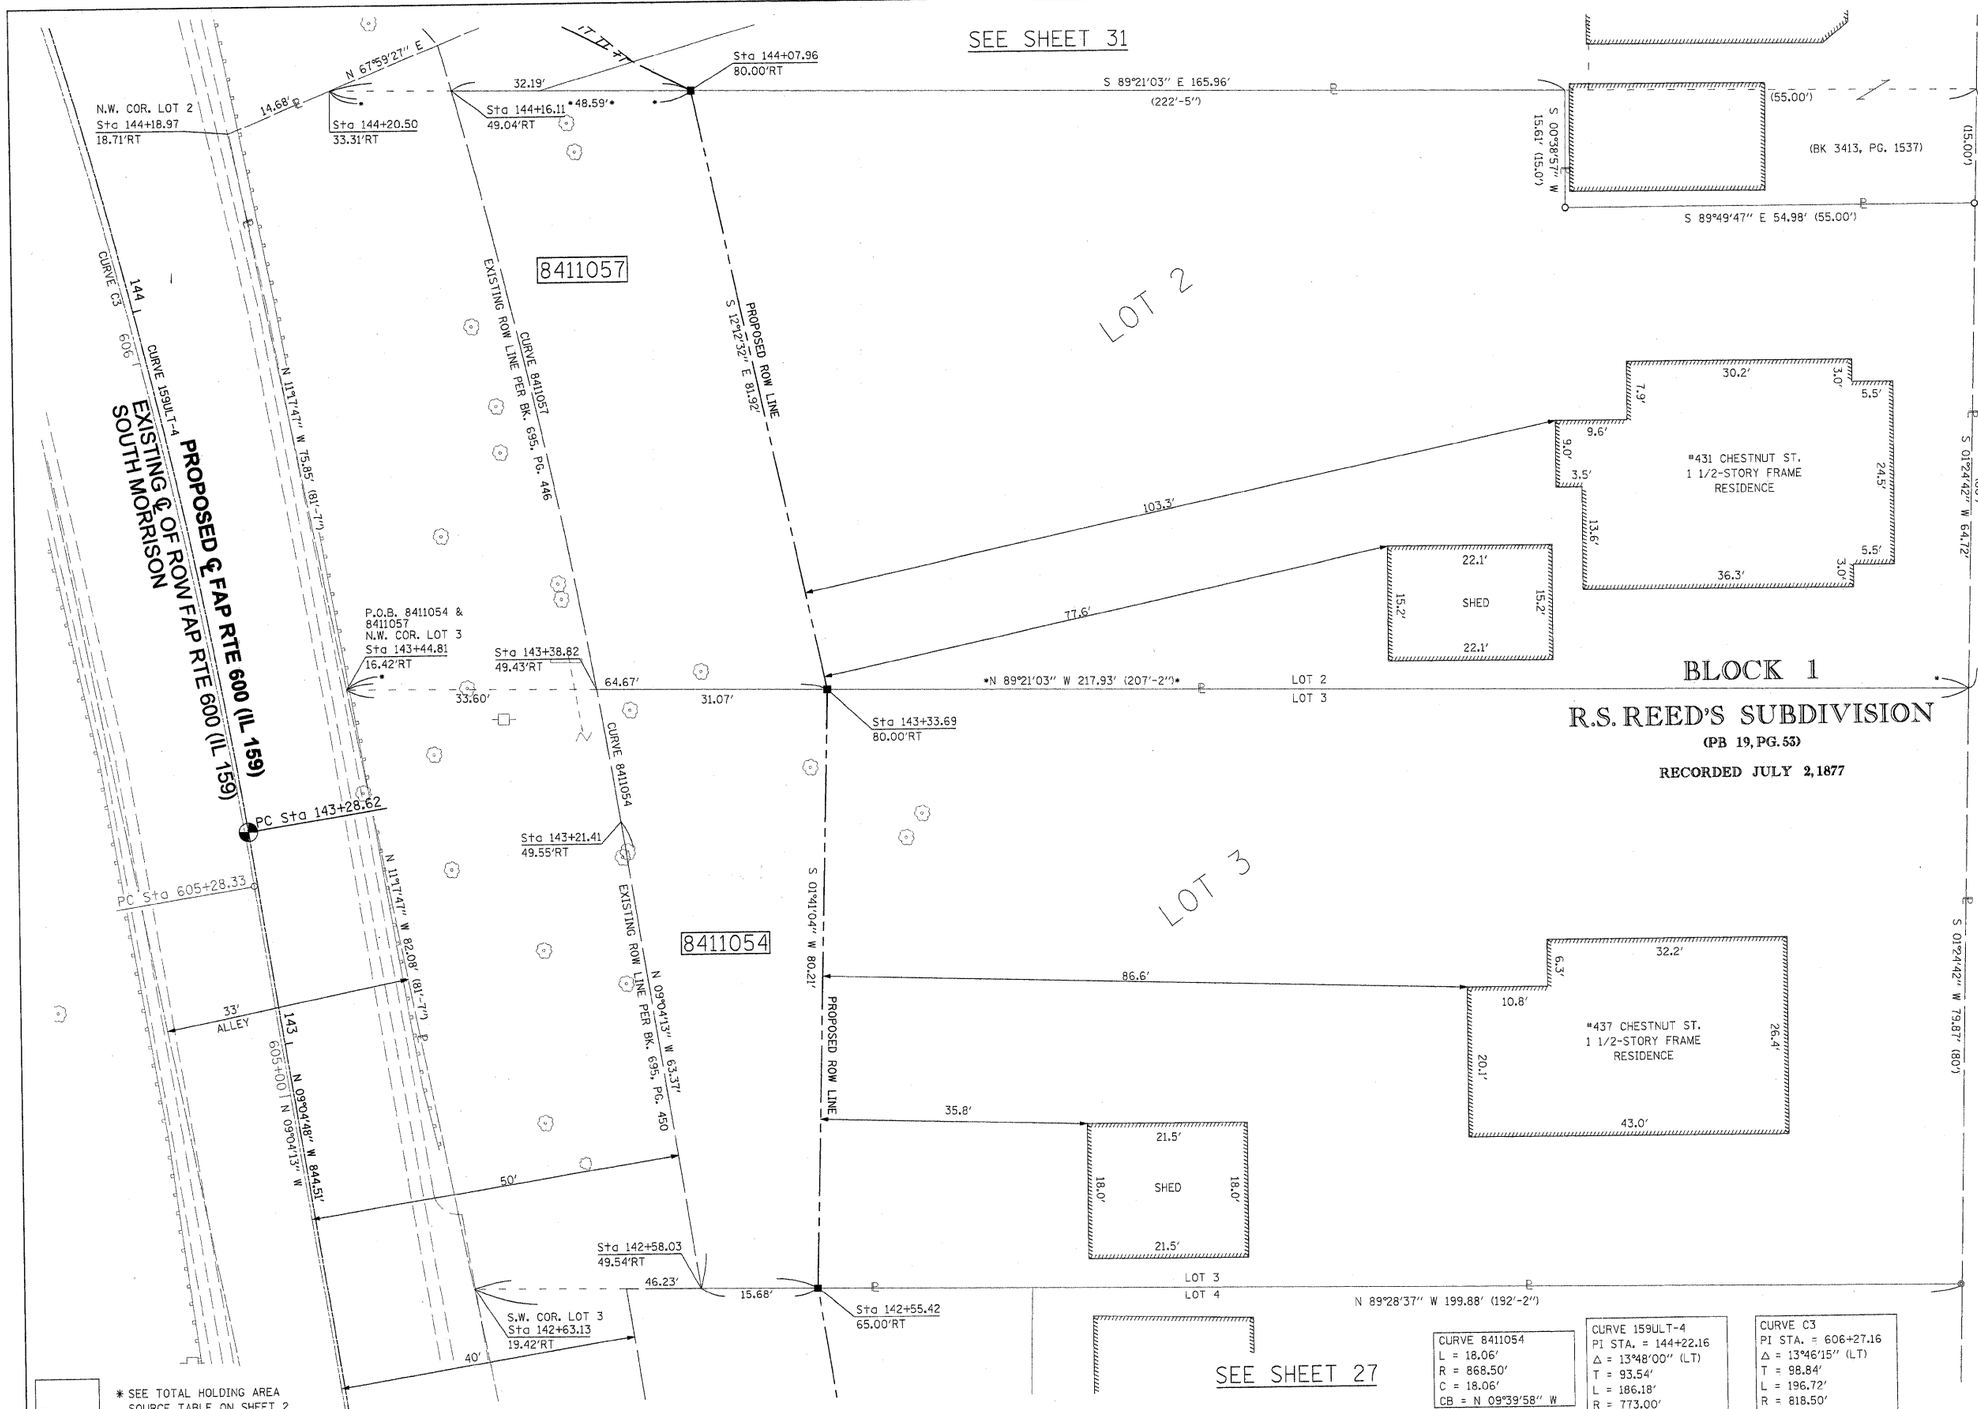

SPACE RESERVED FOR RECORDING OFFICER

SEE BASIS OF COORDINATES AND BEARINGS STATEMENT ON SHEET 2

COORDINATE TABLE

STATION	OFFSET	NORTH	EAST
142+58.03	49.54' RT	728,291.7144	349,287.6452
142+55.42	65.00' RT	728,291.5712	349,303.3281
143+33.69	80.00' RT	728,371.7494	349,305.6860
143+38.82	49.43' RT	728,372.1013	349,274.6217
143+21.41	49.55' RT	728,354.2933	349,277.6548
144+07.96	80.00' RT	728,451.8186	349,288.3615
144+16.11	49.04' RT	728,452.1833	349,256.1718
134+84.11	PT	727,519.6675	349,360.8661
143+28.62	PC	728,353.5933	349,227.5911

SEE SHEET 46 FOR CONTROL POINTS WITH CROSSTIES
(a) - SET DRILL HOLE WITH MAG NAIL
(b) - SET MAG NAIL OR LANDSCAPE NAIL

STATE OF ILLINOIS)
) SS
COUNTY OF MONTGOMERY)

I, TONY HARD, AN ILLINOIS PROFESSIONAL LAND SURVEYOR, STATE THAT I HAVE SURVEYED THE PLAT OF HIGHWAY SHOWN HEREON AND THAT THIS PROFESSIONAL SERVICE CONFORMS TO THE CURRENT ILLINOIS MINIMUM STANDARDS FOR A BOUNDARY SURVEY FOR THE PROPOSED PARCEL(S) TO BE ACQUIRED BY THE STATE OF ILLINOIS, DEPARTMENT OF TRANSPORTATION, SHOWN HEREON.

DATED October 5, 2009

TONY HARD, PLS NO. 2953

TONY HARD 2953 PROFESSIONAL LAND SURVEYOR STATE OF ILLINOIS HILLSBORO, ILLINOIS

(License Expires: 11/30/10)

McDonough-Whitlow, P.C.
Consulting Engineers & Land Surveyors
138 East Wood Street
Hillsboro, IL 62049
Phone: 217.532.9233
Fax: 217.532.6300
PROFESSIONAL DESIGN No. 184-002754

ILLINOIS DEPARTMENT OF TRANSPORTATION
PLAT OF HIGHWAYS
FAP ROUTE 600 (IL 159)
SECTION 60-(30,31,128)-1
MADISON COUNTY
JOB NO. R-98-011-04
STATION 142+50 TO STATION 144+25

10' 0 10' 20'
SCALE: 1" = 10'

ILLINOIS DEPARTMENT OF TRANSPORTATION
DIVISION OF HIGHWAYS/REGION 5/DISTRICT 8
1102 EASTPORT PLAZA DRIVE
COLLINSVILLE, ILLINOIS 62234-6198

F.A.P. RTE.	SECTION	COUNTY	TOTAL SHEETS	SHEET NO.
600	60-(30,31,128)-1	MADISON	349	210
		CONTRACT NO. 76830		
FED. ROAD DIST. NO.	ILLINOIS	FED. AID PROJECT		

PARCEL NO.	OWNER	TOTAL HOLDING	GROSS		FEE SIMPLE ACQUISITION PREVIOUSLY DEDICATED AND/OR USED		NET		REMAINDER	EASEMENTS PE = PERMANENT TE = TEMPORARY		EASEMENT PURPOSE	PERMANENT TAX NUMBER	PROPERTY ACQUIRED BY
		ACRES	ACRES	SQ. FT.	ACRES	SQ. FT.	ACRES	SQ. FT.	ACRES	ACRES	SQ. FT.			
8411054	SUE BADGER TITLE REPORT NO. MA-3563.0	0.3841 1	0.1022	4,450	0.0593	2,582	0.0429	1,868	0.2819				13-2-21-34-09-102-007	
8411057	RAYMOND BOZADA TITLE REPORT NO. MA-3564.0	0.3956 1	0.1164	5,070	0.0596	2,597	0.0568	2,473	0.2792				13-2-21-34-09-102-008	

* SEE TOTAL HOLDING AREA SOURCE TABLE ON SHEET 2

CURVE 8411054
L = 18.06'
R = 868.50'
C = 18.06'
CB = N 09°39'58" W

CURVE 8411057
L = 82.21'
R = 868.50'
C = 82.18'
CB = N 12°58'26" W

CURVE 159ULT-4
PI STA. = 144+22.16
Δ = 13°48'00" (LT)
T = 93.54'
L = 186.18'
R = 773.00'
C = 185.73'
CB = N 15°58'48" W
PC STA. = 143+28.62
PT STA. = 145+14.80

CURVE C3
PI STA. = 606+27.16
Δ = 13°46'15" (LT)
T = 98.84'
L = 196.72'
R = 818.50'
C = 196.25'
CB = N 15°57'21" W
PC STA. = 605+28.33
PT STA. 607+25.05

COMPLETION DATE OF FIELD WORK PERFORMED	
LAND SURVEY: 10-11-05	ROW STAKING: 09-17-09