PART OF THE S 1/2 OF SECTION 7, T2N, R9W OF THE 3RD PM, ST. CLAIR COUNTY, ILLINOIS

PARCEL NO.	OWNER	TOTAL HOLDING ACRES	FEE SIMPLE ACRES	ACQUISITION SQ. FT.	REMAINDER ACRES	PERMANENT TAX NUMBER	PROPERTY ACQUIRED BY
8816120**	ST. CLAIR COUNTY AS TRUSTEE TITLE REPOT NO. SC-3447.0	1 0.0450	0.0450	1,962	0.00	02-07-0-316-002	BK 4049 PG 1613-1615 A01850605
8818121**	ST. CLAIR COUNTY AS TRUSTEE TITLE REPORT NO. SC-3446.0	1 0.0417	0.0417	1,815	0.00	02-07-0-316-003	BK 4047 PG 1991-1993 A01849809
8818122**	ST. CLAIR COUNTY AS TRUSTEE TITLE REPORT NO. SC-3445	1 0.0450	0.0450	1,959	0.00	02-07-0-316-004	BK 4047 PG 2000-2002 A01849812
8818125**	BI-STATE TRUCK REPAIR INC. TITLE REPORT NO. SC-3442.0	1 0.0729	0.0729	3,174	0.00	02-07-0-316-007	BK 3997 PG 1501-1503 A01827858
8818126**	BI-STATE TRUCK REPAIR, INC. TITLE REPORT NO. SC-3434.0, SC-3435.0, SC-3436.0, SC-3437.0, SC-3791.0, SC-3796.0	1 0.2688	0.2688	11,711	0.00	02-07-0-316-012 02-07-0-316-013 02-07-0-316-014 02-07-0-316-015 02-07-0-316-016 02-07-0-316-017 02-07-0-316-018	BK 4025 PG 1683-1686 A01839816

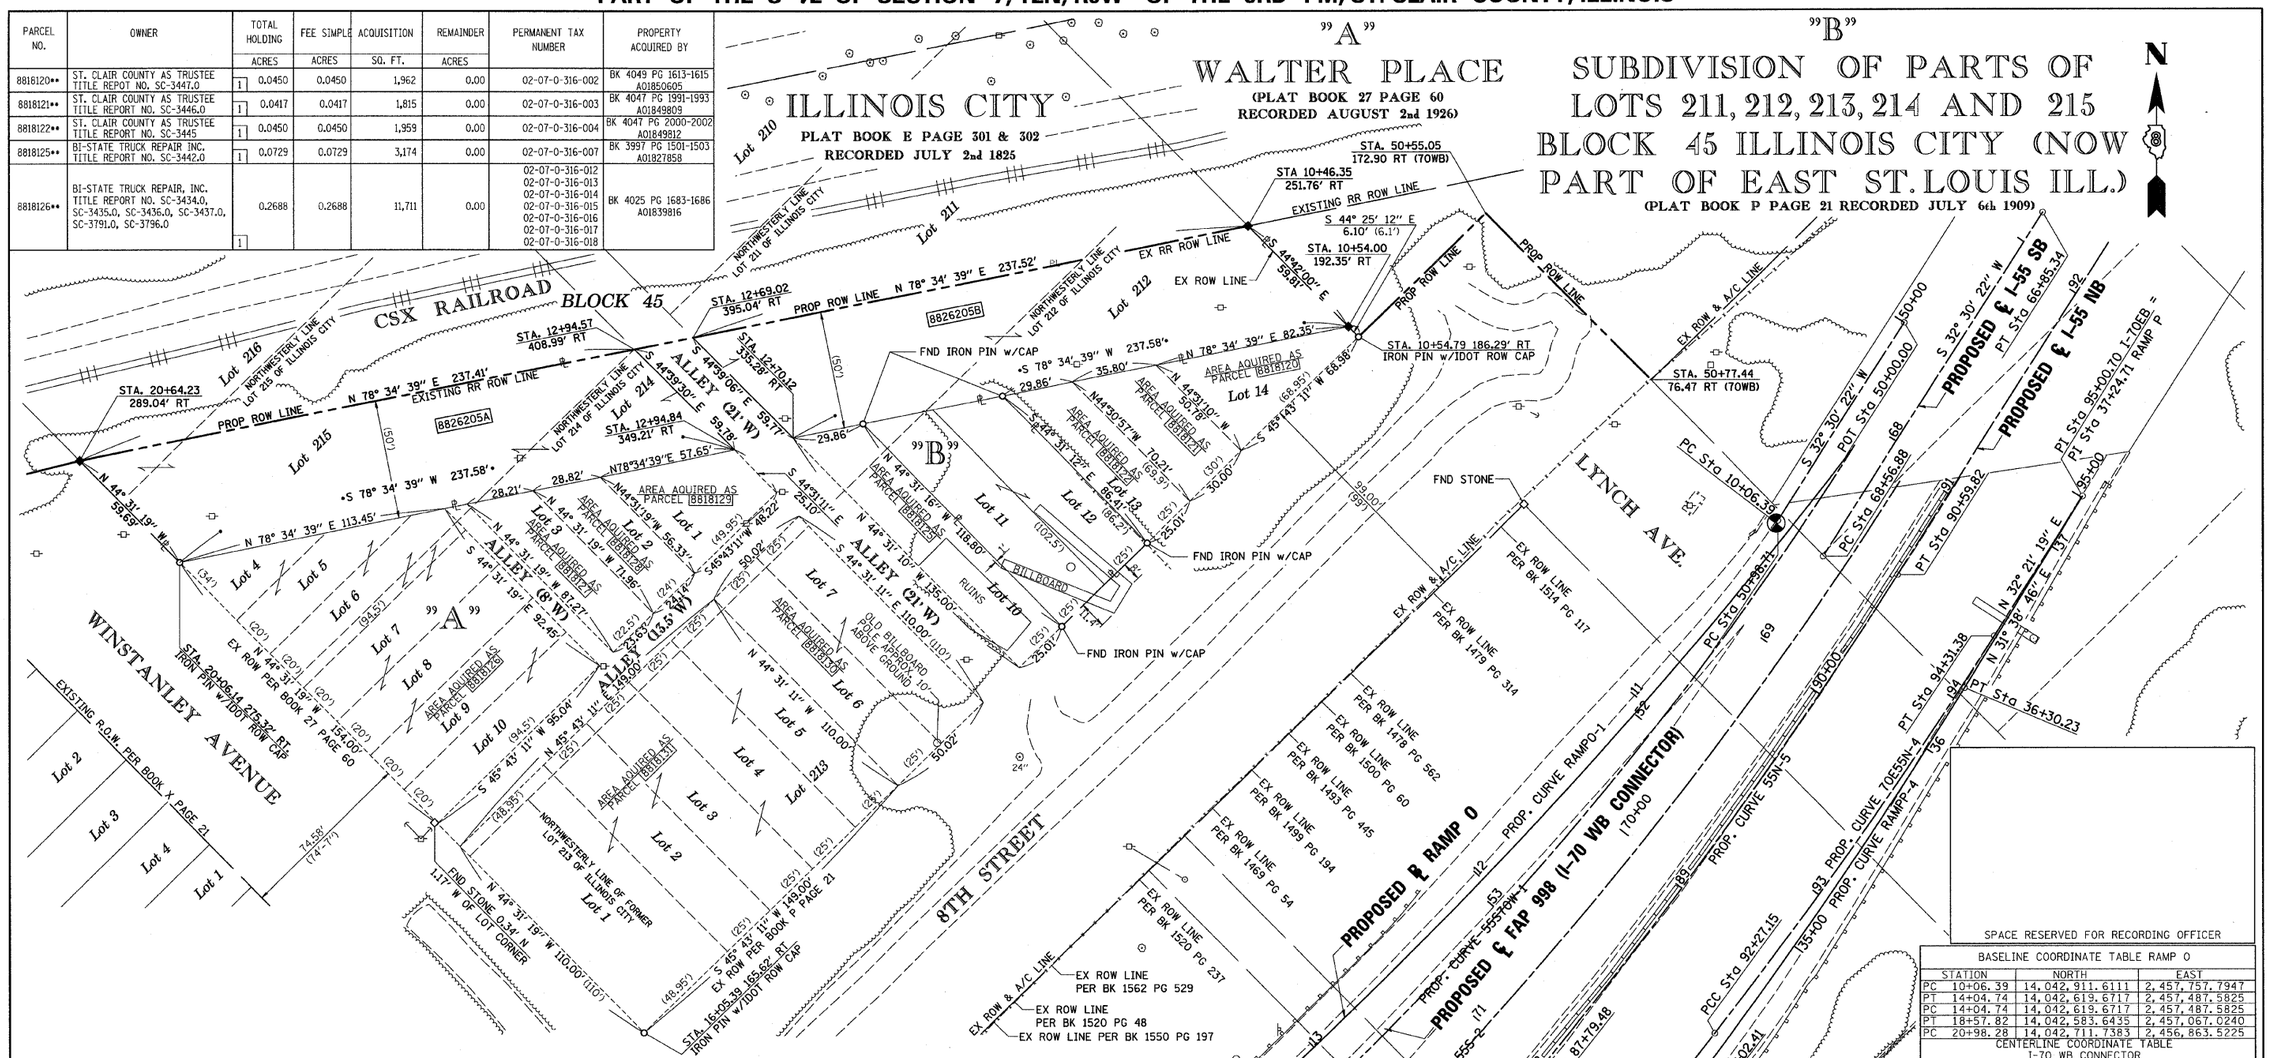

SPACE RESERVED FOR RECORDING OFFICER

BASELINE COORDINATE TABLE RAMP O			
STATION		NORTH	EAST
PC	10+06.39	14,042,911.6111	2,457,757.7947
PT	14+04.74	14,042,619.6717	2,457,487.5825
PC	14+04.74	14,042,619.6717	2,457,487.5825
PT	18+57.82	14,042,583.6435	2,457,067.0240
PC	20+98.28	14,042,711.7383	2,456,863.5225
CENTERLINE COORDINATE TABLE I-70 WB CONNECTOR			
POT	50+00.00	14,042,995.9442	2,457,811.5343
PC	50+98.71	14,042,912.6955	2,457,758.4864
PT	57+58.25	14,042,452.6904	2,457,293.5215

STATION/OFFSETS REFERENCED TO BASELINE RAMP O			
STATION	OFFSET	NORTH	EAST
10+46.35	251.76' RT	14,043,037.2354	2,457,536.4072
10+54.00	192.35' RT	14,042,994.7247	2,457,578.4752
20+64.23	289.04' RT	14,042,938.2134	2,457,046.3118
STATION/OFFSETS REFERENCED TO CENTERLINE I-70 WB CONNECTOR			
STATION	OFFSET	NORTH	EAST
50+55.05	172.90' RT	14,043,042.4374	2,457,636.1389
50+77.44	76.47' RT	14,042,971.7287	2,457,705.4302

PROP. CURVE 55S7OW-1
PI STA. = 54+34.08
Δ = 25° 36' 07" (RT)
T = 335.37'
L = 659.54'
R = 1,476.00'
C = 654.06'
CB = S 45° 18' 26" W
P.C. STA. = 50+98.71
P.T. STA. = 57+58.25

PROP. CURVE RAMPO-1
PI STA. = 12+06.12
Δ = 10° 27' 51" (RT)
T = 199.73'
L = 398.35'
R = 2,181.17'
C = 397.80'
CB = S 42° 47' 12" W
P.C. STA. = 10+06.39
P.T. STA. = 14+04.74

PROP. CURVE RAMPO-2
PI STA. = 16+69.30
Δ = 74° 10' 12" (RT)
T = 264.56'
L = 453.08'
R = 350.00'
C = 422.10'
CB = S 85° 06' 13" W
P.C. STA. = 14+04.74
P.T. STA. = 18+57.82

PARCEL NO.	OWNER	TOTAL HOLDING ACRES	FEE SIMPLE ACQUISITION ACRES	SQ. FT.	REMAINDER ACRES	PERMANENT TAX NUMBER	PROPERTY ACQUIRED BY
8818127**	BI-STATE TRUCK REPAIR INC. TITLE REPORT NO. SC-3438.0	1 1 0.0432	0.0432	1,881	0.00	02-07-0-316-011	BK 4027 PG 1990-1992 A01840759
8818128**	LARRY SINN TITLE REPORT NO. SC-3439.0	0.0355	0.0355	1,548	0.00	02-07-0-316-010	BK 4014 PG 882-884 A01834977
8818129**	ST. CLAIR COUNTY AS TRUSTEE TITLE REPORT NO. SC-3441.0 SC-3440.1	1 0.0451	0.0451	1,963	0.00	02-07-0-316-008 02-07-0-316-009	BK 4047 PG 2003-2005 A01849813
8818130**	WILLIAM KARRUS TITLE REPOT NO. SC-3798.0, 3799.0	1 0.1263	0.1263	5,502	0.00	02-07-0-316-019 02-07-0-316-020	BK 4182 PG 2237-2239 A01910975
8818131**	BI-STATE TRUCK REPAIR, INC. TITLE REPORT NO. SC-3797.0, SC-3800.0, SC-3801.0, SC-3802.0, SC-3803.0, SC-3804.0	1 0.3763	0.3763	16,390	0.00	02-07-0-316-021 02-07-0-316-022 02-07-0-316-023 02-07-0-316-024 02-07-0-316-025 02-07-0-316-026	BK 4014 PG 885-888 A01834978
8826205	CENTRAL ILLINOIS PUBLIC SERVICE COMPANY d/b/a AMERENCIPS, AN ILLINOIS CORPORATION TITLE REPORT NO. SC-5450.0 BK 4172 PG 1491-1492; BK 4172 PG 1579	1 0.5453	A 0.2726 B 0.2727	A 11,875 B 11,877	0.00	02-07.0-316-005 02-07.0-316-006	

STATE OF ILLINOIS)
) SS
COUNTY OF)

I, GEORGE L. WOODS, AN ILLINOIS PROFESSIONAL LAND SURVEYOR, STATE THAT I HAVE SURVEYED OR DIRECTED THE SURVEY OF THE PLAT OF HIGHWAY SHOWN HEREON AND THAT THIS PROFESSIONAL SERVICE CONFORMS TO THE CURRENT ILLINOIS MINIMUM STANDARDS FOR A BOUNDARY SURVEY FOR THE PROPOSED PARCEL(S) TO BE ACQUIRED BY THE STATE OF ILLINOIS, DEPARTMENT OF TRANSPORTATION, SHOWN HEREON.

DATED _____

GEORGE L. WOODS, PLS NO. 3015
LICENSE EXPIRATION DATE: 11/30/2010

GEORGE L. WOODS 3015 PROFESSIONAL LAND SURVEYOR STATE OF ILLINOIS CHATHAM, ILLINOIS

** PARCEL PREVIOUSLY AQUIRED

* SEE TOTAL HOLDING AREA SOURCE TABLE ON SHEET 2

COMPLETION DATE OF FIELD WORK PERFORMED
LAND SURVEY: ROW STAKING:

LIN ENGINEERING, LTD.
CONSULTING ENGINEERS
210 WEST CHESTNUT
CHATHAM, IL 62629
PROFESSIONAL DESIGN FIRM NO. 184-001181
PHONE: (217)-483-4168 FAX: (217)-483-4706

ILLINOIS DEPARTMENT OF TRANSPORTATION
PLAT OF HIGHWAYS
F.A.P. ROUTE 998
SECTION 82-1-1HB
ST. CLAIR COUNTY
JOB NO. R-98-026-08

STATION 10+46.35 TO STATION 20+64.23

30' 0 30' 60'
SCALE: 1" = 30' SHEET 7 OF

ILLINOIS DEPARTMENT OF TRANSPORTATION
DIVISION OF HIGHWAYS/REGION 5/DISTRICT 8
1102 EASTPORT PLAZA DRIVE
COLLINSVILLE, ILLINOIS 62234-6198

F.A.P RTE.	SECTION	COUNTY	TOTAL SHEETS	SHEET NO.
998	82-1-1HB	ST. CLAIR		156
		CONTRACT NO.		

FED. ROAD DIST. NO. _ ILLINOIS FED. AID PROJECT

PLOT DATE = 6/8/2009
FILE NAME = $$FILEL$$
PLOT SCALE = $$$$SCALE$$
USER NAME = $$USER$$