PART OF THE SW 1/4 OF SECTION 7, T2N, R9W OF THE 3RD PM, ST. CLAIR COUNTY, ILLINOIS

04/10/09(rel 04/20/09)

PARCEL NO.	OWNER	TOTAL HOLDING ACRES	FEE SIMPLE ACQUISITION ACRES	FEE SIMPLE ACQUISITION SQ. FT.	REMAINDER ACRES	EASEMENTS PE = PERMANENT TE = TEMPORARY ACRES	EASEMENTS SQ. FT.	EASEMENT PURPOSE	PERMANENT TAX NUMBER	PROPERTY ACQUIRED BY
8826253	RANDOLPH AND ASSOCIATION PARTNERSHIP TITLE REPORT NO. SC-5586 BOOK 2489 PAGE 967	1 0.0576	0.0231	1,006	0.0345	TE 0.0106	TE 462	CONSTRUCTION AND GRADING	02-07-0-324-001	
8826254	SCOTT R. RANDOLPH AND WILLENE RANDOLPH, HIS WIFE, AS TENANTS IN COMMON TITLE REPORT NO. SC-5622.0 BK 3656 PG 294, 295; & BK 2409 PG 565	1 0.1736	0.0115	499	0.1621	TE 0.0087	TE 380	CONSTRUCTION AND GRADING	02-07.0-324-002	
8826255	MAURY WARR TITLE REPORT NO. SC-5587.0 BOOK 3277 PAGE 103-104	1 0.0908			0.0908	TE 0.0045	TE 197	CONSTRUCTION AND GRADING	02-07-0-324-004	
8826256	NINTH STREET CHURCH OF GOD IN CHRIST TITLE REPORT NO. SC-5620.0 BOOK 2439 PAGE 1994	1 0.0908			0.0908	TE 0.0045	TE 197	CONSTRUCTION AND GRADING	02-07.0-324-005	
8826259AC	WILLIAM P. KARIUS JR. TITLE REPORT NO. SC-5515.0 BOOK 3095 PAGE 1278	1 0.1464							02-07.0-319-015	
8818177••	WILLIAM P. KARIUS JR. TITLE REPORT NO. SC-5515.0 BOOK 3095 PAGE 1278	1 0.1603	0.0139	603	0.1464				02-07.0-319-015	BK 4120 PG 337 A01883084
8826260	CLAUDE HEIMBURGER TITLE REPORT NO. SC-5516.0 BOOK 3484 PAGE 2251	1 0.1767	0.0806	3,513	0.0961				02-07.0-319-019 02-07.0-319-021	

"A"

GARFIELD PLACE
PLAT BOOK D PAGE 191
RECORDED APRIL 25 1889

"B"

HEMPE'S SUBDIVISION OF
LOTS NO. 10, 11, 12 & 13
IN BLOCK 26 ILLINOIS CITY
PLAT BOOK D PAGE 215
RECORDED OCTOBER 7 1890

ILLINOIS CITY
PLAT BOOK E PAGE 301 & 302
RECORDED JULY 2nd 1825

STATION/OFFSETS REFERENCED TO CENTERLINE 9TH STREET, EXCHANGE AVENUE, & RAMP P			
STATION	OFFSET	NORTH	EAST
5+23.46 (9TH)	136.89' LT	14,041,788.3093	2,457,346.5625
23+21.31 (E)	50.17' RT		
5+38.41 (9TH)	51.53' LT	14,041,838.6175	2,457,276.0010
22+35.97 (E)	65.26' RT		
5+48.41 (9TH)	49.75' LT	14,041,832.8654	2,457,267.6314
22+34.21 (E)	75.27' RT		
6+23.76 (9TH)	36.36' LT	14,041,789.5172	2,457,204.5579
20+27.80 (E)	80.28' RT	14,041,976.6221	2,457,119.4201
7+72.05 (9TH)	73.85' RT	14,041,644.9714	2,456,900.8383
7+12.19 (9TH)	59.73' RT	14,041,676.9314	2,456,953.3909
7+12.24 (9TH)	38.73' RT	14,041,661.9372	2,456,968.0924
6+52.35 (9TH)	38.61' RT	14,041,703.8875	2,457,010.8357
6+52.33 (9TH)	45.61' RT	14,041,708.8861	2,457,005.9347
7+91.90 (9TH)	38.55' RT	14,041,724.8661	2,457,032.2110
7+61.95 (9TH)	38.49' RT	14,041,745.8447	2,457,053.5862
7+61.94 (9TH)	43.49' RT	14,041,745.4149	2,457,050.0856
7+02.03 (9TH)	47.58' RT	14,041,794.3747	2,457,089.8910
6+42.13 (9TH)	51.67' RT	14,041,839.3272	2,457,129.6899
6+19.16 (9TH)	53.23' RT	14,041,856.5618	2,457,144.9486
5+96.20 (9TH)	54.80' RT	14,041,873.7953	2,457,160.2064
5+48.27 (9TH)	58.07' RT	14,041,909.7636	2,457,192.0511
5+48.06 (9TH)	143.66' RT	14,041,970.8803	2,457,132.1270
21+43.26 (RP)	154.07' RT	14,041,704.5794	2,456,842.3935
23+53.47 (RP)	110.37' RT	14,041,858.4722	2,456,999.1057
24+46.34 (RP)	70.82' RT	14,041,887.1764	2,456,970.9512
24+91.31 (RP)	45.76' RT	14,041,991.3240	2,457,076.9876
19+87.57 (E)	100.25' RT		

STATE OF ILLINOIS)
) SS
COUNTY OF)

I, GEORGE L. WOODS, AN ILLINOIS PROFESSIONAL LAND SURVEYOR, STATE THAT I HAVE SURVEYED OR DIRECTED THE SURVEY OF THE PLAT OF HIGHWAY SHOWN HEREON AND THAT THIS PROFESSIONAL SERVICE CONFORMS TO THE CURRENT ILLINOIS MINIMUM STANDARDS FOR A BOUNDARY SURVEY FOR THE PROPOSED PARCEL(S) TO BE ACQUIRED BY THE STATE OF ILLINOIS, DEPARTMENT OF TRANSPORTATION, SHOWN HEREON.

DATED _____

GEORGE L. WOODS, PLS NO. 3015
LICENSE EXPIRATION DATE: 11/30/2010

GEORGE L. WOODS 3015 PROFESSIONAL LAND SURVEYOR STATE OF ILLINOIS CHATHAM, ILLINOIS

SPACE RESERVED FOR RECORDING OFFICER

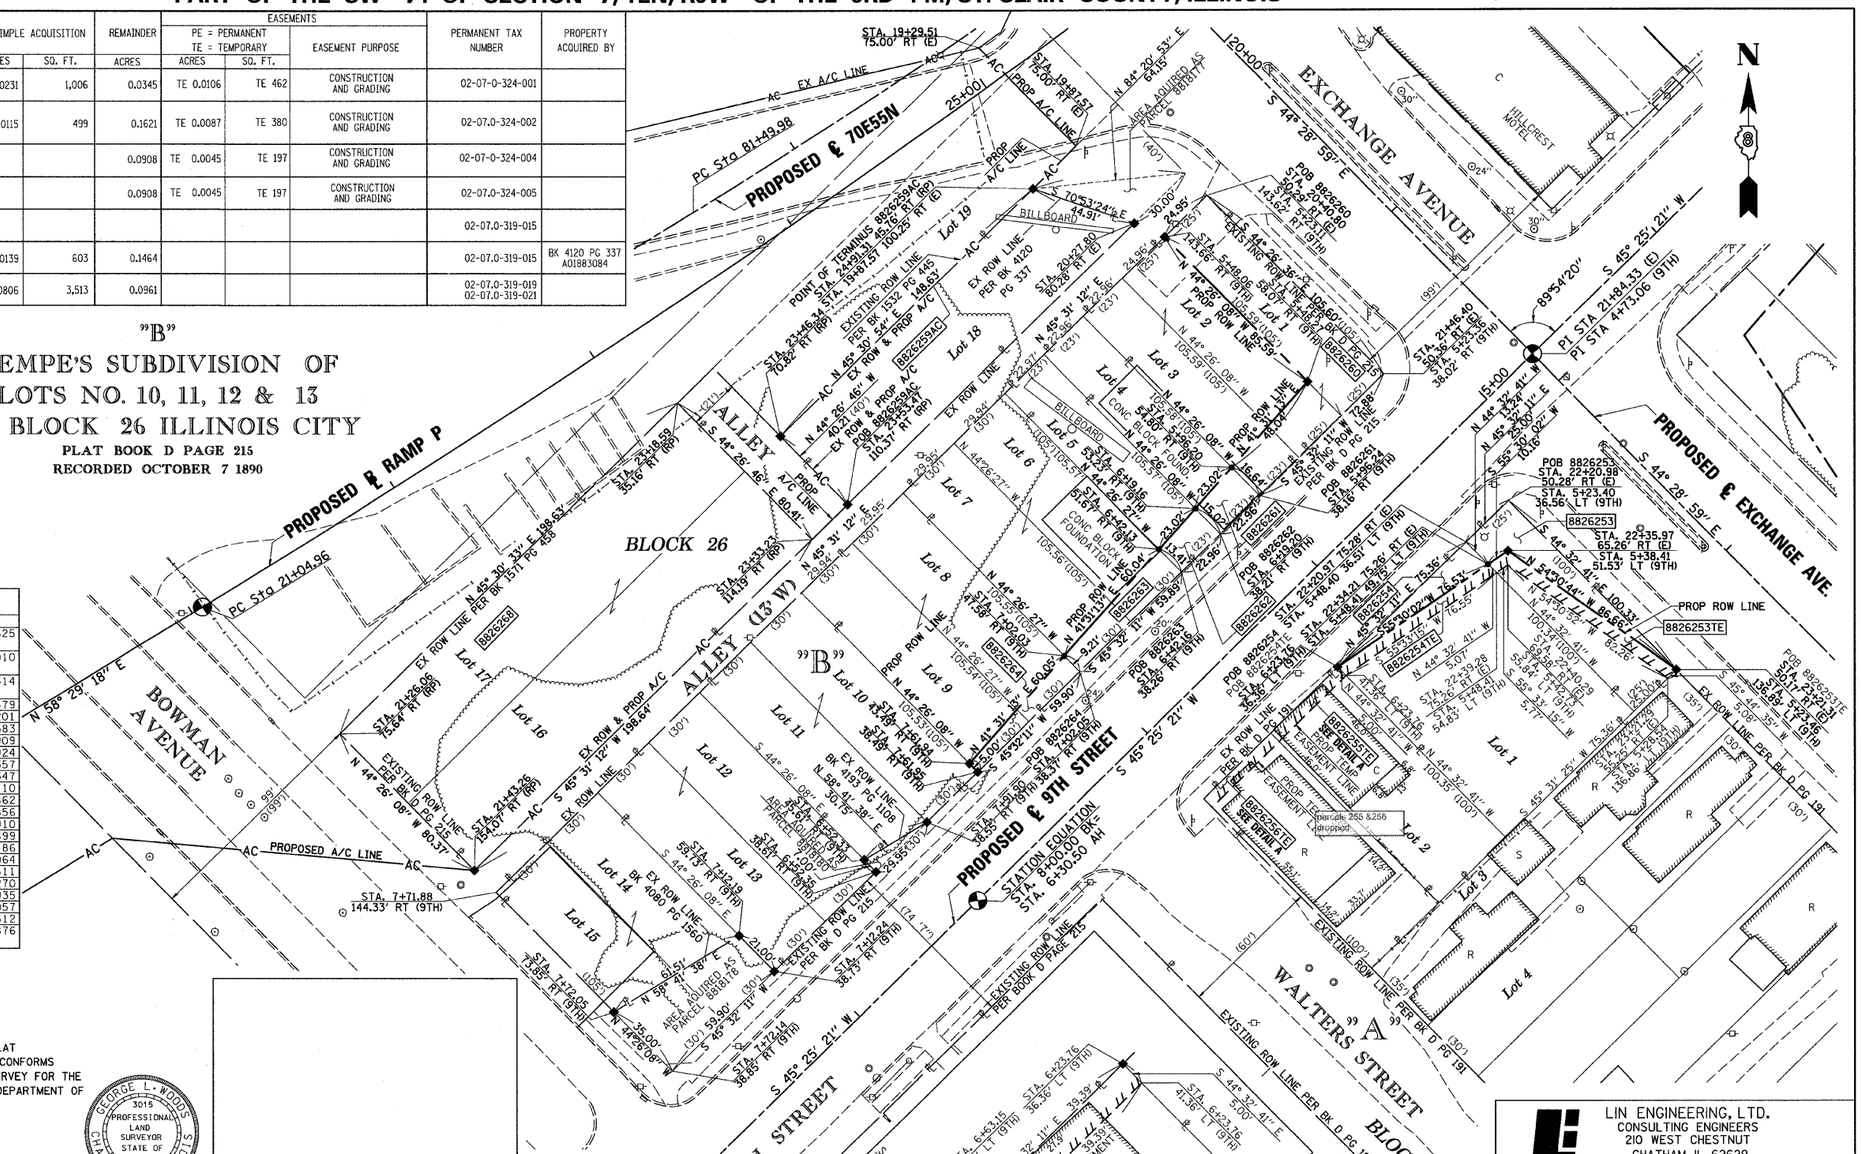

DETAIL A
NOT TO SCALE

ALL STATIONING REFERENCED TO 9TH ST. = (9TH)
UNLESS OTHERWISE NOTED
EXCHANGE AVENUE = (E)
RAMP P = (RP)

CENTERLINE COORDINATE TABLE			
STATION		NORTH	EAST
POT 10+00.00	(EXCHANGE AVE.)	14,042,766.1606	2,456,456.5192
PI 4+73.06	(9TH STREET) =	14,041,921.1900	2,457,286.3805
PI 21+84.33	(EXCHANGE AVE.)		
POT 27+42.42	(EXCHANGE AVE.)	14,041,523.0195	2,457,677.4311
STA. EQUATION	(9TH STREET)	14,041,691.7197	2,457,053.5007
STA. 8+00.00 BK = STA. 6+30.50 AH			
PC 8+88.92	(9TH STREET)	14,041,510.3438	2,456,869.4299
PT 19+51.32	(RAMP P)	14,041,734.9294	2,456,597.3924
PC 21+04.96	(RAMP P)	14,041,815.2295	2,456,728.3703
PT 25+61.92	(RAMP P)	14,042,069.9737	2,457,107.5855

COMPLETION DATE OF FIELD WORK PERFORMED
LAND SURVEY: ROW STAKING:

PARCEL NO.	OWNER	TOTAL HOLDING ACRES	FEE SIMPLE ACQUISITION ACRES	FEE SIMPLE ACQUISITION SQ. FT.	REMAINDER ACRES	EASEMENTS PE = PERMANENT TE = TEMPORARY ACRES	EASEMENTS SQ. FT.	EASEMENT PURPOSE	PERMANENT TAX NUMBER	PROPERTY ACQUIRED BY
8826261	JOSEPHINE RILEY TITLE REPORT NO. SC-5518.0 BOOK 2949 PAGES 1663	1 0.0556	0.0083	363	0.0473				02-07.0-319-022	
8826262	DRURY DISPLAYS, INC. TITLE REPORT NO. SC-5519.0 BOOK 3129 PAGE 574	1 0.0557	0.0075	326	0.0482				02-07.0-319-023	
8826263	EMERSON PARK DEVELOPMENT TITLE REPORT NO. SC-5520.0 BOOK 3382 PAGES 1848-1850	1 0.1451	0.0155	677	0.1296				02-07.0-319-024 02-07.0-319-025	
8826264	BI-STATE TRUCK REPAIR, INC. TITLE REPORT NO. SC-5513.0 BOOK 3175 PAGE 965	1 0.1451	0.0098	425	0.1353				02-07.0-319-026 02-07.0-319-027	
8826268	GREGORY L. RAMIRES TITLE REPORT NO. SC-5512.0 BOOK 3149 PAGE 889	1 0.3666	0.3666	15,968	0.0000				02-07.0-319-016 02-07.0-319-017 02-07.0-319-018	
8818178••	CAROL HUDSON TITLE REPORT NO. SC-2569	1 0.1451	0.0385	1,677	0.1066				02-07-0-319-032 02-07-0-319-033	BK 4080 PG 1560 A01865386
8818180••	L & L INVESTMENTS TITLE REPORT NO. SC-2565 BOOK 2539 PAGE 1104	1 0.1451	0.0024	105	0.1427				02-07-0-319-028 02-07-0-319-029	BK 4193 PG 1108 A01915413

* SEE TOTAL HOLDING * AREA SOURCE TABLE ON SHEET 2

•• PARCEL PREVIOUSLY AQUIRED

LIN ENGINEERING, LTD.
CONSULTING ENGINEERS
210 WEST CHESTNUT
CHATHAM, IL 62629
PROFESSIONAL DESIGN FIRM NO. 184-001181
PHONE: (217)-483-4168 FAX: (217)-483-4706

ILLINOIS DEPARTMENT OF TRANSPORTATION
PLAT OF HIGHWAYS

FAP ROUTE 998
SECTION 82-1-1HB
ST. CLAIR COUNTY
JOB NO. R-98-026-08

STATION 3+53.86 TO STATION 7+72.05 (9TH STREET)

30' 0 30' 60'
SCALE: 1" = 30'

SHEET 10 OF

ILLINOIS DEPARTMENT OF TRANSPORTATION
DIVISION OF HIGHWAYS/REGION 5/DISTRICT 8
1102 EASTPORT PLAZA DRIVE
COLLINSVILLE, ILLINOIS 62234-6198

F.A.P. RTE.	SECTION	COUNTY	TOTAL SHEETS	SHEET NO.
998	82-1-1HB	ST. CLAIR	____	159
		CONTRACT NO. ____		

FED. ROAD DIST. NO. _ | ILLINOIS | FED. AID PROJECT

PLOT DATE = 4/10/2009
FILE NAME = $FILL$
PLOT SCAL = $$SCAL$
USER NAME = $USER$