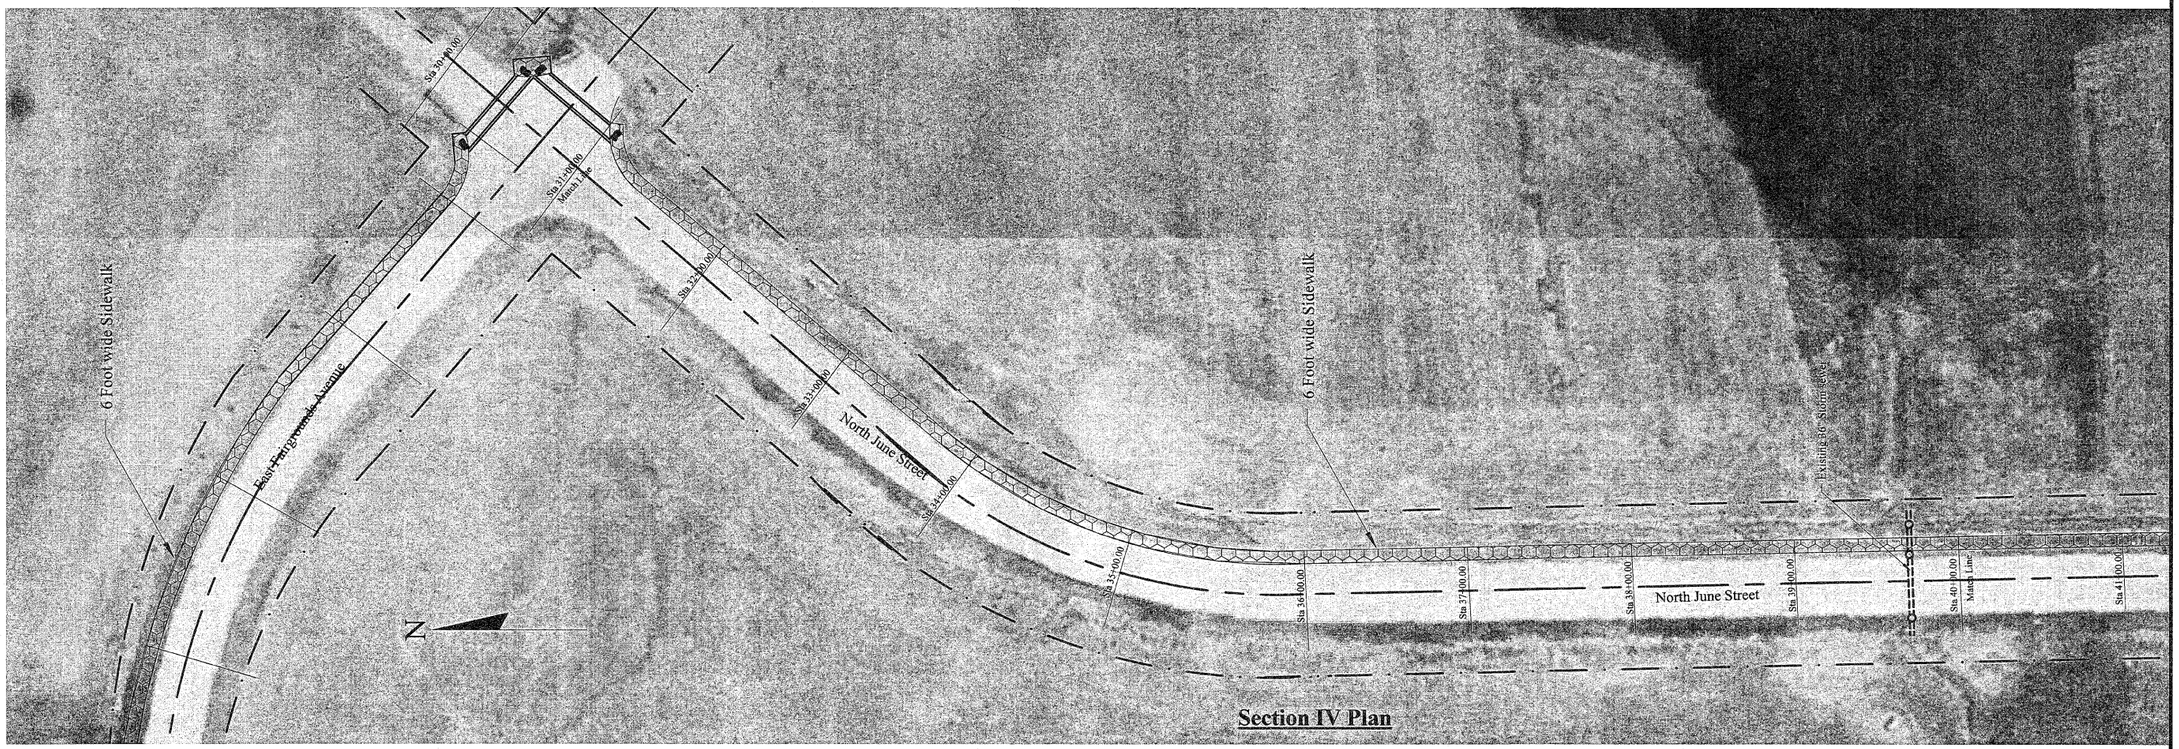

Section IV Plan

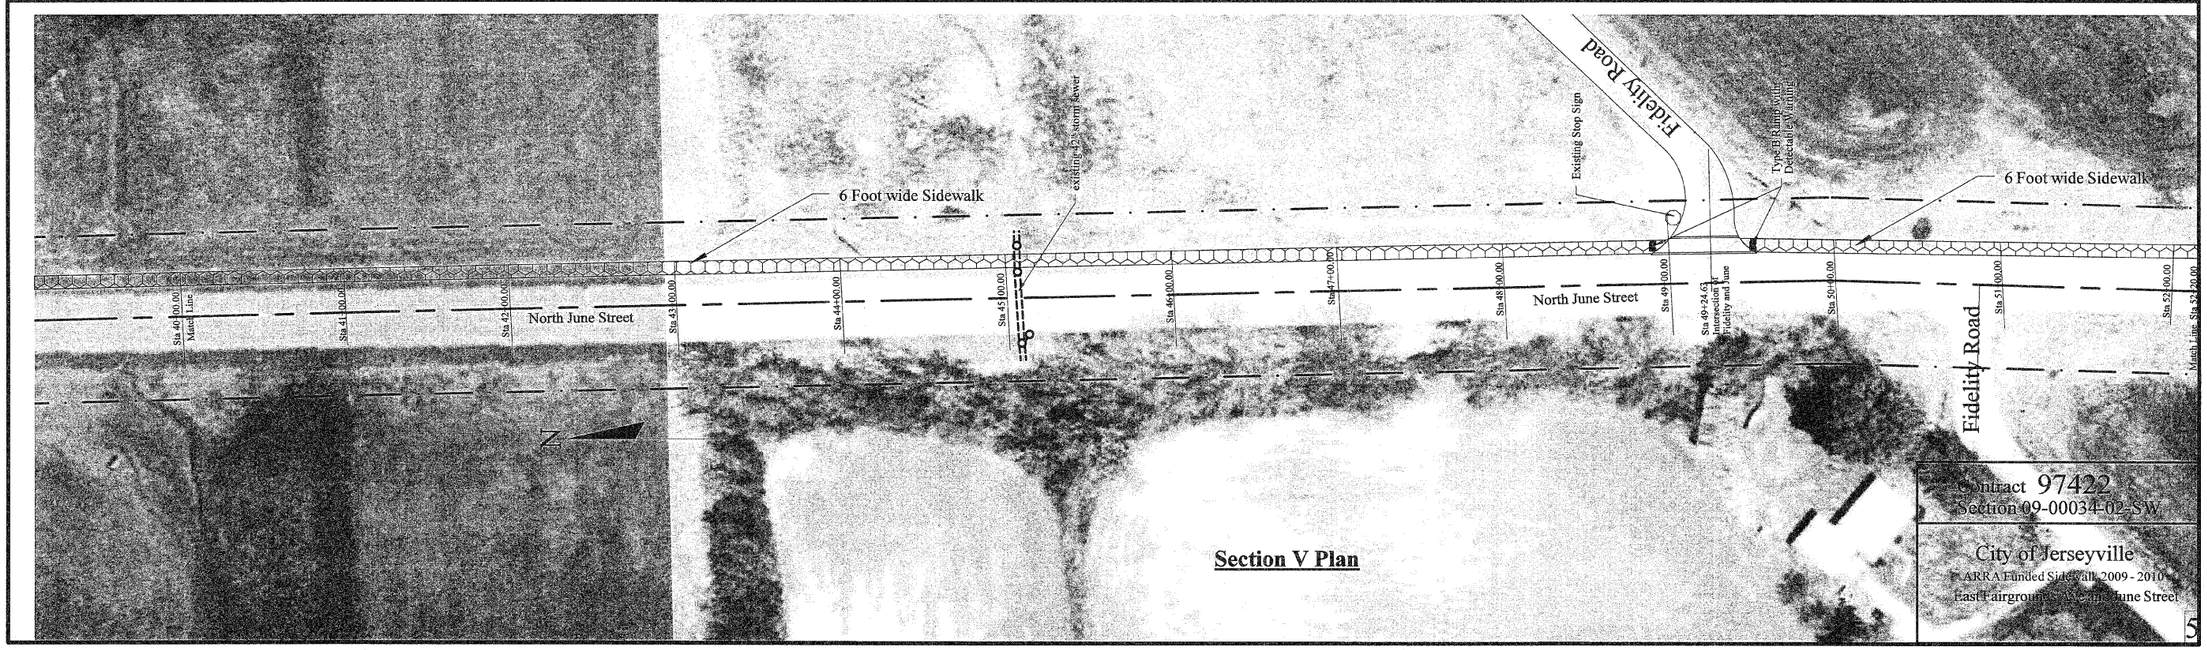

Section V Plan

Contract 97422
Section 09-00034-02-SW

City of Jerseyville
ARRA Funded Sidewalk 2009 - 2010
East Fairgrounds Avenue, June Street