T.2N.–R.7E., 3rd P.M., KEITH TWP.

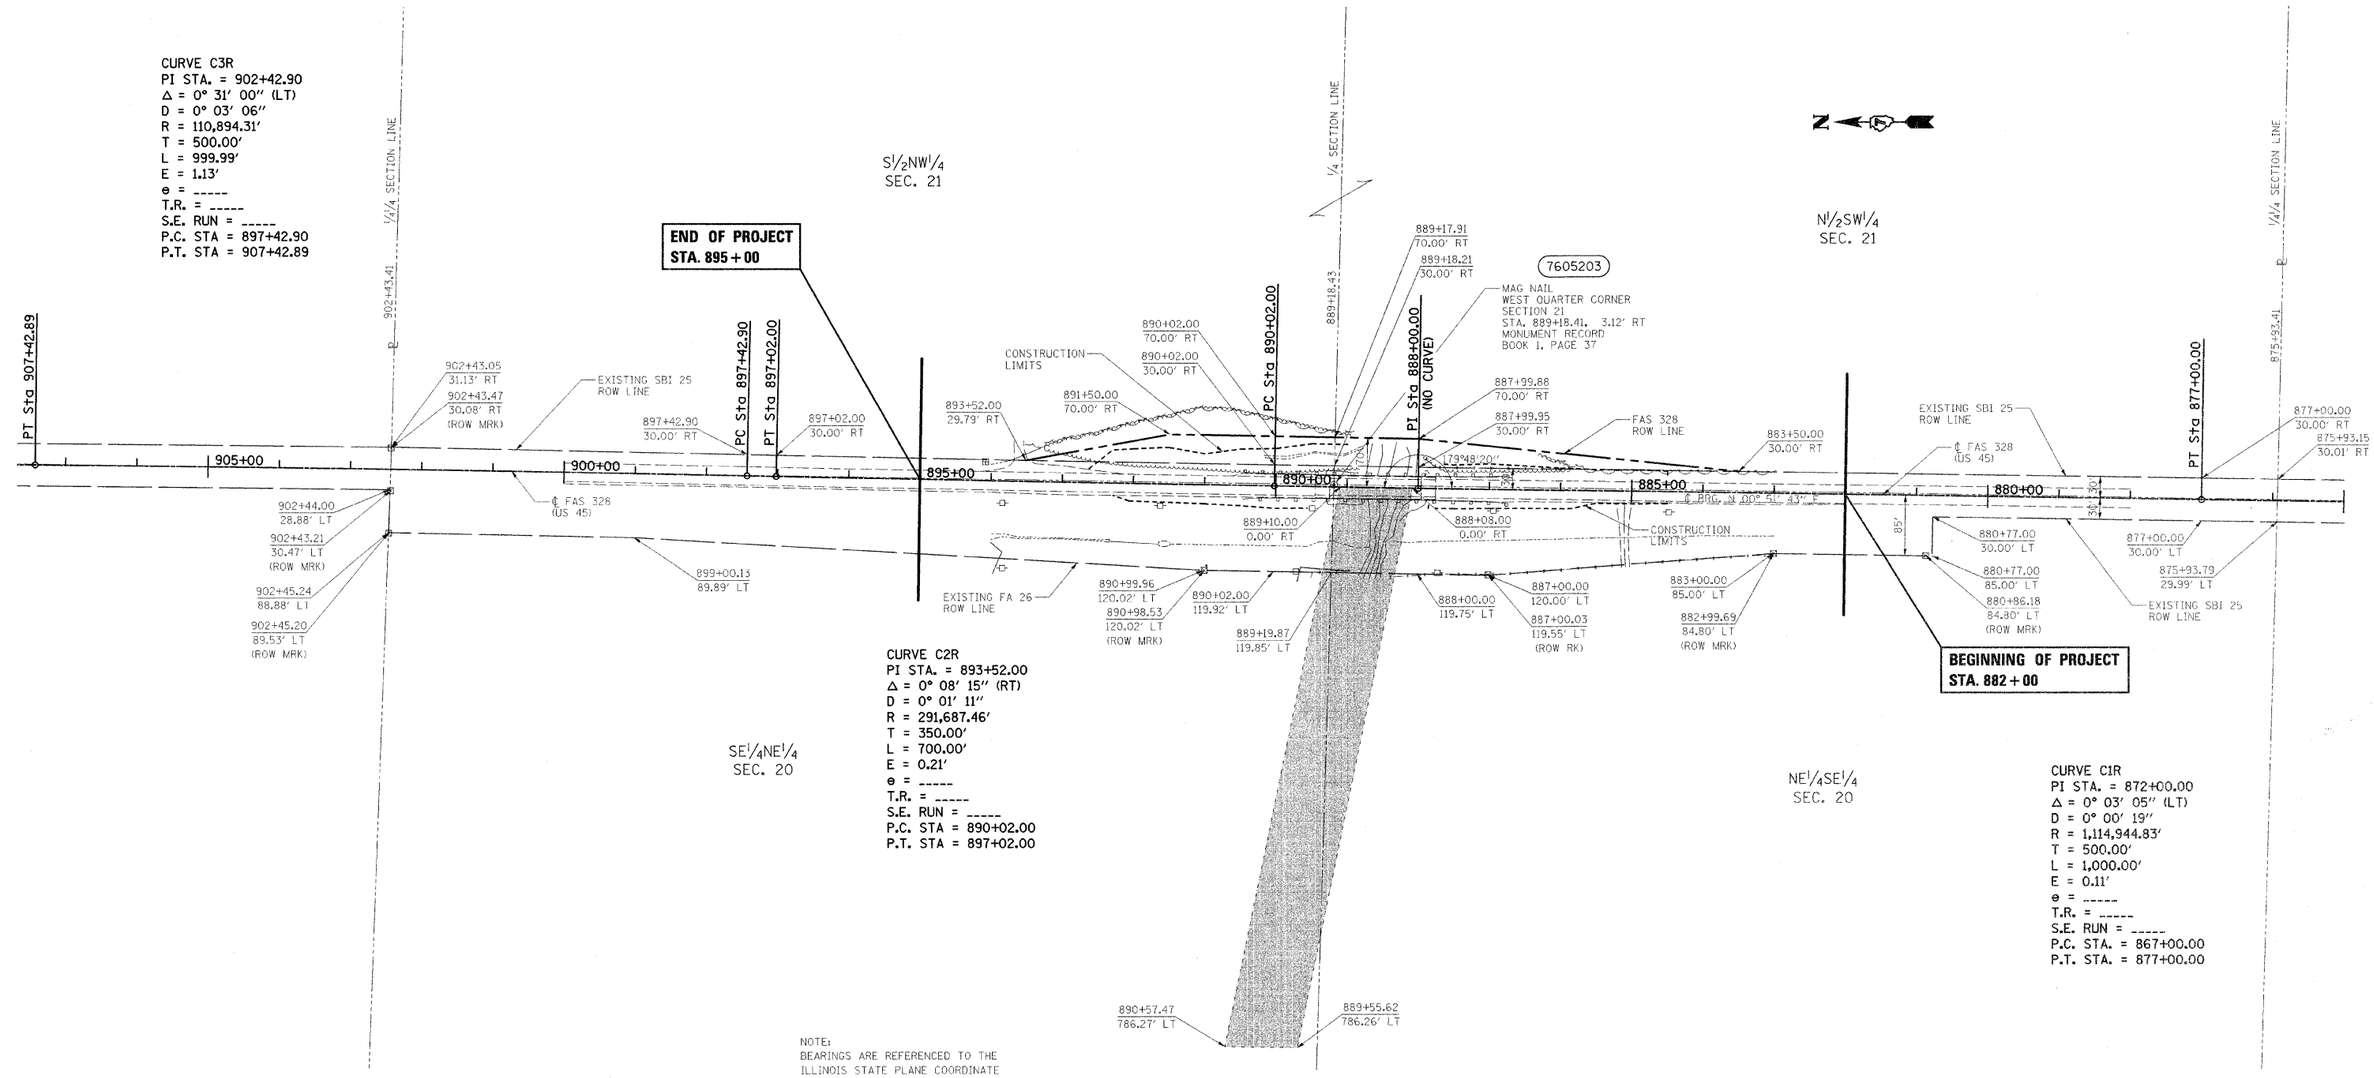

⊙ - MAG NAIL
⊠ - ROW MARKER
(R) RECORDED DISTANCE
SBI 25 BORROW PIT

UTILITIES:

TELEPHONE- WABASH TELEPHONE COOP
PETROLEUM- TRUNKLINE GAS CO.
ELECTRICITY- AMEREN CIPS
ELECTRICITY- WAYNE WHITE CO. ELEC.
WATER- WESTERN WAYNE WATER DIST.
FIBER OPTIC- VERIZON

PARCEL	OWNER	AREA TAKEN ADD	AREA TAKEN EXIST	EASEMENT	AREA REM	INST	RECORDED MICRO FILM NO	RECORDED DATE	RECORDED BOOK	RECORDED PAGE	EXCESS AREA	EXCESS SOLD

RIGHT OF WAY PLANS
FAS ROUTE 328

PROJECT SECTION (8BR-2)B-1
STATION 876+00 TO
STATION 907+00
COUNTY WAYNE
SCALE 1″-100′ SHEET 4 OF 4

JOB NO. R-97-005-06

DRAWN BY
WRITTEN BY
CHECKED BY
INSPECTED BY

10/22/2007
c:\projects\view\74040\r-00104pa.dgn