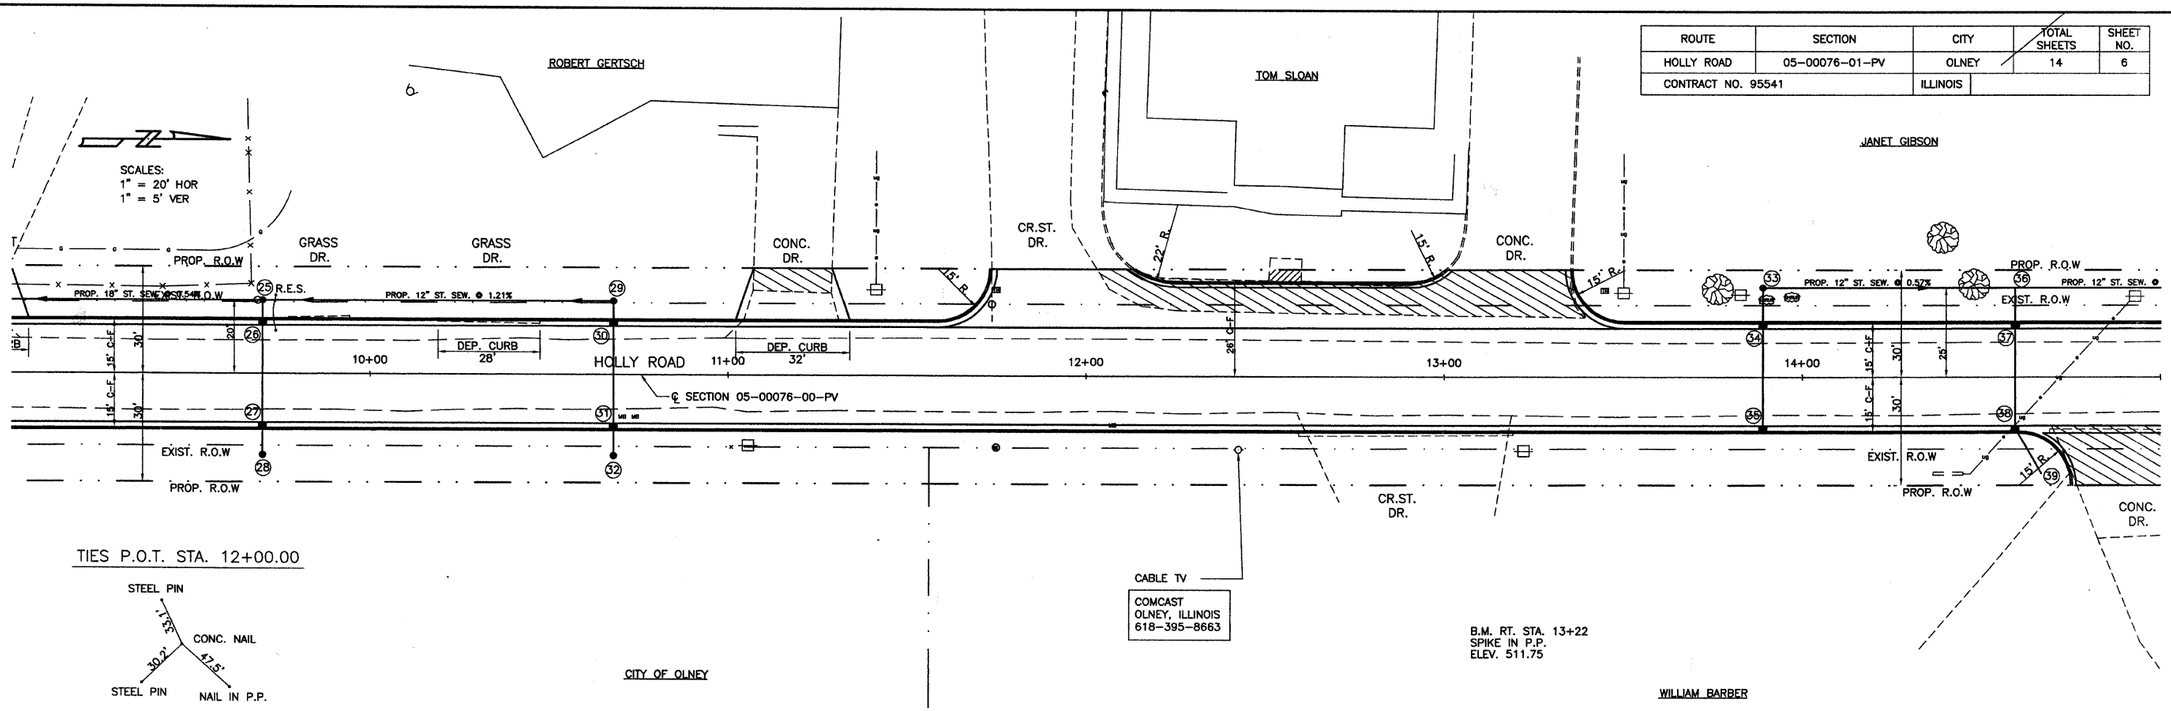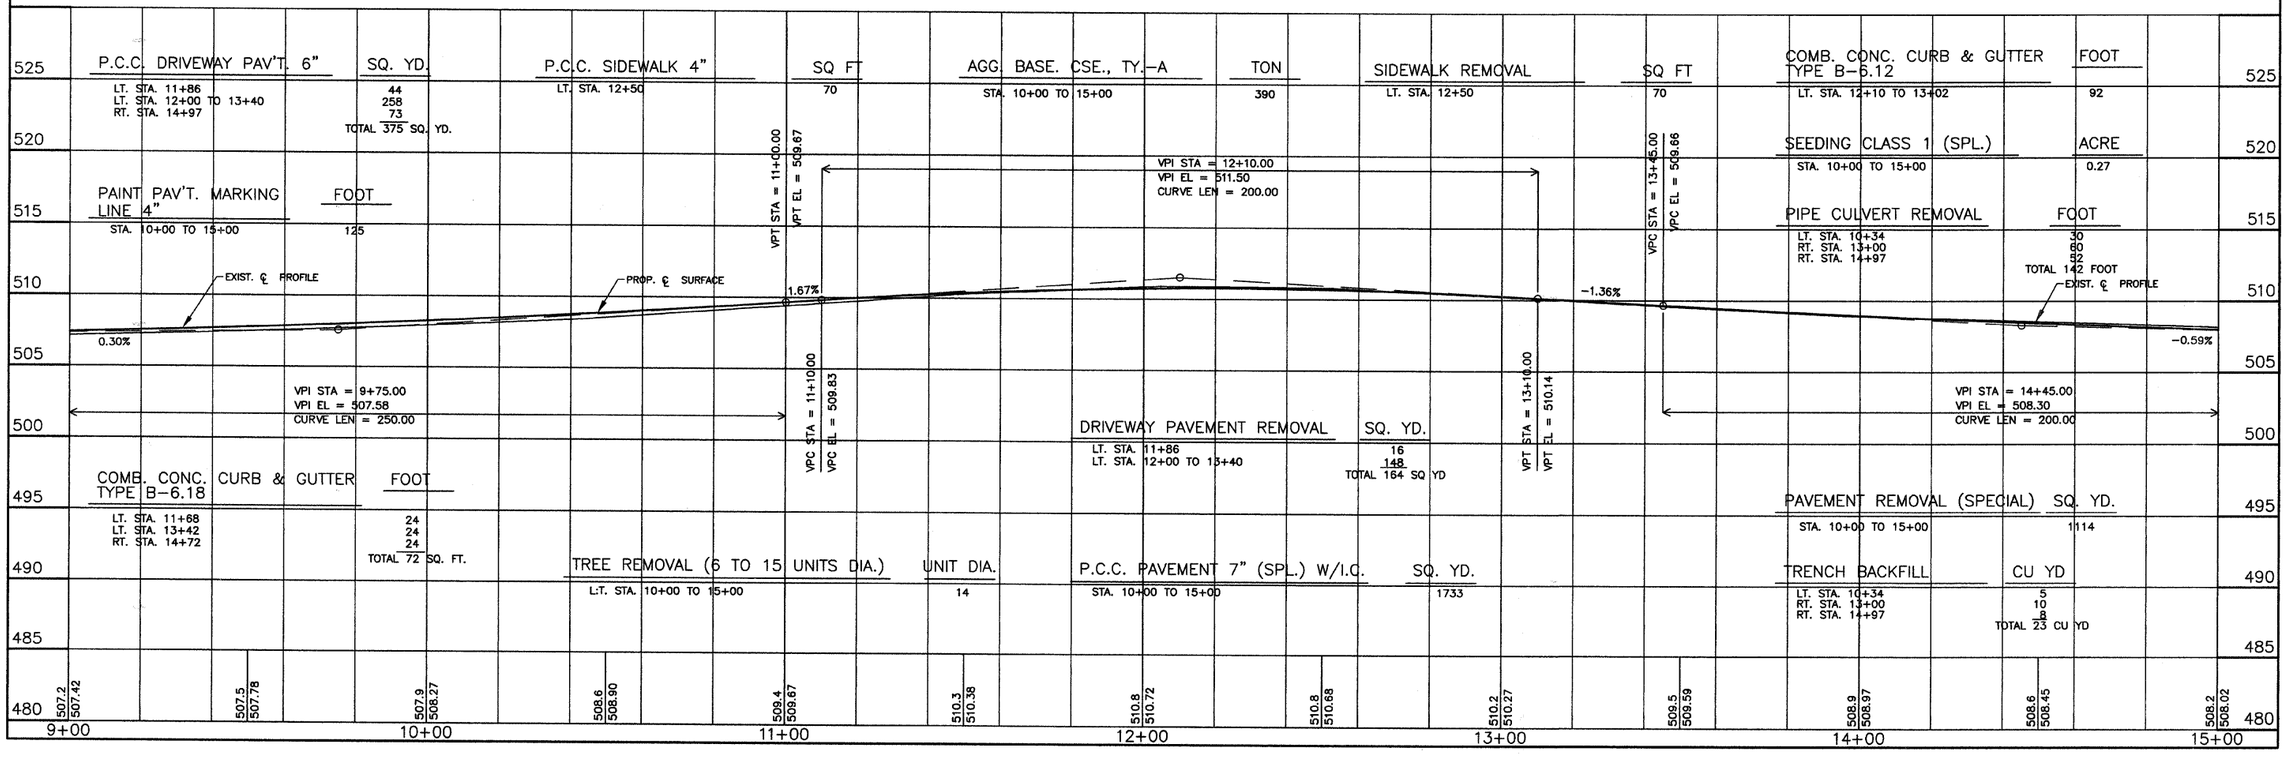ROUTE	SECTION	CITY	TOTAL SHEETS	SHEET NO.
HOLLY ROAD	05-00076-01-PV	OLNEY	14	6
CONTRACT NO. 95541		ILLINOIS