PT OF NW 1/4 SEC 15 & NE 1/4 SEC 16, T36N, R12E OF THE 3RD PM, COOK CO. IL

PARCEL No.	OWNER	TOTAL HOLDINGS (ACRES)	PART TAKEN (ACRES)	PREVIOUSLY DEDICATED (ACRES)	REMAINDER (ACRES)	EASEMENT AREA (ACRES)	PERMANENT INDEX NUMBER	PURPOSE OF EASEMENT	ACQUIRED BY
OH40037-A	INLAND ORLAND PARK PLACE, LLC	12.571	0.011	0.000	12.451	N/A	27-15-100-051	N/A	
OH40037TE-A			N/A	N/A		0.013		TEMPORARY	
OH40037-B			0.109	0.000		N/A	27-15-100-030 27-15-100-051 27-15-100-054 27-15-100-055	N/A	
OH40037TE-B			N/A	N/A		0.227		TEMPORARY	
OH40038TE	INLAND ORLAND PARK PLACE IV, LLC	1.128	N/A	N/A	N/A	0.078	27-15-100-050 27-15-100-051	TEMPORARY	
OH40039-A	ORLAND CHI CHIS, LLC	0.869	0.025	0.000	0.829	N/A	27-15-100-021	N/A	
OH40039TE-A			N/A	N/A		0.030		TEMPORARY	
OH40039-B			0.015	0.000		N/A		N/A	
OH40039TE-B			N/A	N/A		101 SQ. FT. 0.002		TEMPORARY	
OH40041	INLAND ORLAND PARK PLACE II, LLC	0.021	0.014	0.000	328 SQ. FT. 0.007	267 SQ. FT. 0.006	27-15-100-023	TEMPORARY	
OH40118	PINNACLE BANK AS TRUSTEE UNDER TRUST NO. 9082	5.225	298 SQ. FT. 0.007	0.000	5.218	N/A	27-16-206-005 27-16-206-006	N/A	
OH40118TE-B			N/A	N/A	N/A	250 SQ. FT. 0.006		TEMPORARY	
OH40119	BANK ONE BUILDING CORP.	1.981	0.107	0.000	1.874	N/A	27-16-206-002	N/A	
OH40119TE-A			N/A	N/A	N/A	0.026		TEMPORARY	
OH40119TE-B			N/A	N/A		0.069		TEMPORARY	
OH40120	ANGELOS-FRIGELIS PROPERTIES, LLC	0.776	0.046	0.000	0.730	0.028	27-16-206-007	TEMPORARY	
OH40121-A	IN RETAIL FUND RAVINIA, LLC	9.096	318 SQ. FT. 0.007	0.000	9.077	N/A	27-16-206-008	N/A	
OH40121-B			0.012	0.000		N/A		N/A	
OH40121TE			N/A	N/A	N/A	0.301		TEMPORARY	

F.A.P. ROUTE	SECTION	COUNTY	TOTAL SHEETS	SHEET NO.
330/US 45	131st St to 179th St	COOK	152	71
STATION 210+00 TO STATION 223+00				
FED. ROAD DIST. NO. 1	ILLINOIS	FED. AID PROJECT		

0 50' 100' 200'
1" = 50'

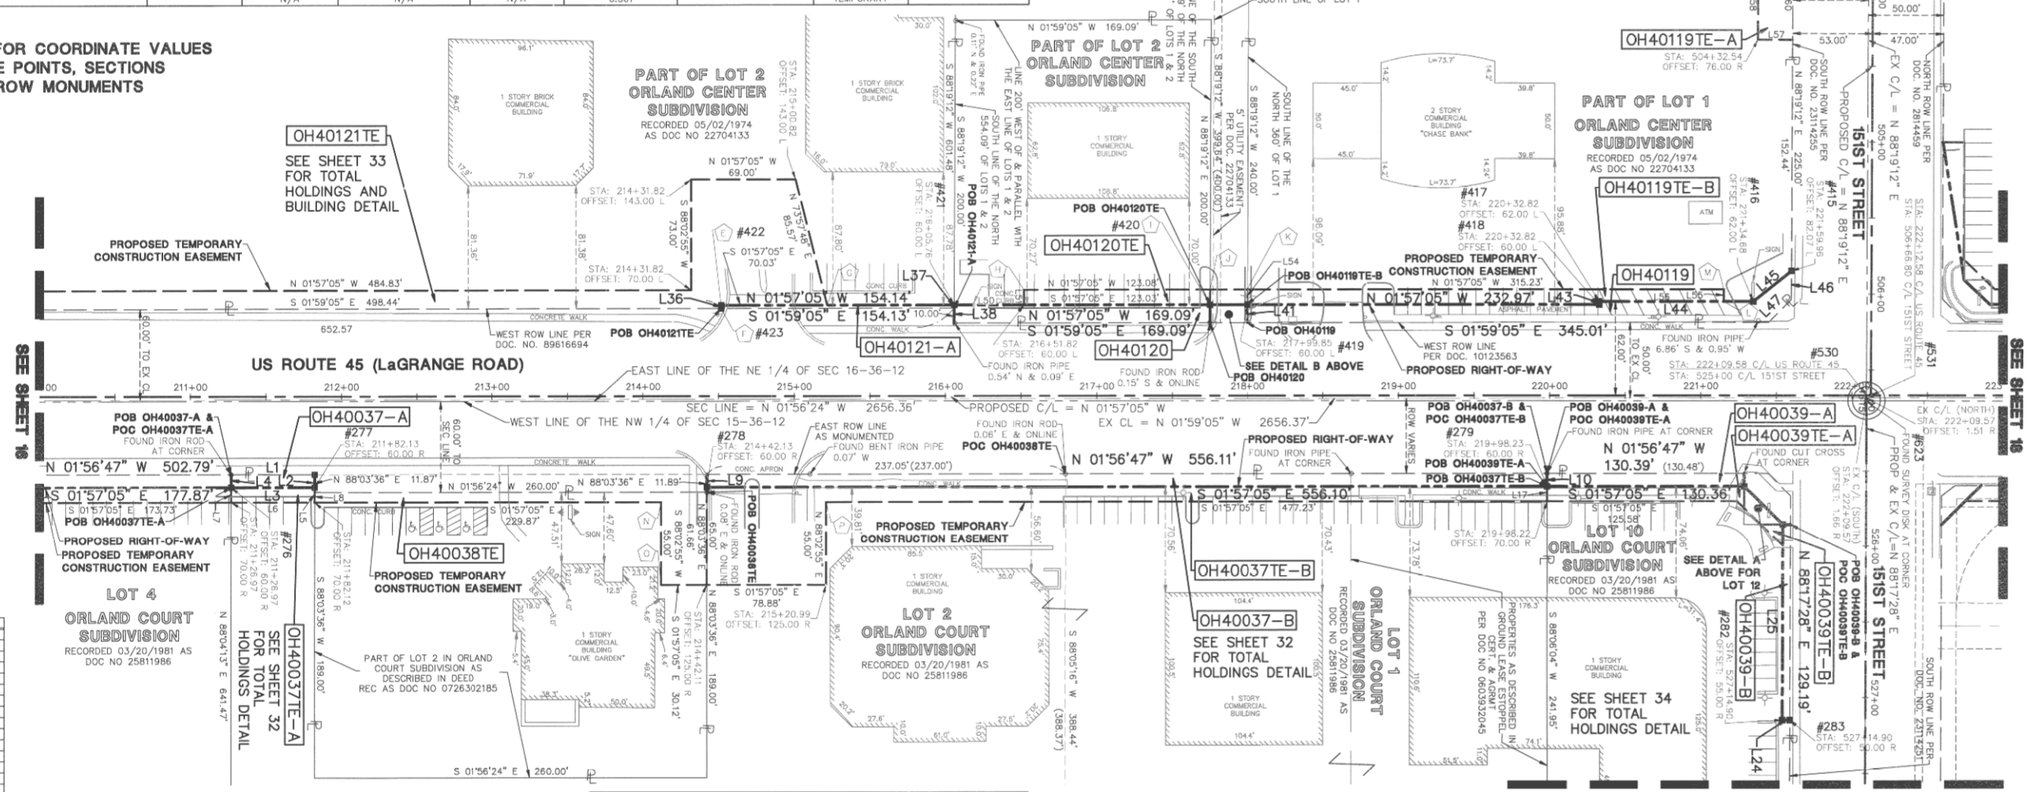

CORNER	STATION	OFFSET
A	209+22.17	194.55 L
B	209+26.17	194.54 L
C	209+25.83	92.44 L
D	209+21.82	90.85 L
E	214+51.62	60.00 L
F	214+51.62	57.89 L
G	215+21.65	60.00 L
H	216+51.82	70.00 L
I	217+74.85	60.00 L
J	217+74.90	70.00 L
K	217+99.90	70.00 L
L	221+15.13	62.00 L
M	221+15.13	70.00 L
N	214+11.99	70.00 R
O	214+11.99	125.00 R
P	215+20.99	70.00 R
Q	221+39.75	85.50 R
R	221+54.15	99.50 R
S	221+28.53	74.59 R
T	221+23.80	70.00 R

LEGEND

- SECTION CORNER
- QUARTER SECTION CORNER
- SECTION LINE
- QUARTER SECTION LINE
- QUARTER, QUARTER SECTION LINE
- PLATTED LOT LINE
- PROPERTY (DEED) LINE
- CENTERLINE
- EXISTING RIGHT-OF-WAY LINE
- PROPOSED RIGHT-OF-WAY LINE
- PROPOSED EASEMENT
- 129.32' MEASURED DIMENSION
- 129.32'(COMP.) COMPUTED DIMENSION
- ( ) RECORD DATA
- EXISTING BUILDING
- EX. CONCRETE CURB & GUTTER
- EX. EDGE OF PAVEMENT
- EX. GUARD RAIL
- PK NAIL SET
- REPLACED AFTER CONSTRUCTION
- IRON ROD SET
- IRON PIPE OR ROD FOUND
- CUT CROSS FOUND OR SET
- T1 T2 T3 **THESE STAKES REFERENCE FOUND OR SET MONUMENTATION.** WITNESS POINTS SET TO AID IN THE RECOVERY AND ESTABLISHMENT OF THE PROPOSED CENTERLINE OF CONSTRUCTION.
- **STAKING OF PROPOSED RIGHT-OF-WAY.** MARKER TO MONUMENT THE POSITION SHOWN, IDENTIFIED BY INSCRIPTION DATA AND SURVEYORS REGISTRATION NUMBER.
- POB POINT OF BEGINNING
- POC POINT OF COMMENCEMENT
- EX. MISCELLANEOUS MANHOLE (MH)
- EX. STORM MANHOLE (MH)
- EX. STORM CATCH BASIN (CB)
- EX. STORM INLET (INL)
- EX. FLARED END SECTION (FES)
- EX. SANITARY MANHOLE (SMH)
- EX. FIRE HYDRANT/AUX. VALVE
- EX. VALVE BOX
- EX. VALVE VAULT (V.V.)
- EX. IRRIGATION CONTROL BOX
- EX. ELECTRICAL METER
- EX. ELECTRICAL OUTLET
- EX. UTILITY POLE
- EX. UTILITY POLE WITH LIGHT
- EX. GUY WIRE
- EX. LIGHT STANDARD
- EX. STREET LIGHT
- EX. GROUND LIGHT
- EX. SIGN
- EX. DOUBLE POLE SIGN
- EX. MAILBOX
- EX. BOLLARD
- EX. FLAG POLE

LINE TABLE			LINE TABLE		
LINE	BEARING	LENGTH	LINE	BEARING	LENGTH
L1	N 01°56'47" W	55.15'	L34	N 44°43'21" E	45.70'
L2	N 88°03'36" E	8.58'	L35	S 01°59'05" E	31.47'
L3	S 01°57'05" E	55.16'	L36	S 88°02'55" W	2.11'
L4	S 88°04'13" W	8.59'	L37	N 88°19'12" E	2.02'
L5	N 88°03'36" E	10.00'	L38	S 88°19'12" W	12.02'
L6	S 01°57'05" E	55.16'	L39	S 88°19'12" W	11.92'
L7	S 88°04'13" W	10.00'	L40	N 01°57'05" W	25.00'
L8	S 88°03'36" W	6.71'	L41	N 88°19'12" E	11.90'
L9	S 88°03'36" W	8.56'	L42	S 01°59'05" E	23.05'
L10	N 88°06'04" E	8.51'	L43	S 88°02'55" W	2.00'
L11	S 88°17'28" W	8.50'	L44	N 01°57'05" W	101.86'
L12	N 01°56'47" W	15.73'	L45	N 40°23'52" W	32.28'
L13	N 43°10'20" E	21.17'	L46	N 88°19'12" E	18.77'
L14	N 88°17'28" E	19.00'	L47	S 46°49'56" E	21.27'
L15	S 01°56'47" E	5.00'	L48	N 01°45'43" W	4.00'
L16	S 42°54'59" W	36.15'	L49	N 44°43'21" E	30.84'
L17	S 88°06'04" W	10.00'	L50	N 01°57'05" W	46.06'
L18	N 88°17'28" E	14.59'	L51	S 88°02'55" W	10.00'
L19	S 42°13'43" W	6.59'	L52	S 88°19'12" W	10.00'
L20	N 01°56'47" W	14.46'	L53	N 01°57'05" W	25.00'
L21	S 42°13'43" W	15.65'	L54	N 88°19'12" E	10.00'
L22	N 88°17'28" E	13.99'	L55	N 88°02'55" E	8.00'
L23	S 42°13'43" W	20.08'	L56	S 01°57'05" E	82.31'
L24	S 01°42'32" E	5.00'	L57	S 01°40'48" E	23.00'
L25	S 88°17'28" W	129.17'	L58	S 88°19'12" W	49.00'
L26	N 88°17'28" E	12.60'	L59	N 01°40'48" W	23.00'
L27	S 01°56'51" E	5.00'	L60	N 88°19'12" E	49.00'
L28	S 88°17'28" W	12.62'	L61	S 01°40'48" E	10.00'
L29	N 01°42'32" W	5.00'	L62	S 88°19'12" W	52.00'
L30	S 01°42'32" E	5.00'	L63	N 01°40'48" W	10.00'
L31	S 88°17'28" W	42.38'	L64	N 88°19'12" E	42.83'
L32	N 88°17'28" E	42.40'	L65	N 88°19'12" E	9.17'
L33	S 88°14'17" W	33.27'			

STATE OF ILLINOIS }
} SS
COUNTY OF DuPAGE }

I, WILLIAM W. WRIGHT, DO HEREBY DECLARE THAT I HAVE SURVEYED THE PLAT OF HIGHWAYS SHOWN HEREON IN SECTIONS 33 AND 34, TOWNSHIP 37 NORTH, RANGE 12 EAST OF THE THIRD PRINCIPAL MERIDIAN, AND SECTIONS 3, 4, 9, 10, 15, 16, 21, 22, 27, 28, 33 AND 34, TOWNSHIP 36 NORTH, RANGE 12 EAST OF THE THIRD PRINCIPAL MERIDIAN, ALL IN COOK COUNTY, ILLINOIS; THAT THE SURVEY IS TRUE AND COMPLETE AS SHOWN TO THE BEST OF MY KNOWLEDGE AND BELIEF; THAT THE PLAT CORRECTLY REPRESENTS SAID SURVEY; THAT ALL MONUMENTS FOUND AND ESTABLISHED ARE OF PERMANENT QUALITY AND OCCUPY THE POSITIONS SHOWN THEREON AND THAT THE MONUMENTS ARE SUFFICIENT TO ENABLE THE SURVEY TO BE RETRACED. MADE FOR THE DEPARTMENT OF TRANSPORTATION, STATE OF ILLINOIS.

DATED AT LOMBARD, ILLINOIS THIS 5TH DAY OF JANUARY A.D., 2012.

ILLINOIS PROFESSIONAL LAND SURVEYOR NO. 3502
LICENSE EXPIRES NOVEMBER 30, 2012

DESIGN FIRM LICENSE NO. 184003350
LICENSE EXPIRES APRIL 30, 2013

BEARINGS SHOWN HEREON ARE BASED ON ILLINOIS STATE PLANE COORDINATES, EAST ZONE, NORTH AMERICAN DATUM OF 1983. ALL COORDINATE AND DIMENSIONAL VALUES SHOWN HEREON ARE "GROUND" NOT "GRID".

COMBINED SCALE FACTOR (GROUND TO GRID) = 0.999966013

WILLIAM W. WRIGHT 3502 PROFESSIONAL LAND SURVEYOR STATE OF ILLINOIS LOMBARD, ILLINOIS

REVISION DATE	DESCRIPTION	INITIALS
01/13/12	REVISED OWNERSHIP FOR PARCEL OH40037	WWW
10/17/11	ISSUED FINAL SURVEY TO IDOT	SJP
07/27/11	ADDED POINT NUMBERS FOR COORDINATE TABLE	WWW
12/16/10	REVISED PER IDOT REVIEW	WWW
09/17/10	REVISED PER IDOT REVIEW	SJP

RECEIVED JAN 17 2012 PLATS & LEGALS

IDOT14 — 090746 SHEET 1 IS A COVER SHEET AND IS NOT RECORDED

© 2010 MANHARD CONSULTING, LTD. ALL RIGHTS RESERVED

Manhard CONSULTING LTD
700 Springer Drive, Lombard, IL 60148 ph:630.691.2600 fx:630.691.2606 manhard.com
Civil Engineers • Surveyors • Water Resource Engineers • Water & Wastewater Engineers
Construction Managers • Environmental Scientists • Landscape Architects • Planners

PLAT OF HIGHWAYS
STATE OF ILLINOIS
DEPARTMENT OF TRANSPORTATION

FAP 330/US ROUTE 45
SECTION: 131st St to 179th St COOK COUNTY
PROJECT: JOB NO. R-90-004-07
STATION 210+00 TO STATION 223+00

SCALE: 1" = 50' SHEET 17 OF 55

BUREAU OF LAND ACQUISITION
201 WEST CENTER COURT
SCHAUMBURG, ILLINOIS 60196

RECORDING: RECORDED ON AS DOCUMENT NO.

R.O.W. PLAT | MADE | CHECKED | NOTEBOOK NO. | BY | DATE

Dwg Name: P:\Dot4\dwg\Sun\Final Drawings\Plat of Highways\17-STA-210-223.dwg Updated By: bwright October 14, 2011 - 16:07