PT OF E 1/2 SEC 33 & W 1/2 SEC 34, T37N, R12E OF THE 3RD PM, COOK CO. IL

PARCEL No.	OWNER	TOTAL HOLDINGS (ACRES)	PART TAKEN (ACRES)	PREVIOUSLY DEDICATED (ACRES)	REMAINDER (ACRES)	EASEMENT AREA (ACRES)	PERMANENT INDEX NUMBER	PURPOSE OF EASEMENT	ACQUIRED BY
0H40082	SOUTHMOOR COUNTRY CLUB HOMEOWNERS' ASSOCIATION	2.224	0.016	0.000	2.208	0.272	23-34-303-016	TEMPORARY	
0H40083	E.C. STERN ENTERPRISES, INC.	1.302	0.031	0.000	1.271	0.000	23-34-302-018	N/A	
0H40084TE	TBCC PROPERTIES, LLC	1.325	0.000	0.000	1.325	0.064	23-34-302-019	TEMPORARY	
0H40085TE	GX ORLAND PARK 3, LLC	1.476	0.000	0.000	1.476	0.074	23-34-302-020	TEMPORARY	
0H40086TE	V-LAND ORLAND PARK 131ST, LLC	1.377	0.000	0.000	1.377	0.016	23-34-302-021 23-34-302-024	TEMPORARY	
0H40089TE-B	CONSOLIDATED HIGH SCHOOL DISTRICT NO. 230	51.153	N/A	N/A	N/A	0.194	23-33-401-012 23-33-401-013 23-33-401-024 23-33-401-025	TEMPORARY	
0H40163	SOUTHMOOR COUNTRY CLUB HOMEOWNERS' ASSOCIATION	12.354*	0.035	0.000	12.319	0.000	23-34-303-017	N/A	

* TOTAL HOLDING WAS DETERMINED BY INFORMATION FROM RECORDED SUBDIVISION PLATS. A BOUNDARY SURVEY WAS NOT PERFORMED ON ENTIRE TOTAL HOLDING.

0 50' 100' 200'
1"= 50'

F.A.P. ROUTE	SECTION	COUNTY	TOTAL SHEETS	SHEET NO.
330/US 45	131st St to 179th St	COOK	152	82
STATION 342+00 TO STATION 355+00				
FED. ROAD DIST. NO. 1	ILLINOIS	FED. AID PROJECT		

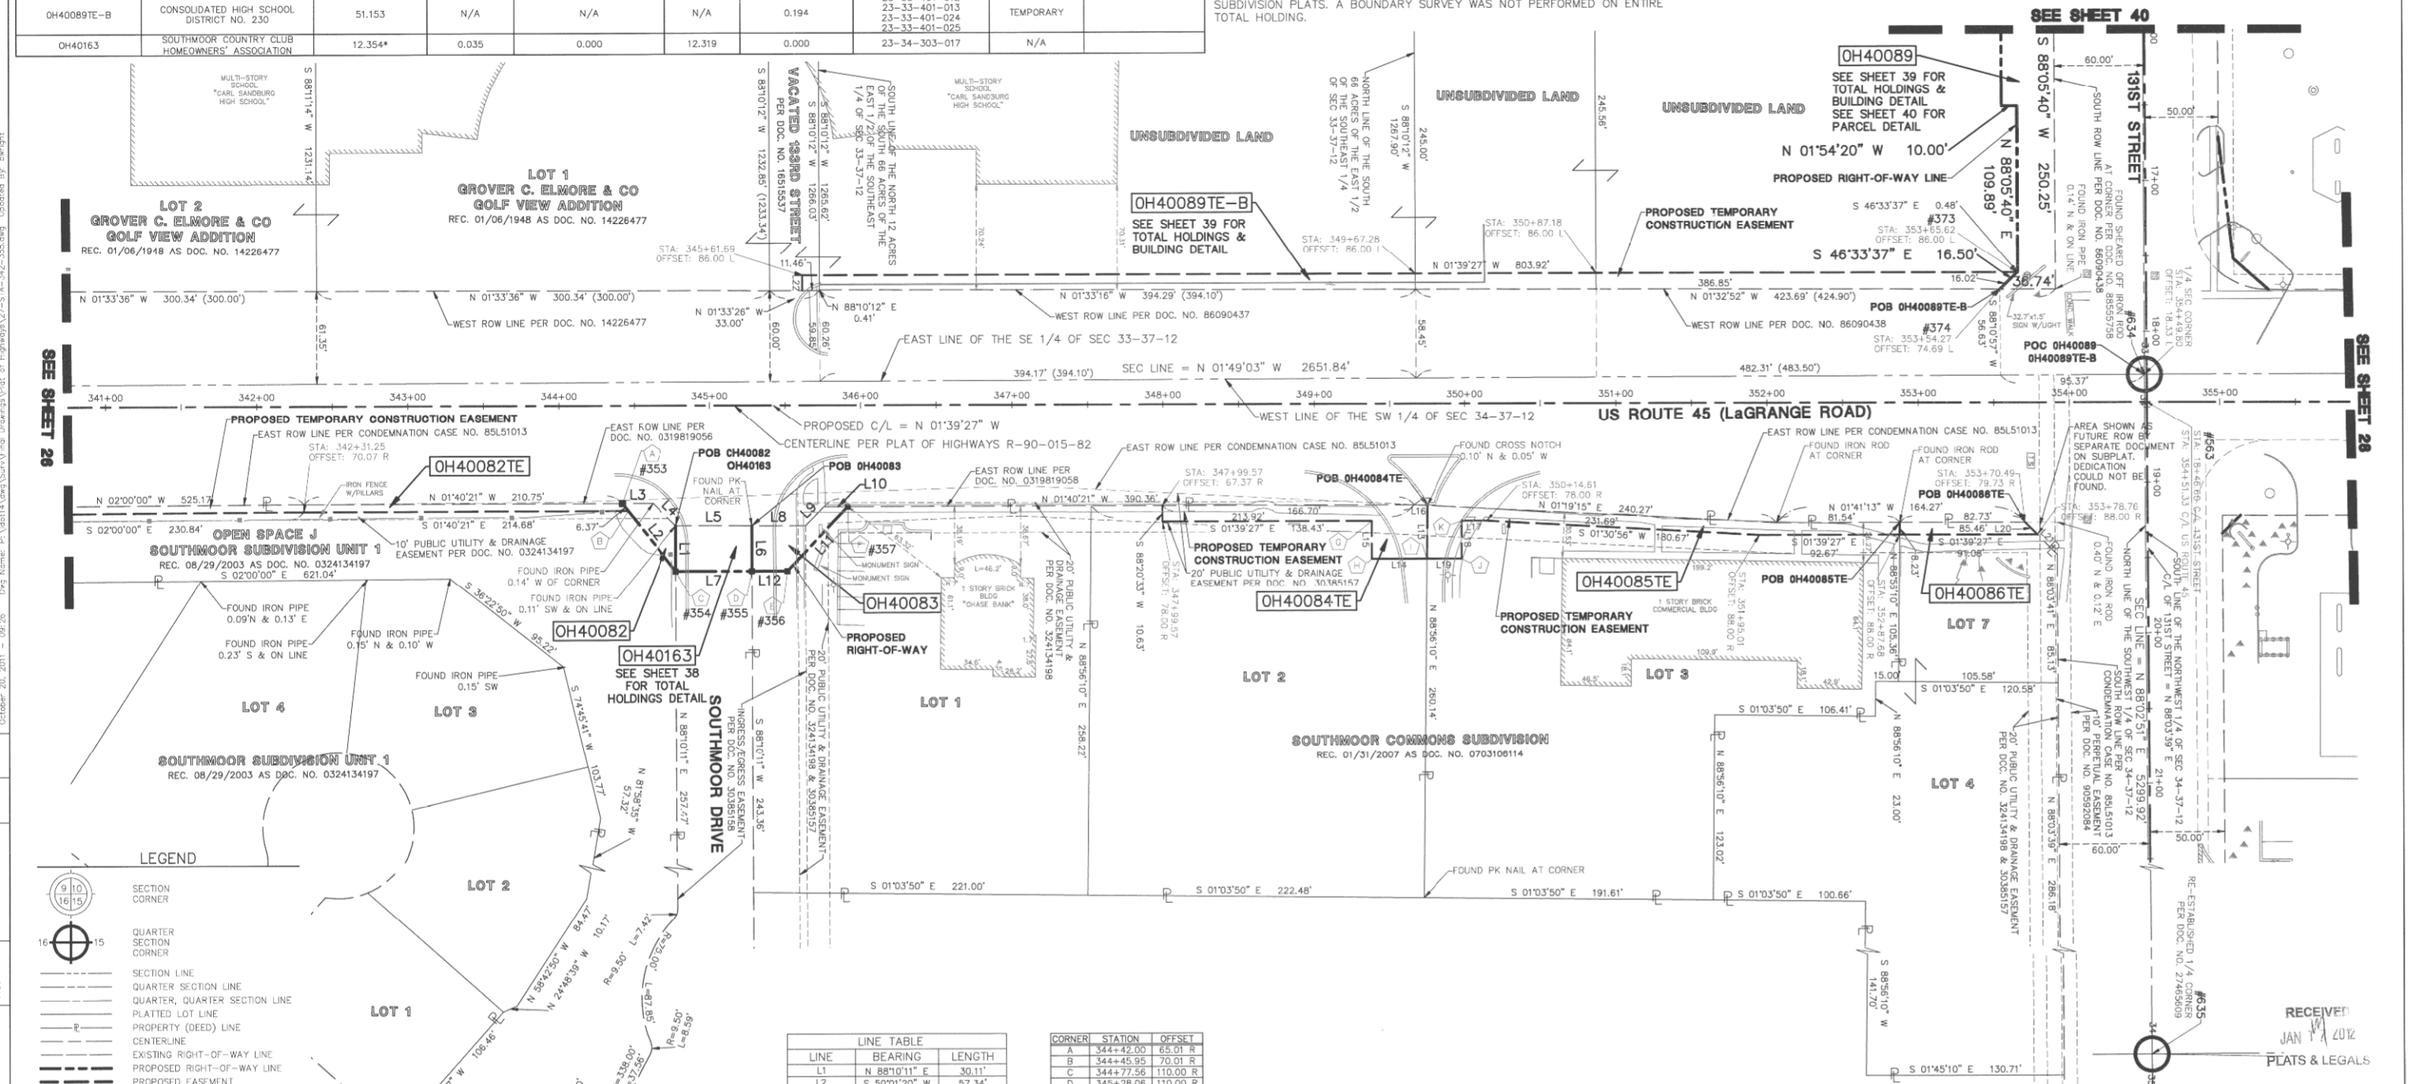

LEGEND

- SECTION CORNER
- QUARTER SECTION CORNER
- SECTION LINE
- QUARTER SECTION LINE
- QUARTER, QUARTER SECTION LINE
- PLATTED LOT LINE
- PROPERTY (DEED) LINE
- CENTERLINE
- EXISTING RIGHT-OF-WAY LINE
- PROPOSED RIGHT-OF-WAY LINE
- PROPOSED EASEMENT
- 129.32' MEASURED DIMENSION
- 129.32'(COMP.) COMPUTED DIMENSION
- ( ) RECORD DATA
- EXISTING BUILDING
- EX. CONCRETE CURB & GUTTER
- EX. EDGE OF PAVEMENT
- EX. GUARD RAIL
- PK NAIL SET
- REPLACED AFTER CONSTRUCTION
- IRON ROD SET
- IRON PIPE OR ROD FOUND
- CUT CROSS FOUND OR SET
- T1, T2, T3 **THESE STAKES REFERENCE FOUND OR SET MONUMENTATION.** WITNESS POINTS SET TO AID IN THE RECOVERY AND ESTABLISHMENT OF THE PROPOSED CENTERLINE OF CONSTRUCTION.
- **STAKING OF PROPOSED RIGHT OF WAY.** MARKER TO MONUMENT THE POSITION SHOWN, IDENTIFIED BY INSCRIPTION DATA AND SURVEYORS REGISTRATION NUMBER.
- POB POINT OF BEGINNING
- POC POINT OF COMMENCEMENT
- EX. MISCELLANEOUS MANHOLE (MH)

LEGEND

- EX. STORM MANHOLE (MH)
- EX. STORM CATCH BASIN (CB)
- EX. STORM INLET (INL)
- EX. FLARED END SECTION (FES)
- EX. SANITARY MANHOLE (SMH)
- EX. FIRE HYDRANT/AUX. VALVE
- EX. VALVE BOX
- EX. VALVE VAULT (V.V.)
- EX. IRRIGATION CONTROL BOX
- EX. ELECTRICAL METER
- EX. ELECTRICAL OUTLET
- EX. UTILITY POLE
- EX. UTILITY POLE WITH LIGHT
- EX. GUY WIRE
- EX. LIGHT STANDARD
- EX. STREET LIGHT
- EX. GROUND LIGHT
- EX. SIGN
- EX. DOUBLE POLE SIGN
- EX. MAILBOX
- EX. BOLLARD
- EX. FLAG POLE

LINE TABLE		
LINE	BEARING	LENGTH
L1	N 88°10'11" E	30.11'
L2	S 50°01'20" W	57.14'
L3	N 01°40'21" W	20.42'
L4	N 43°01'54" E	21.16'
L5	N 01°37'41" W	50.50'
L6	N 88°10'11" E	30.09'
L7	S 01°39'27" E	50.50'
L8	N 01°37'41" W	35.49'
L9	N 46°45'05" W	17.65'
L10	N 01°40'21" W	15.64'
L11	S 48°26'36" E	58.42'
L12	S 01°39'27" E	23.50'
L13	N 88°56'10" E	35.23'
L14	S 01°39'27" E	36.48'
L15	S 88°20'33" W	25.00'
L16	N 01°19'15" E	8.58'
L17	S 01°39'27" E	16.61'
L18	N 88°20'33" E	25.00'
L19	S 01°39'27" E	23.52'
L20	N 43°22'28" E	11.70'
L21	N 43°22'28" E	30.19'
L22	S 88°25'57" W	10.25'

CORNER	STATION	OFFSET
A	344+42.00	65.01 R
B	344+45.95	70.01 R
C	344+77.56	110.00 R
D	345+28.06	110.00 R
E	345+51.56	110.00 R
F	345+91.56	67.42 R
G	349+38.00	78.00 R
H	349+38.00	103.00 R
I	349+74.48	103.00 R
J	349+98.00	103.00 R
K	349+98.00	78.00 R

SEE SHEET 52 FOR COORDINATE VALUES FOR CENTERLINE POINTS, SECTIONS CORNERS AND ROW MONUMENTS

STATE OF ILLINOIS)
) SS
COUNTY OF DuPAGE)

I, WILLIAM W. WRIGHT, DO HEREBY DECLARE THAT I HAVE SURVEYED THE PLAT OF HIGHWAYS SHOWN HEREON IN SECTIONS 33 AND 34, TOWNSHIP 37 NORTH, RANGE 12 EAST OF THE THIRD PRINCIPAL MERIDIAN, AND SECTIONS 3, 4, 9, 10, 15, 16, 21, 22, 27, 28, 33 AND 34, TOWNSHIP 36 NORTH, RANGE 12 EAST OF THE THIRD PRINCIPAL MERIDIAN, ALL IN COOK COUNTY, ILLINOIS; THAT THE SURVEY IS TRUE AND COMPLETE AS SHOWN TO THE BEST OF MY KNOWLEDGE AND BELIEF; THAT THE PLAT CORRECTLY REPRESENTS SAID SURVEY; THAT ALL MONUMENTS FOUND AND ESTABLISHED ARE OF PERMANENT QUALITY AND OCCUPY THE POSITIONS SHOWN THEREON AND THAT THE MONUMENTS ARE SUFFICIENT TO ENABLE THE SURVEY TO BE RETRACED. MADE FOR THE DEPARTMENT OF TRANSPORTATION, STATE OF ILLINOIS.

DATED AT LOMBARD, ILLINOIS THIS 13TH DAY OF JANUARY A.D., 2012.

ILLINOIS PROFESSIONAL LAND SURVEYOR NO. 3502
LICENSE EXPIRES NOVEMBER 30, 2012

DESIGN FIRM LICENSE NO. 184003350
LICENSE EXPIRES APRIL 30, 2013

BEARINGS SHOWN HEREON ARE BASED ON ILLINOIS STATE PLANE COORDINATES, EAST ZONE, NORTH AMERICAN DATUM OF 1983. ALL COORDINATE AND DIMENSIONAL VALUES SHOWN HEREON ARE "GROUND" NOT "GRID".

COMBINED SCALE FACTOR (GROUND TO GRID) = 0.999966013

WILLIAM W. WRIGHT 3502 PROFESSIONAL LAND SURVEYOR STATE OF ILLINOIS LOMBARD, ILLINOIS

REVISION DATE	DESCRIPTION	INITIALS
01/13/12	REVISED OWNERSHIP FOR PARCEL 0H40084	WW
10/17/11	ISSUED FINAL SURVEY TO IDOT	WW
07/27/11	ADDED POINT NUMBERS FOR COORDINATE TABLE	WW
02/14/11	PER ENGINEERING CONSULTANT MEMO	BJP

RECORDING: RECORDED ON AS DOCUMENT NO.

RECEIVED JAN 17 2012 PLATS & LEGALS

IDOT14 — 090746 SHEET 1 IS A COVER SHEET AND IS NOT RECORDED

© 2012 MANHARD CONSULTING, LTD. ALL RIGHTS RESERVED

Manhard CONSULTING
700 Springer Drive, Lombard, IL 60148 ph:630.691.8600 fx:630.691.8686 manhard.com
Civil Engineers • Surveyors • Water Resource Engineers • Water & Wastewater Engineers
Construction Managers • Environmental Scientists • Landscape Architects • Planners

PLAT OF HIGHWAYS
STATE OF ILLINOIS
DEPARTMENT OF TRANSPORTATION

FAP 330/US ROUTE 45
SECTION: 131st St to 179th St COOK COUNTY
PROJECT: JOB NO. R-90-004-07
STATION 342+00 TO STATION 355+00
SCALE: 1" = 50' SHEET 27 OF 55

BUREAU OF LAND ACQUISITION
201 WEST CENTER COURT
SCHAUMBURG, ILLINOIS 60196

R.O.W. PLAT | MADE | CHECKED | INKED | NOTEBOOK NO. | DATE | BY

October 26, 2011 — 09:26 Dwg Name: P:\Civil14\Dwg\Surv\Final Drawings\Dept of Highways\27-S7A-342-355.dwg Loaded By: swright