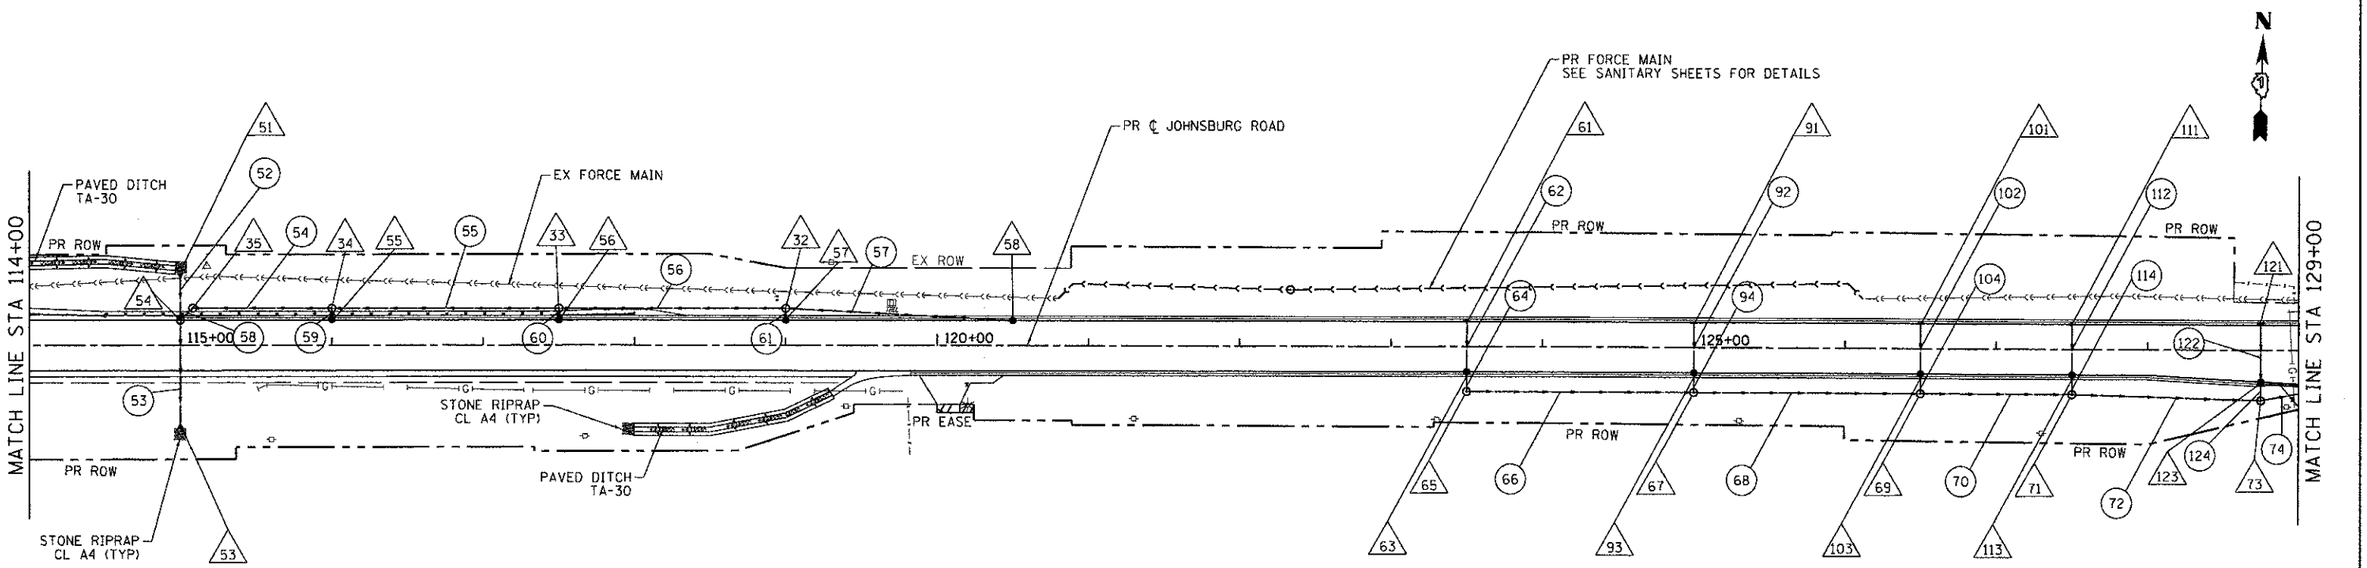

NOTE:
STORM SEWER SHOWN IN DIFFERENT LINE STYLES FOR PARALLEL SYSTEMS PER IDOT STANDARD. WHEN THERE ARE PARALLEL SYSTEMS, THE DEFAULT DASH LINE IS USED FOR LEFT SYSTEM AND SOLID LINE IS USED FOR THE RIGHT SYSTEM. WHEN ONLY A SINGLE SYSTEM, DASH AND SOLID LINES ARE USED FOR LEFT AND RIGHT SYSTEMS RESPECTIVELY FOR CONSISTENCY.

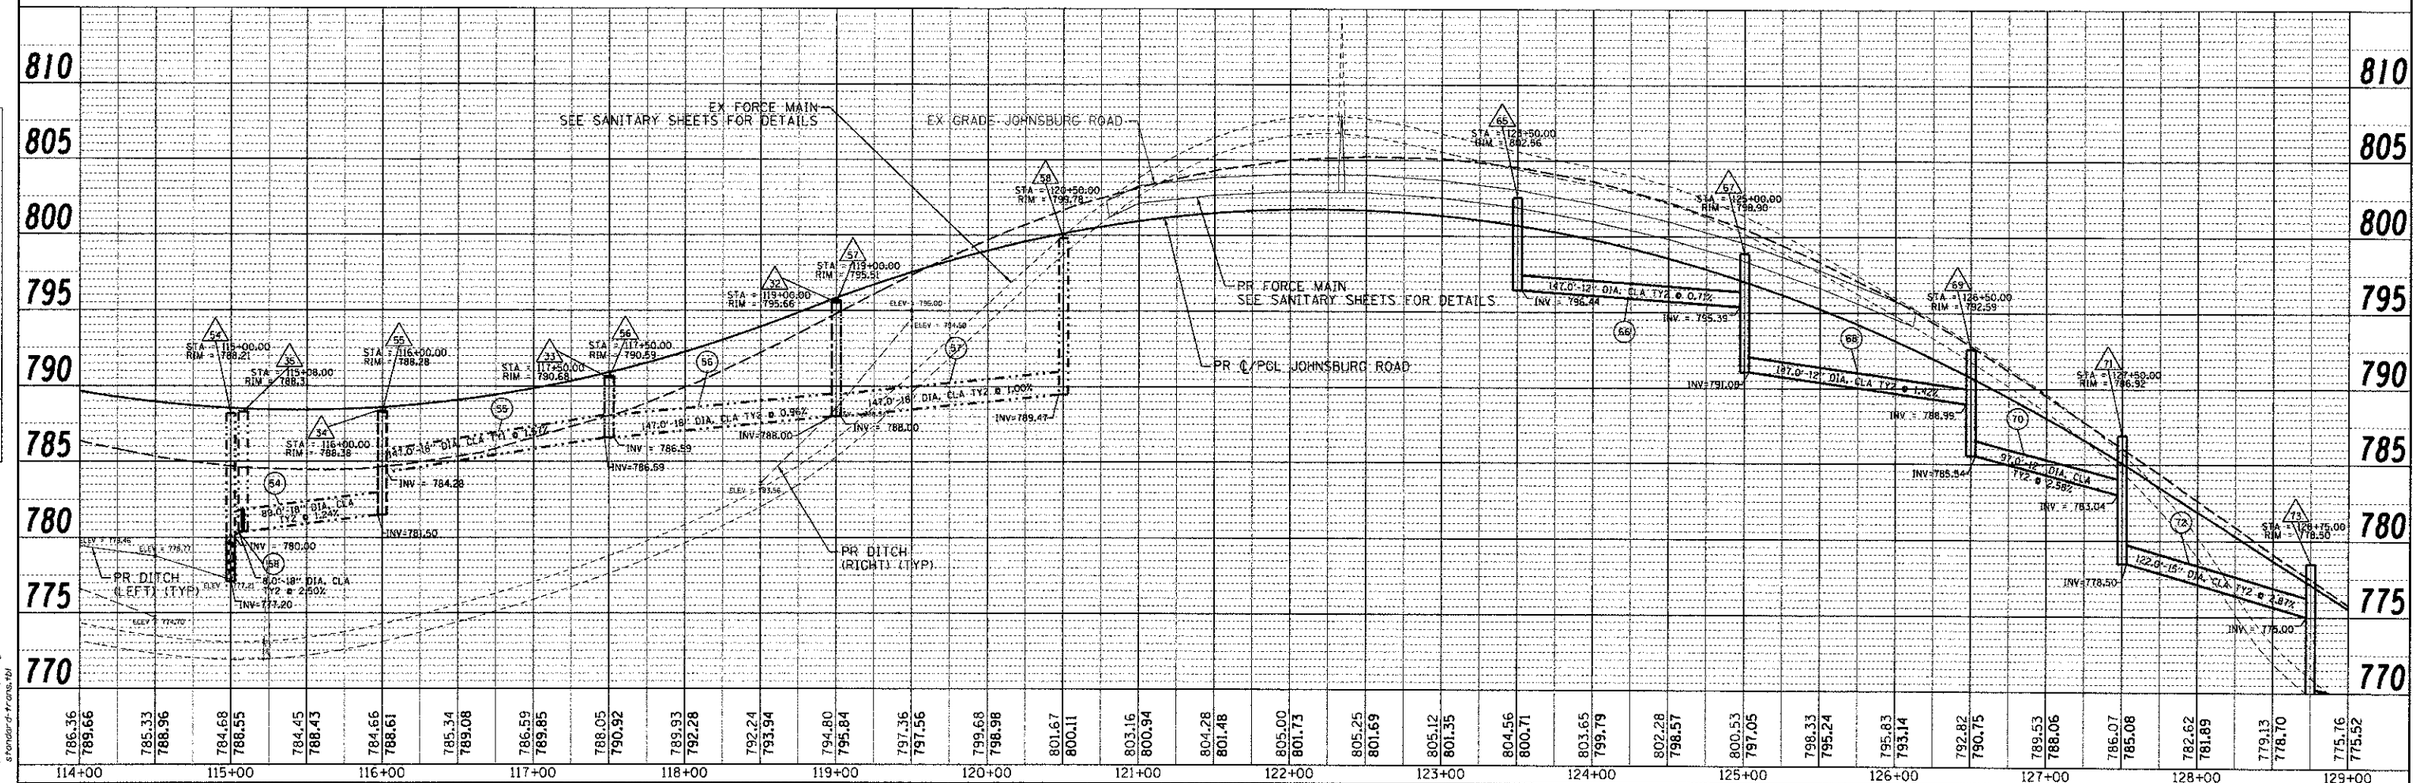

| | | |