MARSHALL EQUIPMENT – PHASE V
RECLAMATION PROJECT
AML–GSIE–0417
SALINE COUNTY

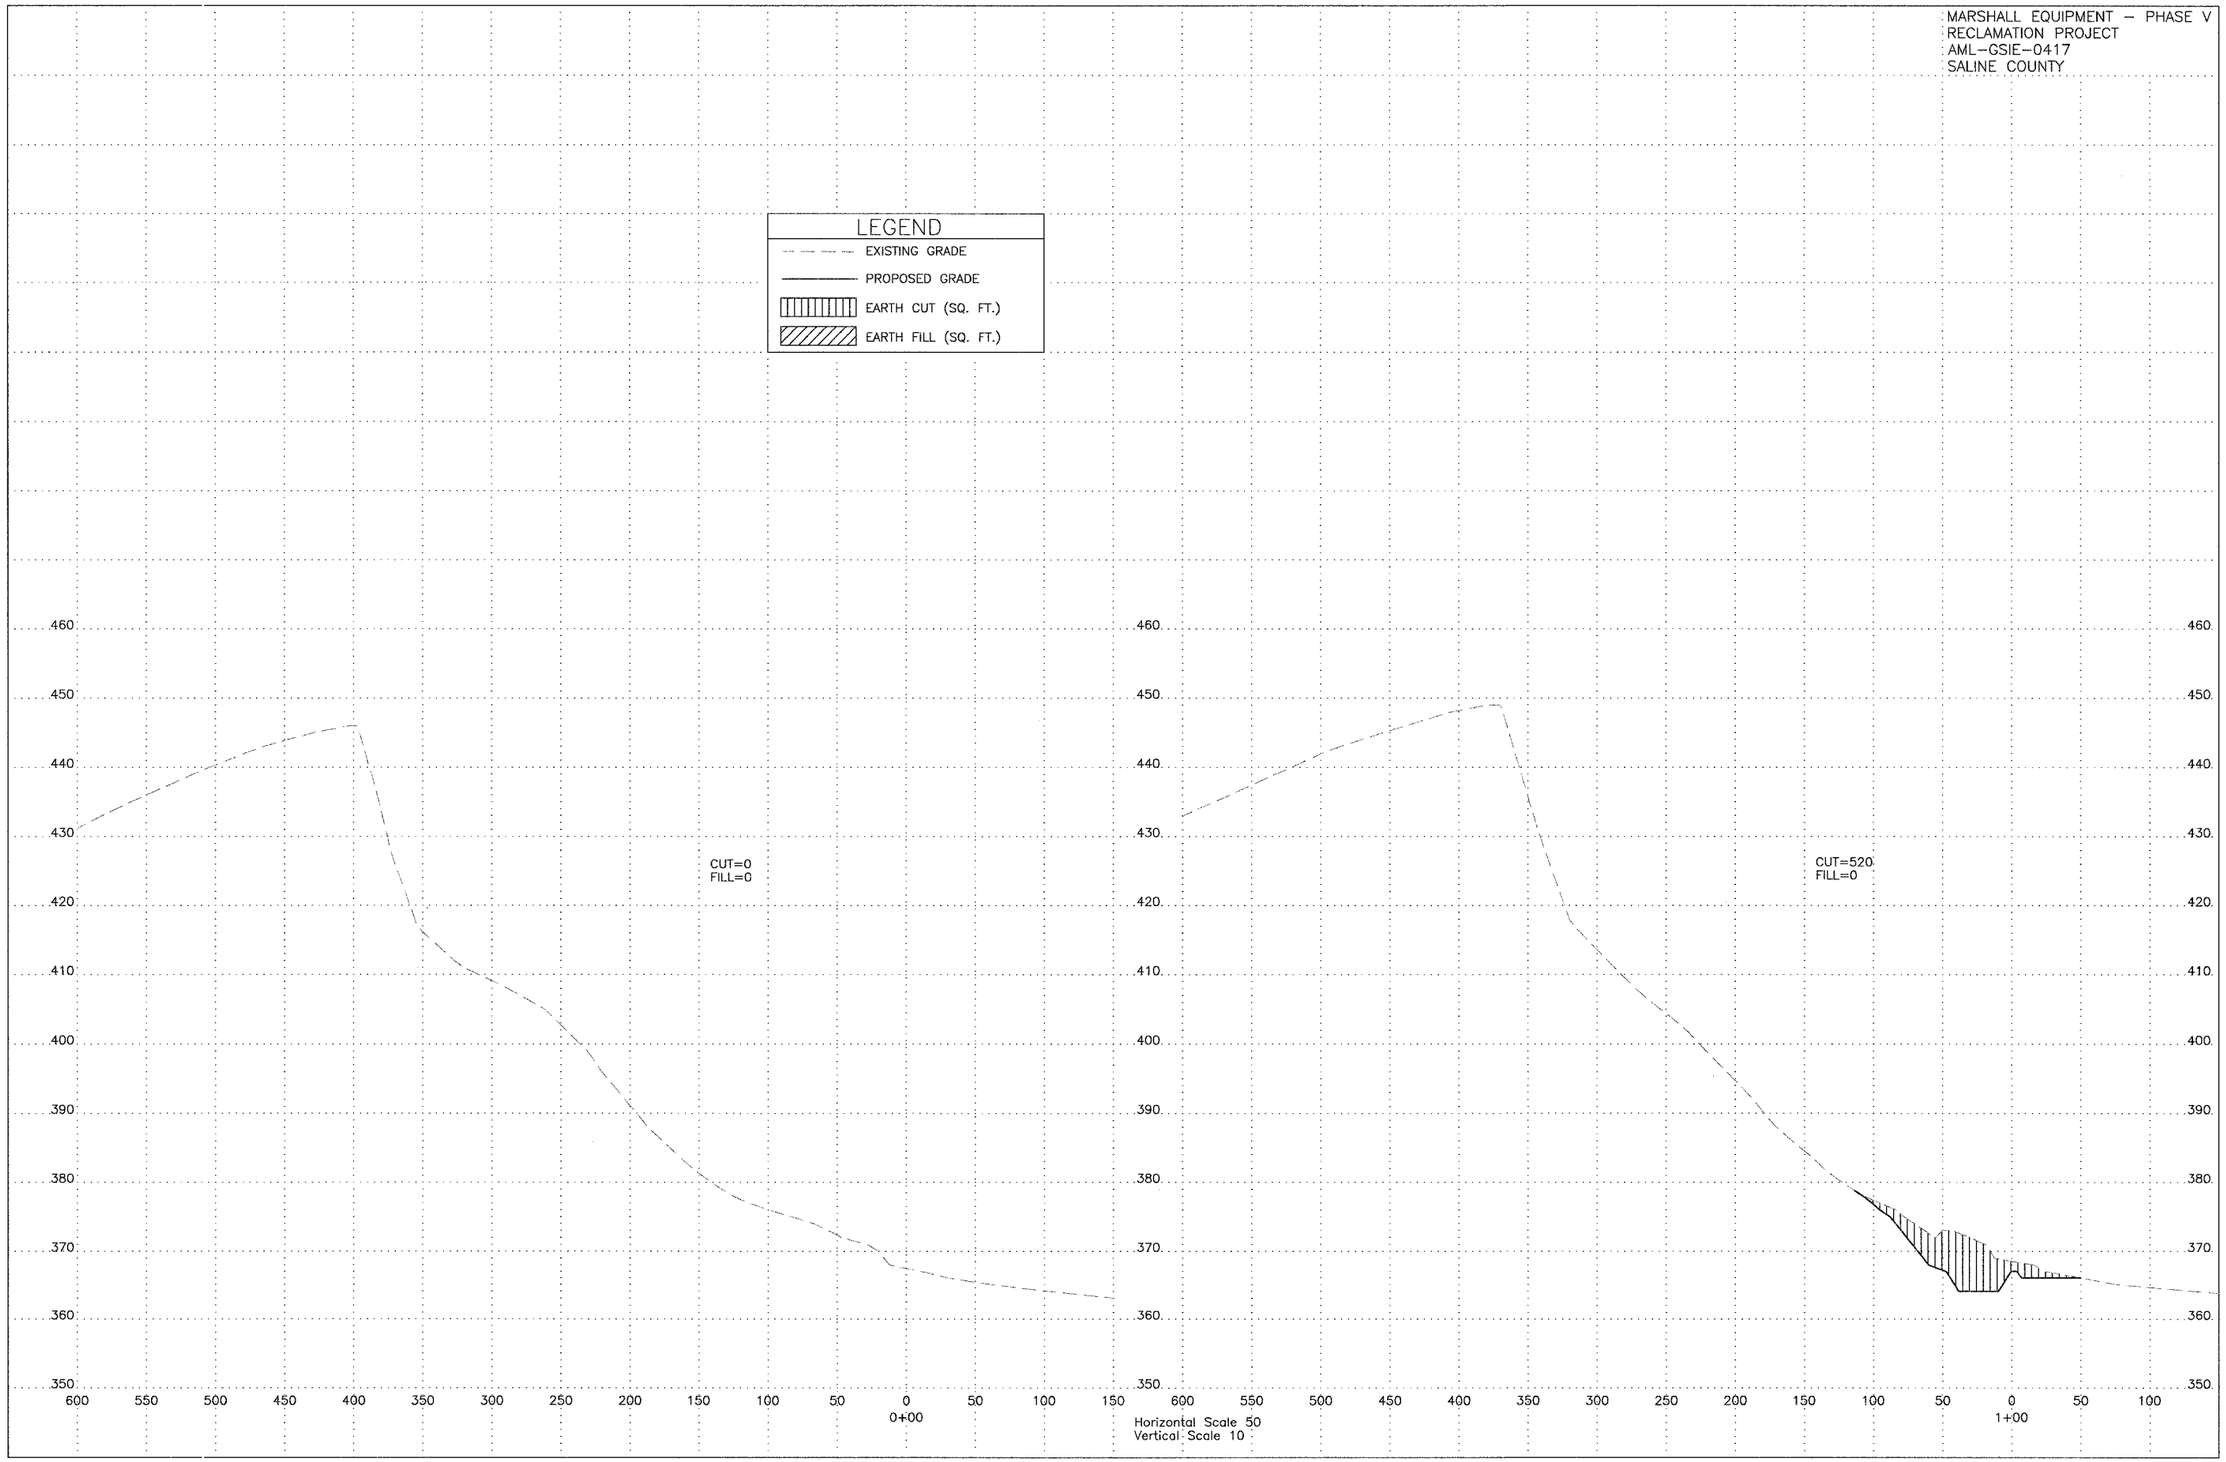

SITE A – SEEP #125S – SHEET 9 OF 24