MARSHALL EQUIPMENT – PHASE V
RECLAMATION PROJECT
AML–GSIE–0417
SALINE COUNTY

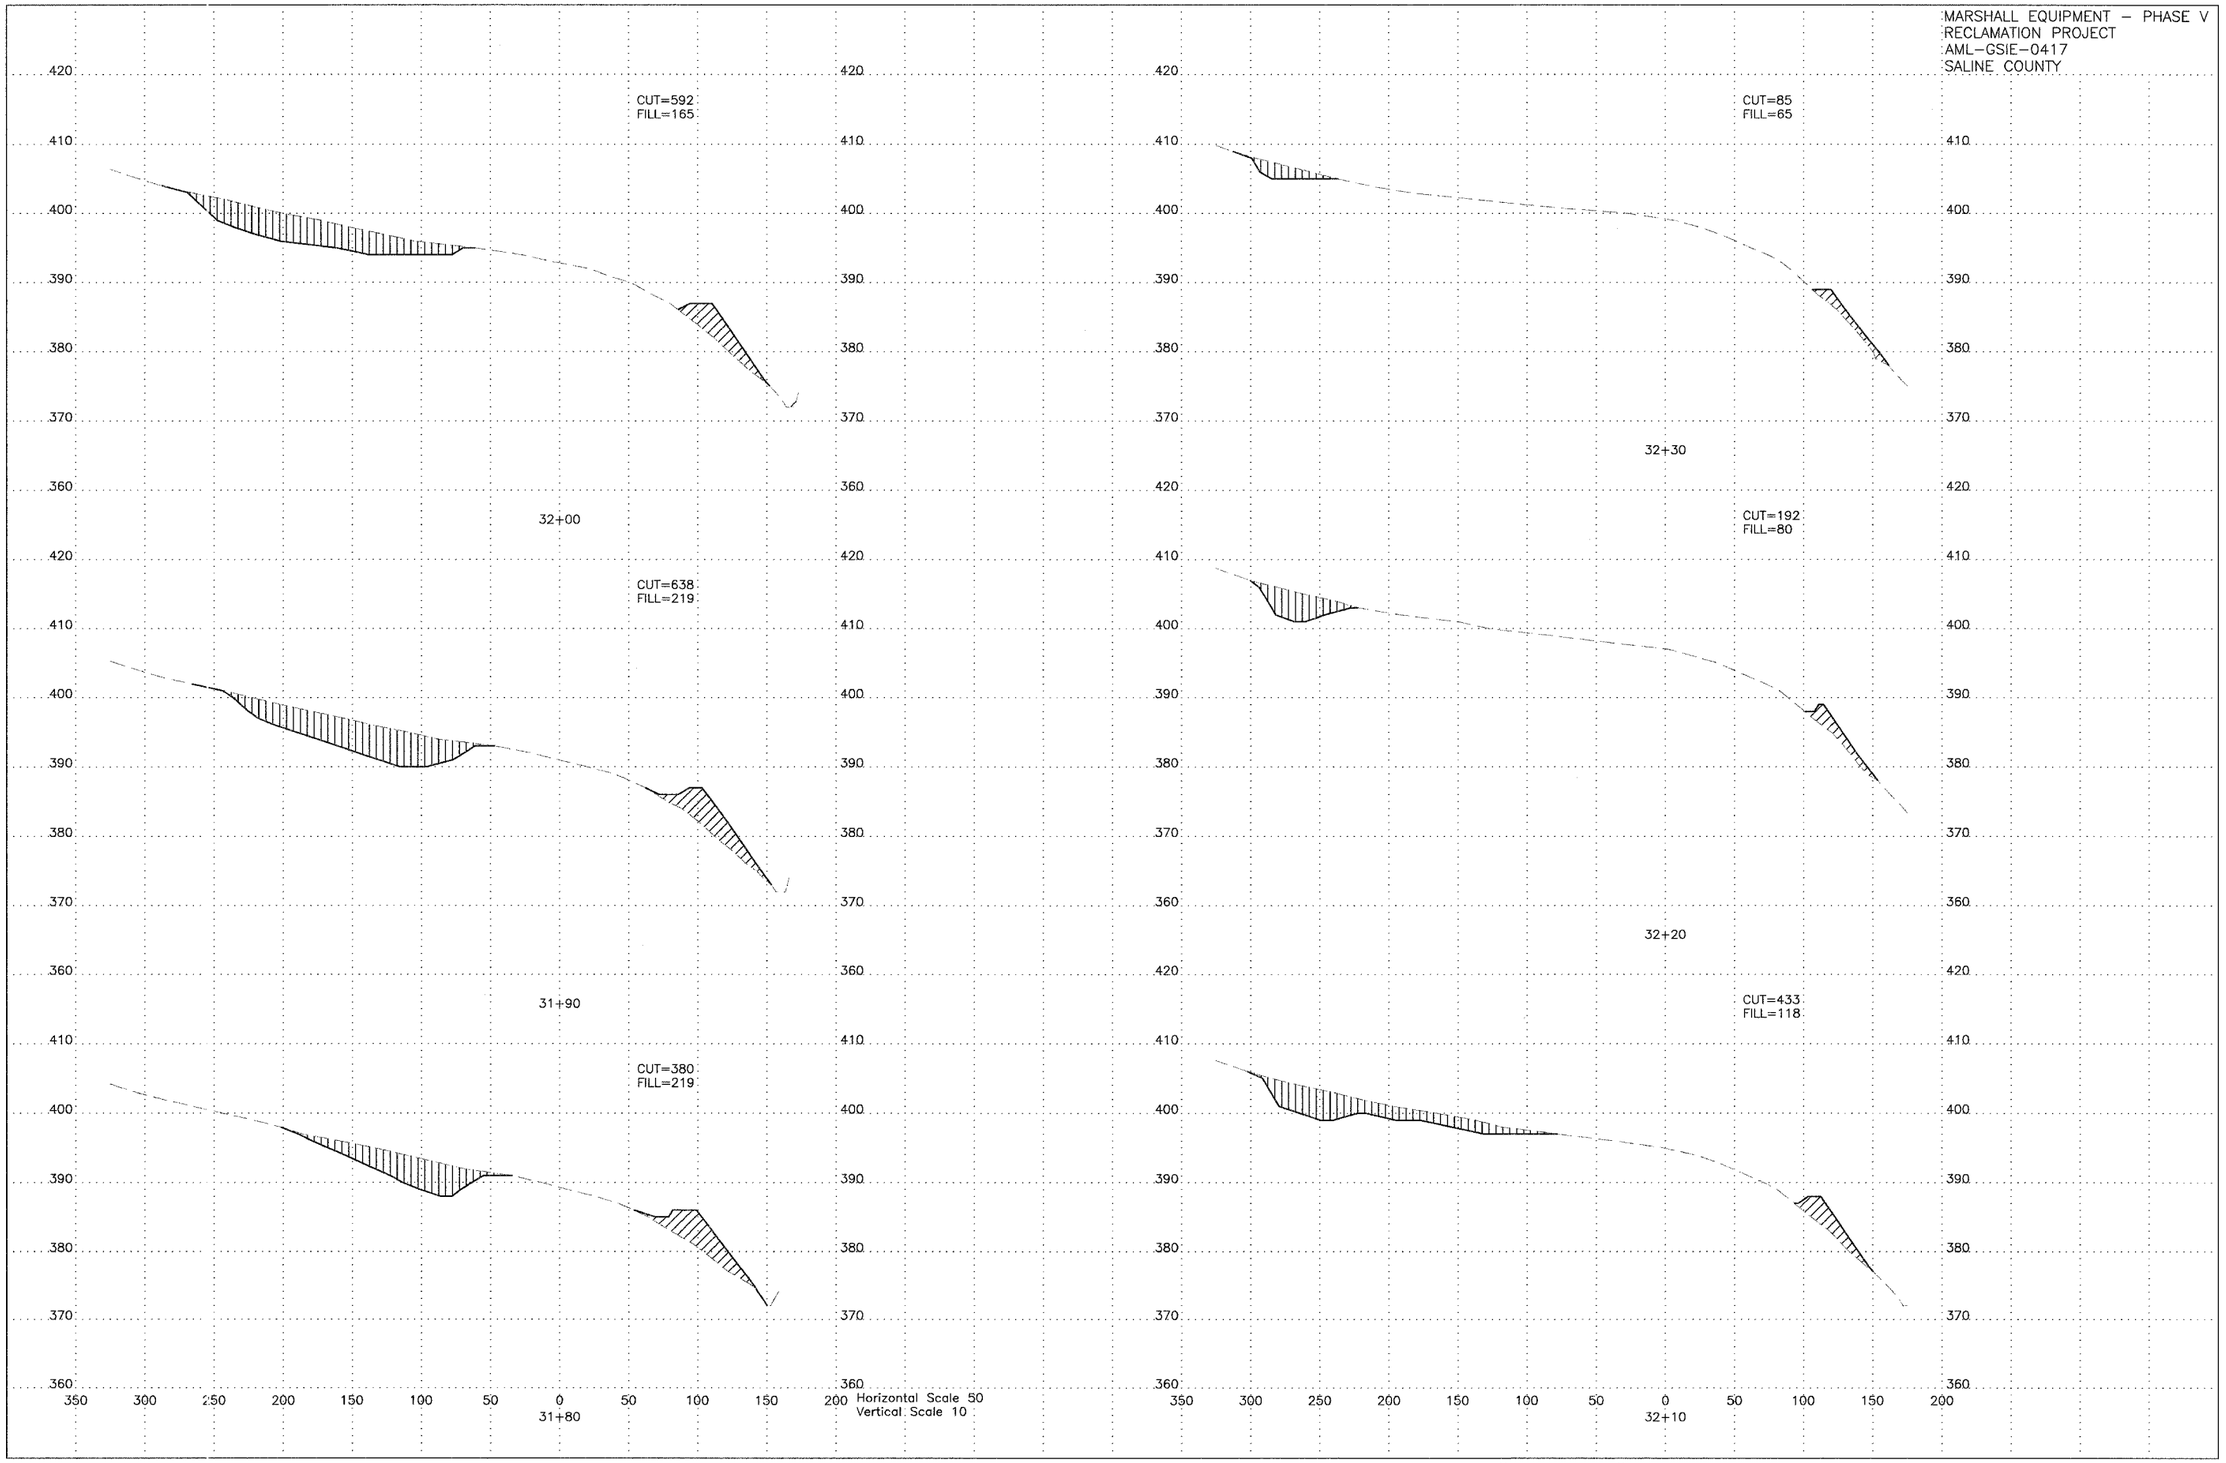

SITE B – SEEP #127 & #128 – CHANNEL C & D – SHEET 19 OF 24