MARSHALL EQUIPMENT – PHASE V
RECLAMATION PROJECT
AML–GSIE–0417
SALINE COUNTY

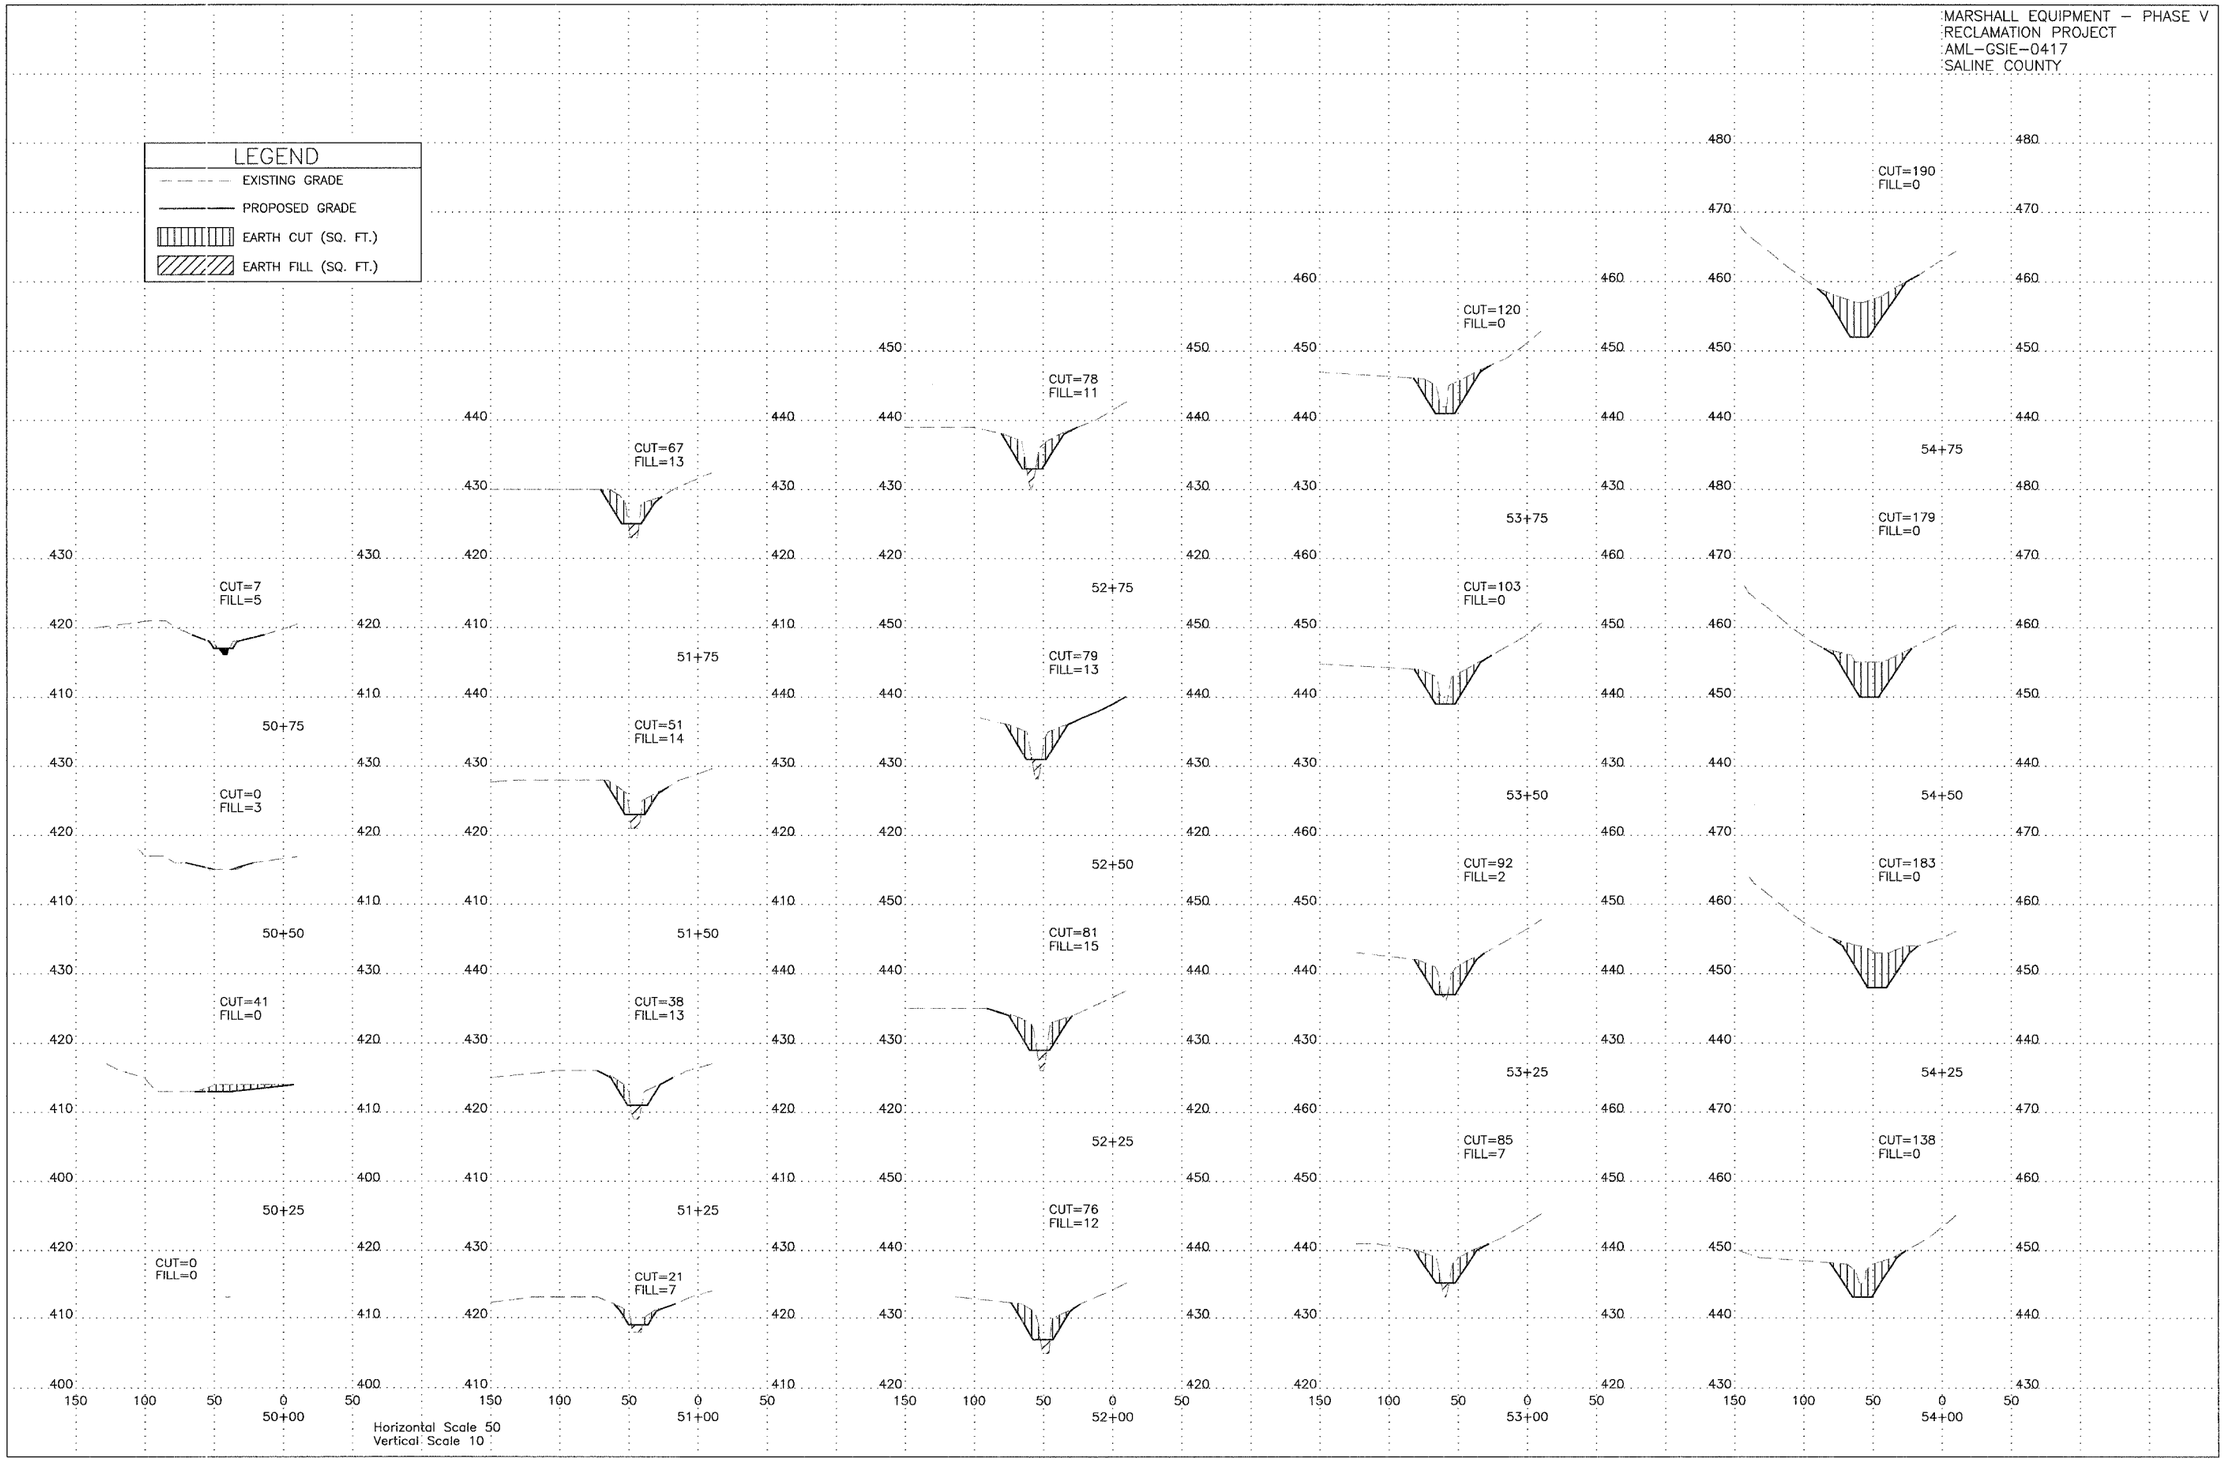

SITE C – EROSION GULLY – CHANNEL F – SHEET 22 OF 24