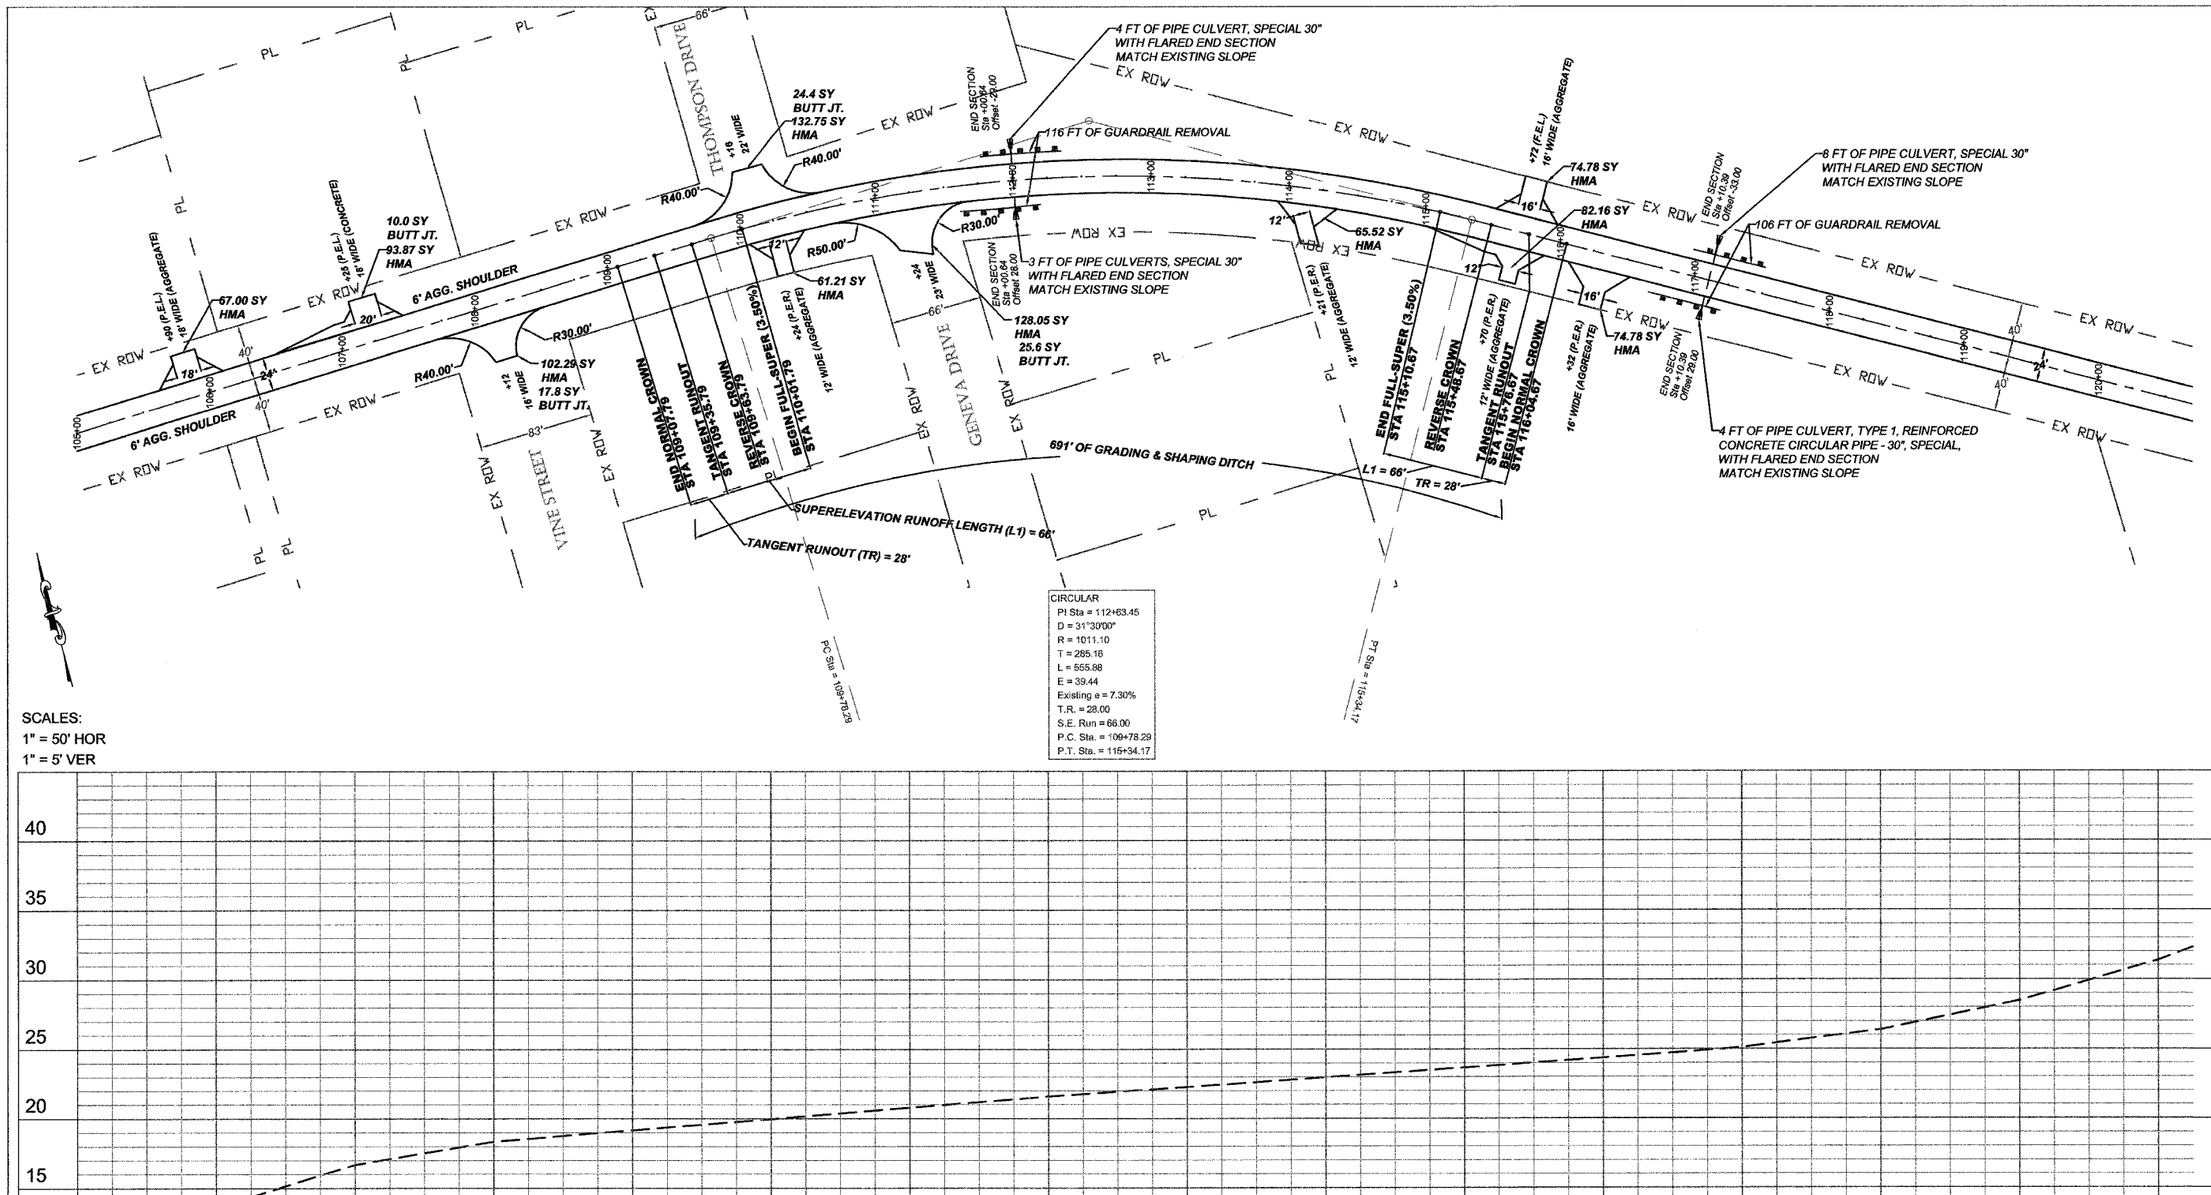

BELVIDERE ROAD
PLAN