CONTRACT NO. 64969

F.A.P RTE.	SECTION	COUNTY	TOTAL SHEETS	SHEET NO.
309	16R-2	WHITESIDE	547	497
STA. 1156+75.00		TO STA. 1157+00.00		
FED. ROAD DIST. NO. 2	ILLINOIS	FED. AID PROJECT		

IT SHALL BE THE CONTRACTOR'S RESPONSIBILITY TO ASCERTAIN THE LOCATIONS OF EXISTING WATER MAINS, GAS MAINS, SEWERS, ELECTRIC POWER LINES, TELEPHONE LINES AND OTHER UTILITIES FROM THE UTILITY COMPANIES AND BY FIELD INSPECTION.

FINAL SURVEY	BY	DATE
SURVEYED		
PLOTTED		
NOTE BOOK	TEMPLATE	
NO.	AREAS	
	AREAS CHECKED	

160 150 140 130 120 110 100 90 80 70 60 50 40 30 20 10 0 10 20 30 40 50 60 70 80 90 100 110 120 130 140 150 160

660 655 650 645 640 635

STAGE 5
C = 3.16
F = 103.44

INTERSECTION U.S. ROUTE 30
AND BISHOP ROAD
CENTERLINE STA. 1156+59.32
SEE DETAIL OF INTERSECTION
AND ROADWAY PLAN AND PROFILE
FOR MORE INFORMATION

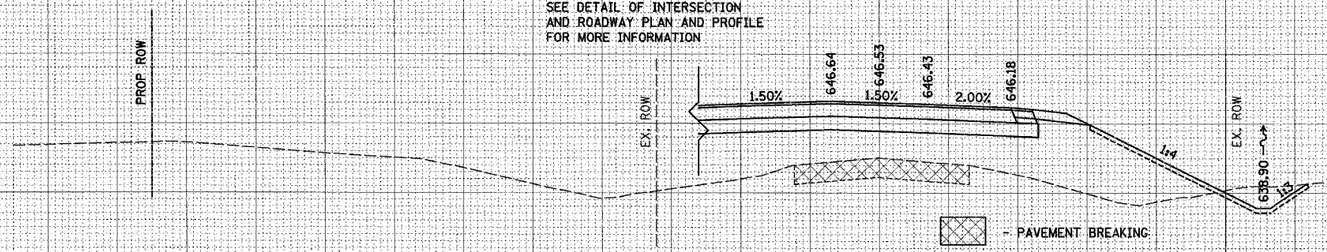

1157+00.00

ORIGINAL SURVEY	BY	DATE
SURVEYED		
PLOTTED		
NOTE BOOK	TEMPLATE	
NO.	AREAS	
	AREAS CHECKED	

STAGE 5
C = 2.36
F = 90.62

INTERSECTION U.S. ROUTE 30
AND BISHOP ROAD
CENTERLINE STA. 1156+59.32
SEE DETAIL OF INTERSECTION
AND ROADWAY PLAN AND PROFILE
FOR MORE INFORMATION

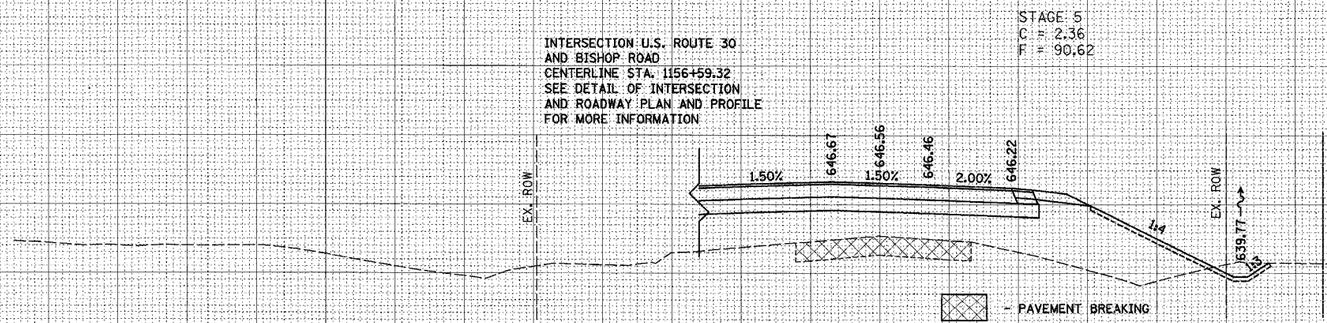

1156+75.00

660 655 650 645 640 635

160 150 140 130 120 110 100 90 80 70 60 50 40 30 20 10 0 10 20 30 40 50 60 70 80 90 100 110 120 130 140 150 160

PLOT DATE = $DATE$
FILE NAME = $FILE$
PLOT SCALE = $SCALE$
USER NAME = $USER$

US ROUTE 30

12/9/2005 9:38:43 AM