DESIGNED BY: CHECKED BY: DRAWN BY: CHECKED BY:

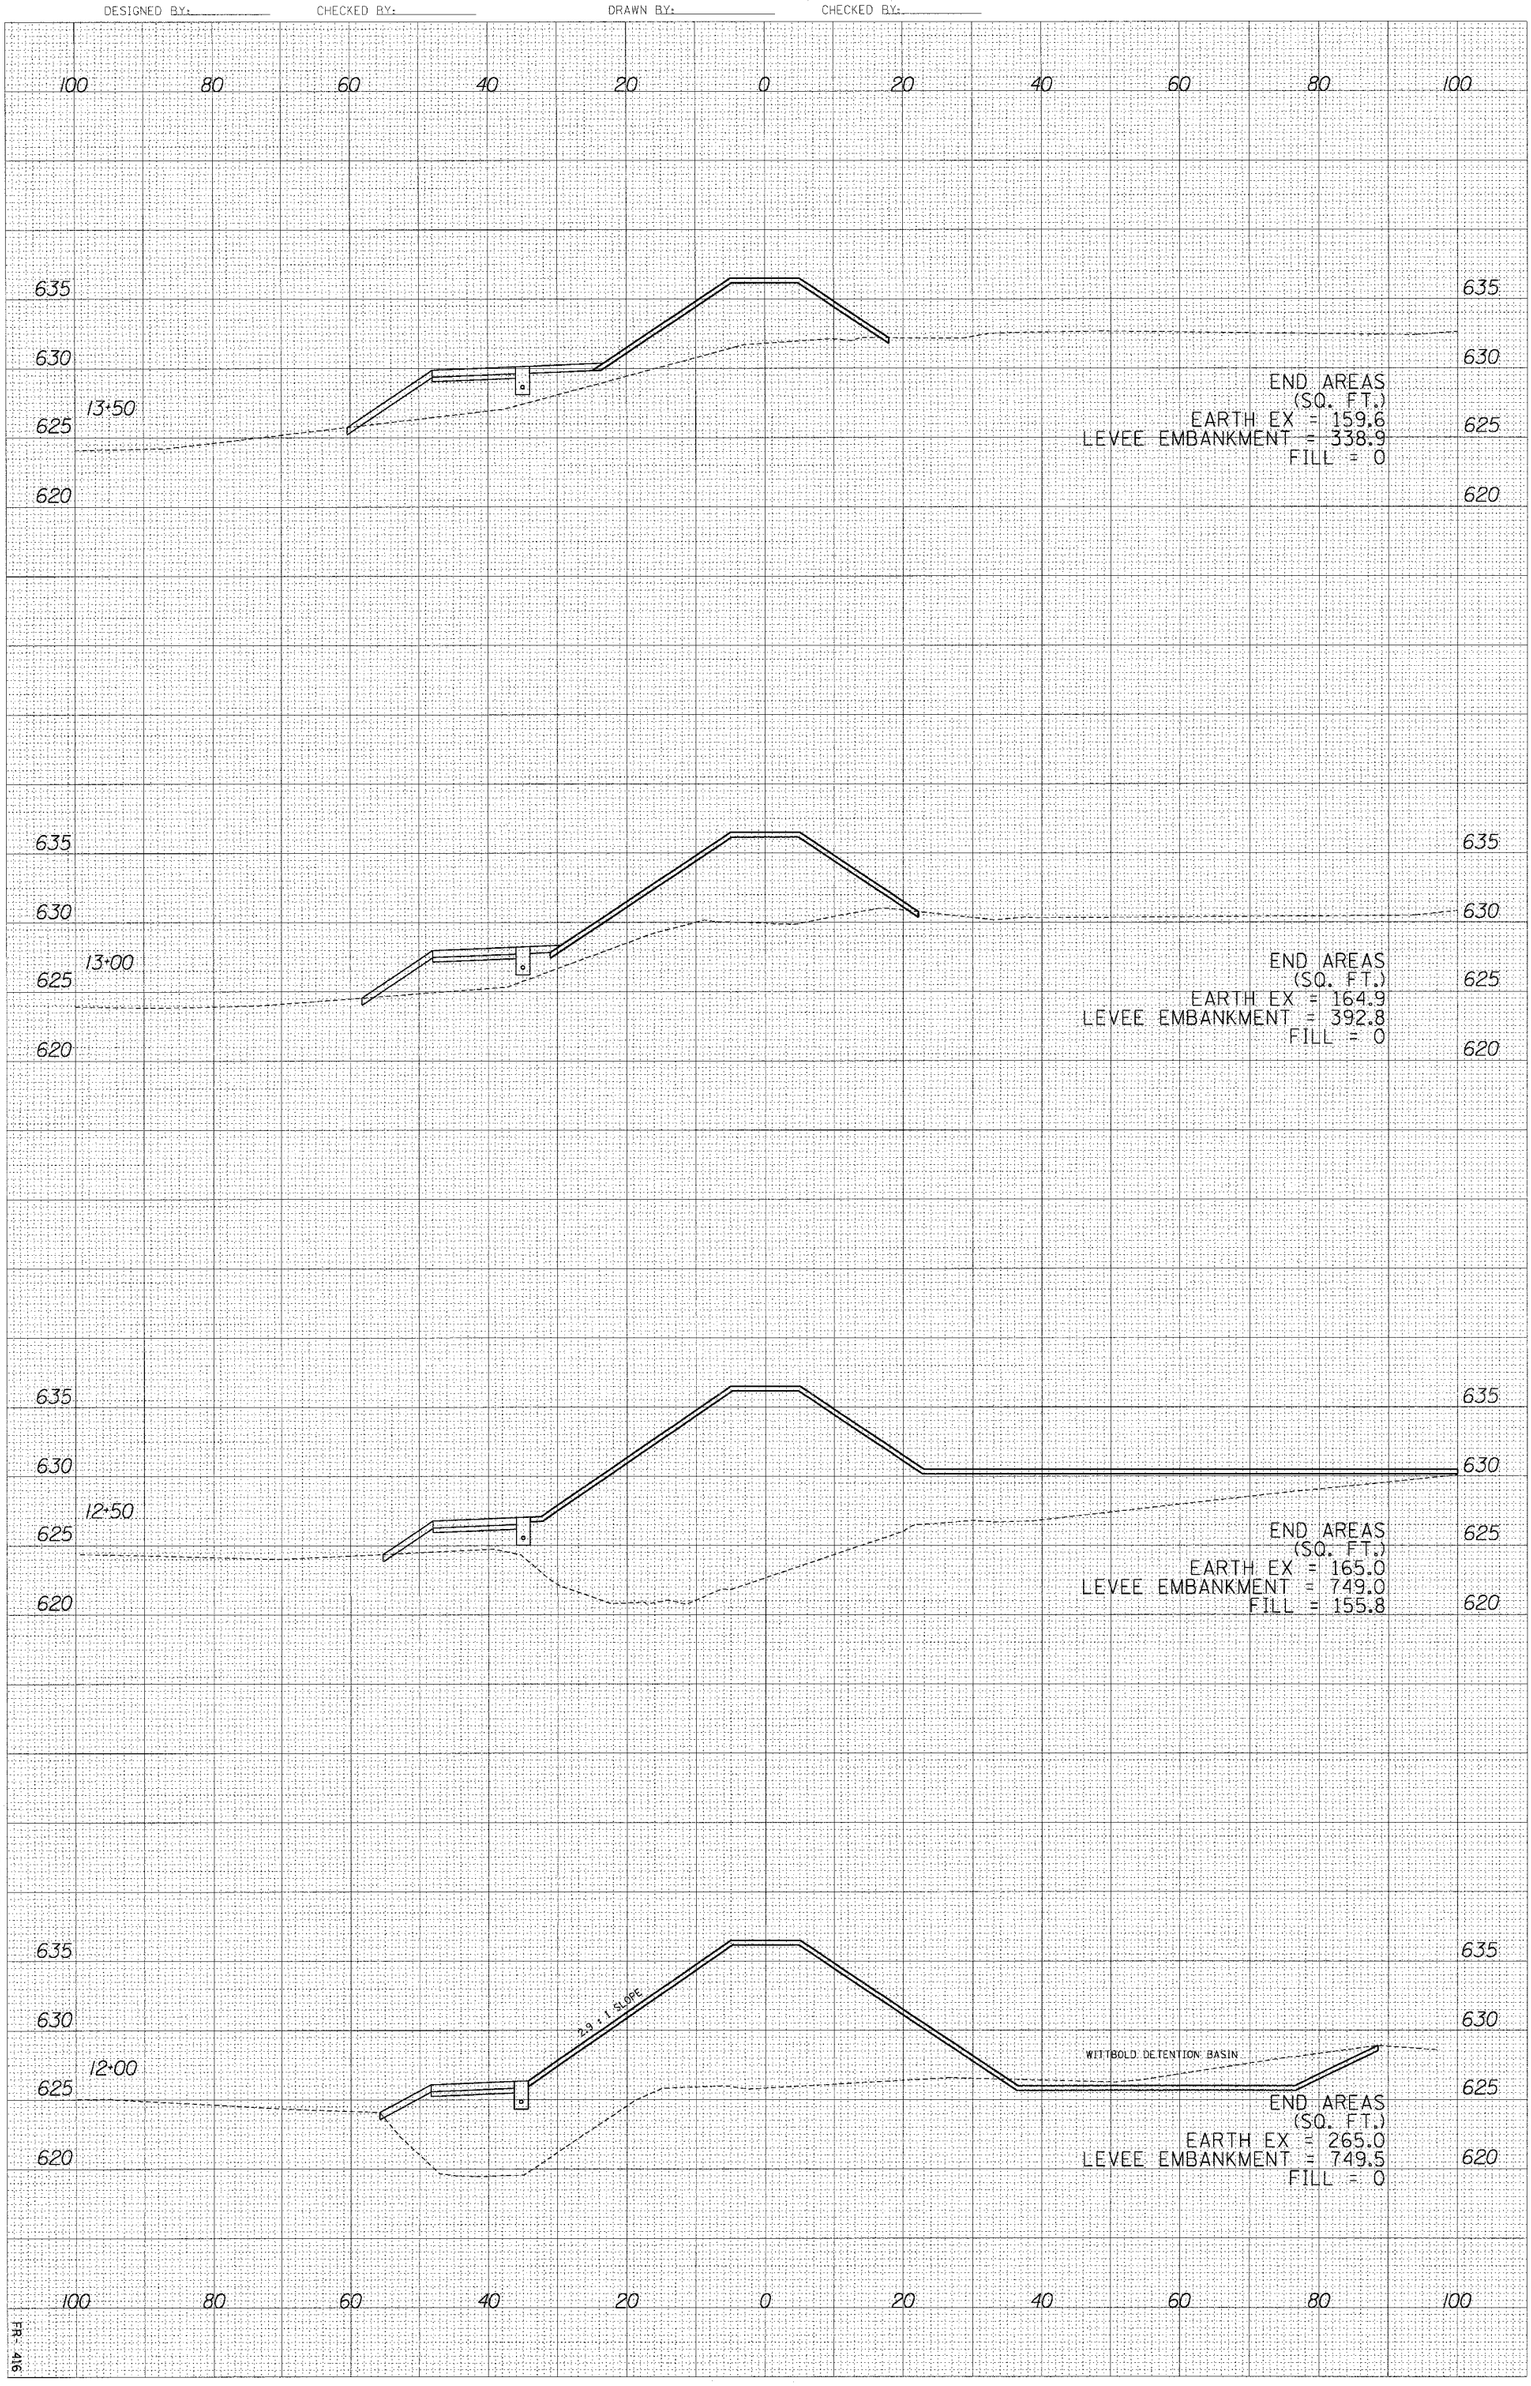

C-51

LEVEE CROSS - SECTIONS

SHEET 68 OF 167

FR: 416